PORTION OF THE NE1/4 OF SECTION 12, T.35N., R.37E., M.D.B. & M.

T.35N., R.37E.
M.D.B. & M.

CURVE CHART

CURVE	ARC	DELTA	RADIUS	CHORD BEARING
C1	103.16	118°12'32"	50.00	N 30°24'08" W
C2	31.62	90°35'40"	20.00	S 45°12'00" W
C3	31.42	90°00'00"	20.00	S 44°30'10" E
C4	31.42	90°00'00"	20.00	S 44°30'10" E
C5	31.42	90°00'00"	20.00	S 59°32'00" W
C6	103.16	118°12'28"	50.00	N 30°23'56" W
C7	53.92	61°47'33"	50.00	N 59°36'03" E

LINE CHART

LINE	BEARING	DISTANCE
L1	N 89°32'43" W	80.00
L2	N 89°30'10" W	113.48
L3	N 25°41'59" E	120.55

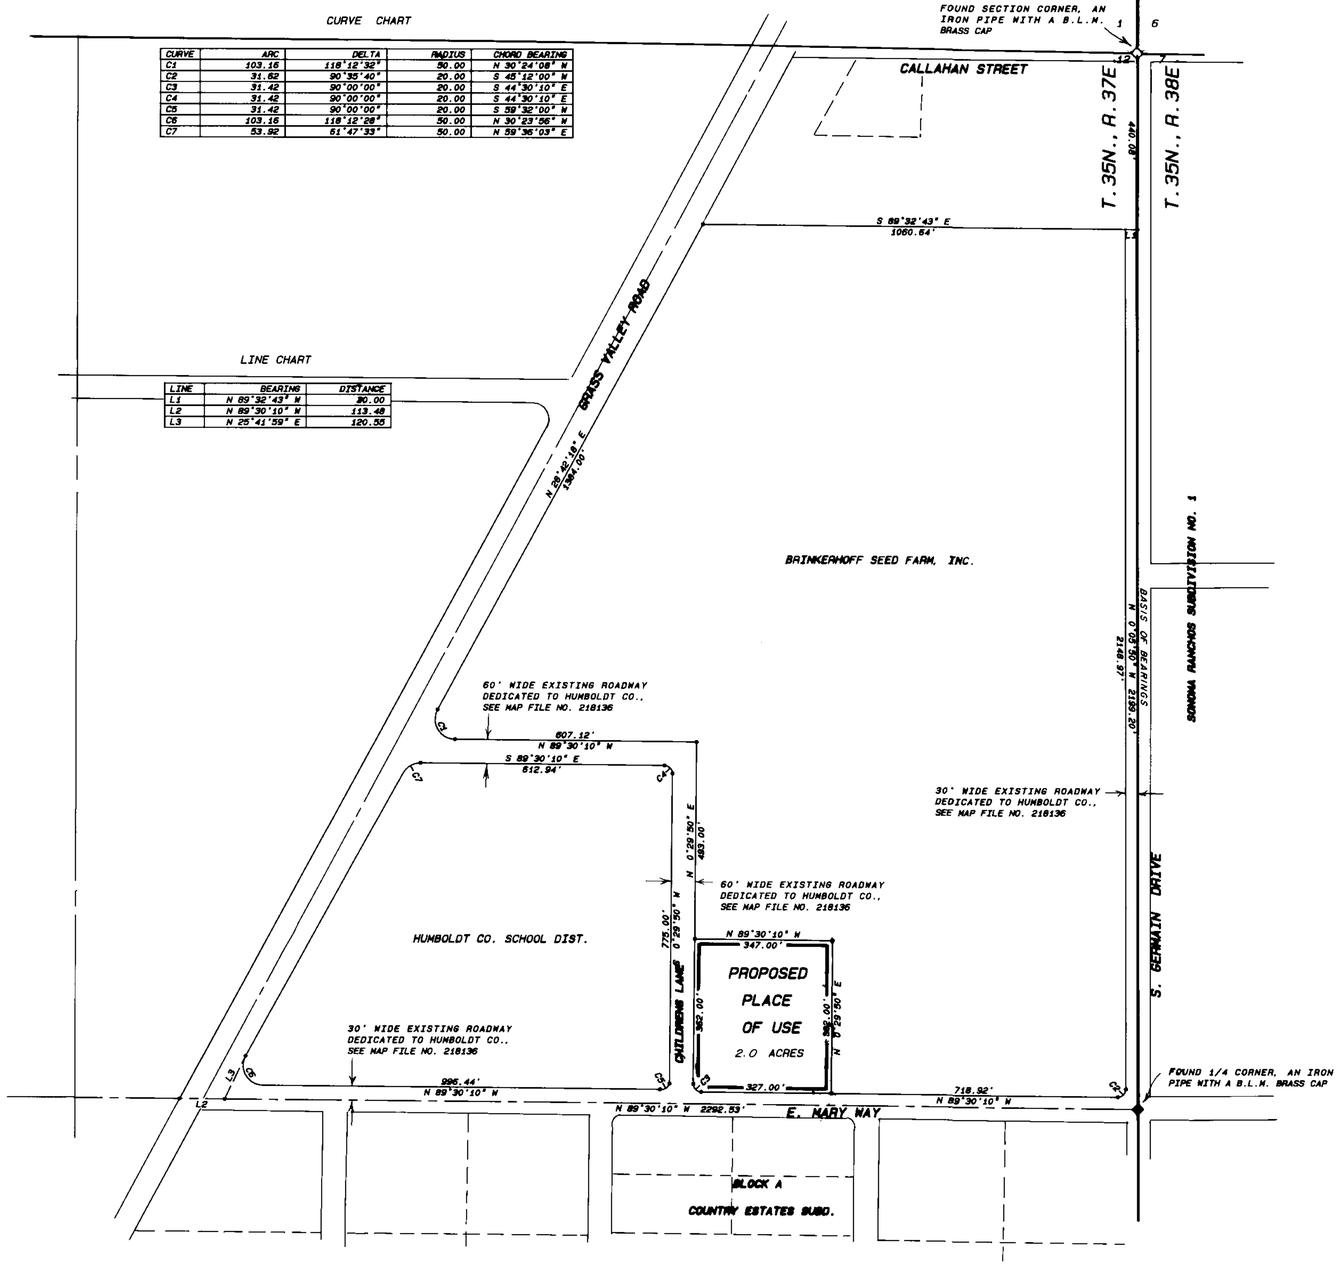

STATE OF NEVADA
COUNTY OF HUMBOLDT

I, JOHN H. MILTON III, being first duly sworn, depose and say that this map, consisting of two sheets, numbered from 1 to 2, inclusive, has been correctly drawn to the designated scale from field notes of a survey made by me, or under my supervision and direction, between the 9th day of September, and the 10th day of September, 1998; that it truly and correctly represents the proposed location and extent of the works used to divert water from underground in Humboldt County, Nevada by JOSEPH GENE AND LOIS C. BAUM for irrigation and quasi-municipal purposes, under Permit Number 17236 Cert. 5611.
That the proposed point of diversion, the approximate location and size of the diverting channel or other conduit, all reservoirs or basins, the location and names of all other works which will cross or connect with the proposed works, and the boundary of lands, showing by 40-acre subdivisions the areas proposed to be served, are fully and correctly designated thereon.

State Professional Land Surveyor No. 573
JOHN H. MILTON III
PROFESSIONAL LAND SURVEYOR No 5271 NEVADA
9-22-98

Subscribed and sworn to before me this 22nd day of September, 1998.

DORIS A. TWICHELL
Notary Public in and for Humboldt County, State of Nevada.
My commission expires on: May 28th, 2001.

DORIS A. TWICHELL
Notary Public - State of Nevada
Humboldt County
My appointment expires May 28, 2001
#93-3552-9

NOTES:

Basis of Bearings was taken from the Official Plat of Country Estates Subdivision, Map File Number 183283 recorded in the Office of the Humboldt County Recorder in 1978.

Refer to Parcel "B-2" shown on Parcel Map File NUmber 346352 prepared for the Brinkerhoff Seed Farm, Inc. and recorded on January 24th, 1994 in the Office of the Humboldt County Recorder for the previous survey of this property.

SCALE 1" = 200'

200 0 200 400 600 800

SHEET 1 OF 2

STATE ENGINEER'S USE

RECEIVED
SEP 23 1998
STATE ENGINEER'S OFFICE

Desert Mountain Surveying
Land and Water Right Surveyors
146 West Second Street
WINNEMUCCA, NEVADA 89445 (702) 623-4414

MAP TO ACCOMPANY APPLICATION TO CHANGE THE MANNER OF USE, POINT OF DIVERSION AND PLACE OF USE OF PORTIONS OF PERMIT NUMBER 17236 CERT.5611 FROM UNDERGROUND BY JOSEPH GENE AND LOIS C. BAUM FOR IRRIGATION & QUASI-MUNICIPAL IN HUMBOLDT COUNTY, NEVADA

64474

Portion Of The NW1/4 Of Section1, & The NE1/4 Of Section 2, T. 35 N., R. 37E., M.D.B. & M.

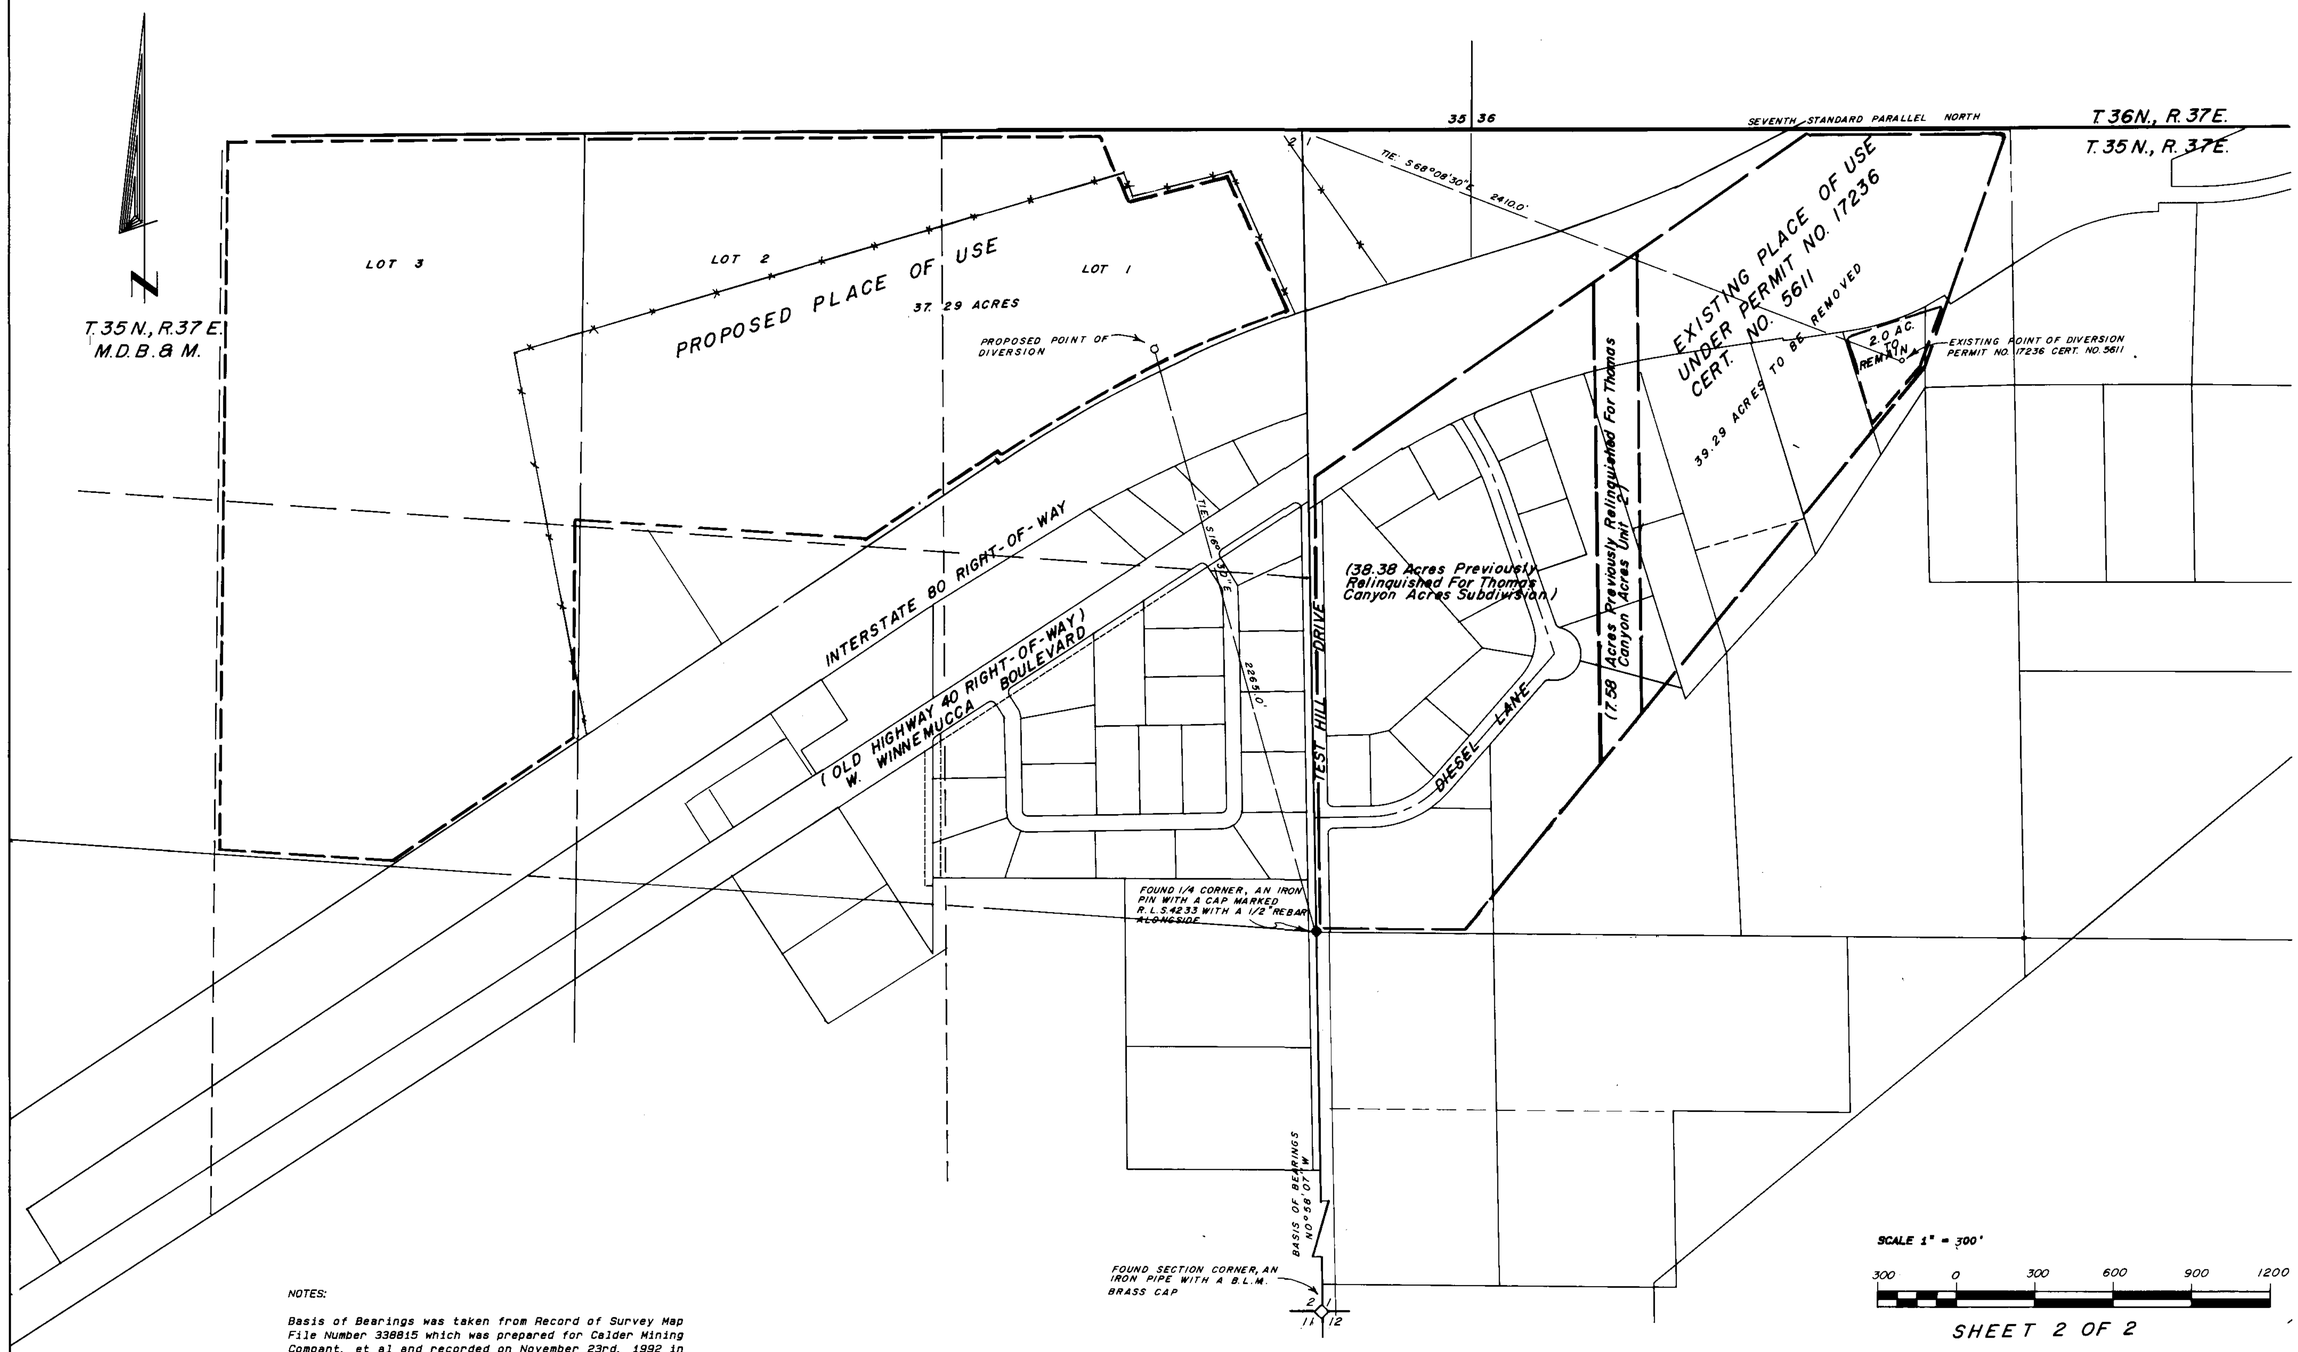

SHEET 2 OF 2

NOTES:

Basis of Bearings was taken from Record of Survey Map File Number 338815 which was prepared for Calder Mining Compant, et al and recorded on November 23rd, 1992 in the Office of the Humboldt County Recorder.

STATE ENGINEER'S USE

FILED
64475
SEP 23 1998
STATE ENGINEER'S OFFICE

RECEIVED
SEP 23 1998
STATE ENGINEER'S OFFICE

MAP TO ACCOMPANY APPLICATION TO CHANGE THE MANNER OF USE, POINT OF DIVERSION AND PLACE OF USE OF PORTIONS OF PERMIT NUMBER 17236 CERT. 5611 FROM UNDERGROUND BY JOSEPH GENE AND LOIS C. BAUM FOR IRRIGATION & QUASI-MUNICIPAL IN HUMBOLDT COUNTY, NEVADA

Desert Mountain Surveying
Land and Water Right Surveyors
146 West Second Street
WINNEMUCCA, NEVADA 89445 (702) 623-4414

64475 64474