STATE OF NEVADA
COUNTY OF WASHOE

I, WILLIAM W. GRIMM, BEING FIRST DULY SWORN, DEPOSE AND SAY THAT THIS MAP CONSISTING OF ONE SHEET, HAS BEEN CORRECTLY DRAWN TO THE DESIGNATED SCALE FROM FIELD NOTES OF A SURVEY MADE BY ME ON AUGUST 28, 1998; THAT IT TRULY AND CORRECTLY REPRESENTS THE PROPOSED LOCATION AND EXTENT OF THE WORKS USED TO DIVERT WATER FROM AN UNDERGROUND SOURCE IN NYE COUNTY BY MIRAMAR MINING CORPORATION FOR MINING, MILLING AND DOMESTIC PURPOSES. THAT THE PROPOSED POINT OF DIVERSION AND RETURN, THE LOCATION OF THE MINE AND MILL, THE APPROXIMATE SIZE AND CAPACITY OF THE DIVERTING CONDUIT, AND THE LOCATION AND NAMES OF ALL OTHER WORKS OR STREAMS WHICH ARE CROSSED BY OR CONNECTED WITH SAID WORKS ARE FULLY AND CORRECTLY DESIGNATED HEREON.

PROFESSIONAL LAND SURVEYOR, STATE OF NEVADA
WILLIAM W. GRIMM
Exp. 6/30/99
No. 737

William W. Grimm
WILLIAM W. GRIMM, STATE WATE RIGHT SURVEYOR #837

DEANA WEBB
Notary Public State of Nevada
Appointment Recorded in Washoe County
MY APPOINTMENT EXPIRES JUNE 1, 1999

SUBSCRIBED AND SWORN TO BEFORE ME THIS 13 DAY OF November, 1998

Deana Webb
NOTARY PUBLIC IN AND FOR WASHOE COUNTY, NEVADA

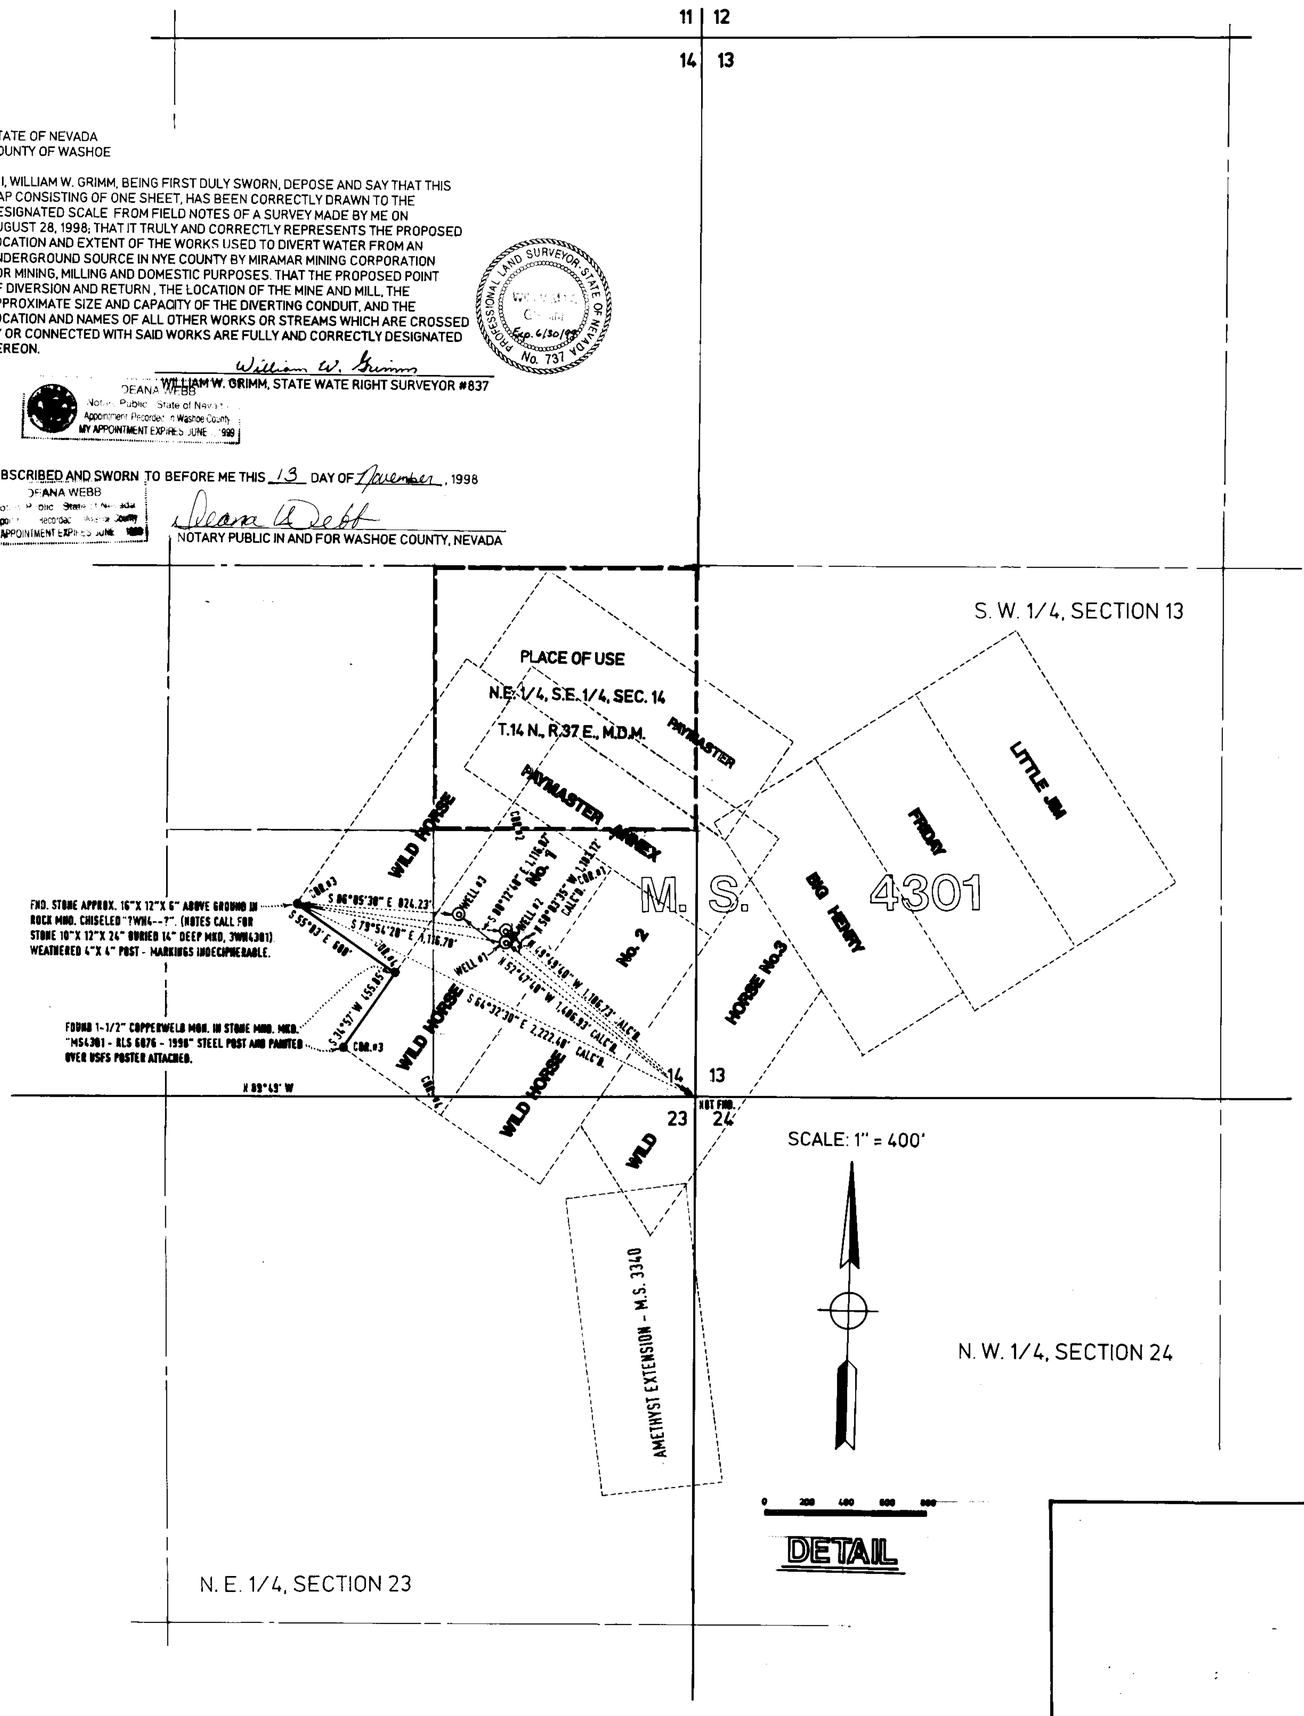

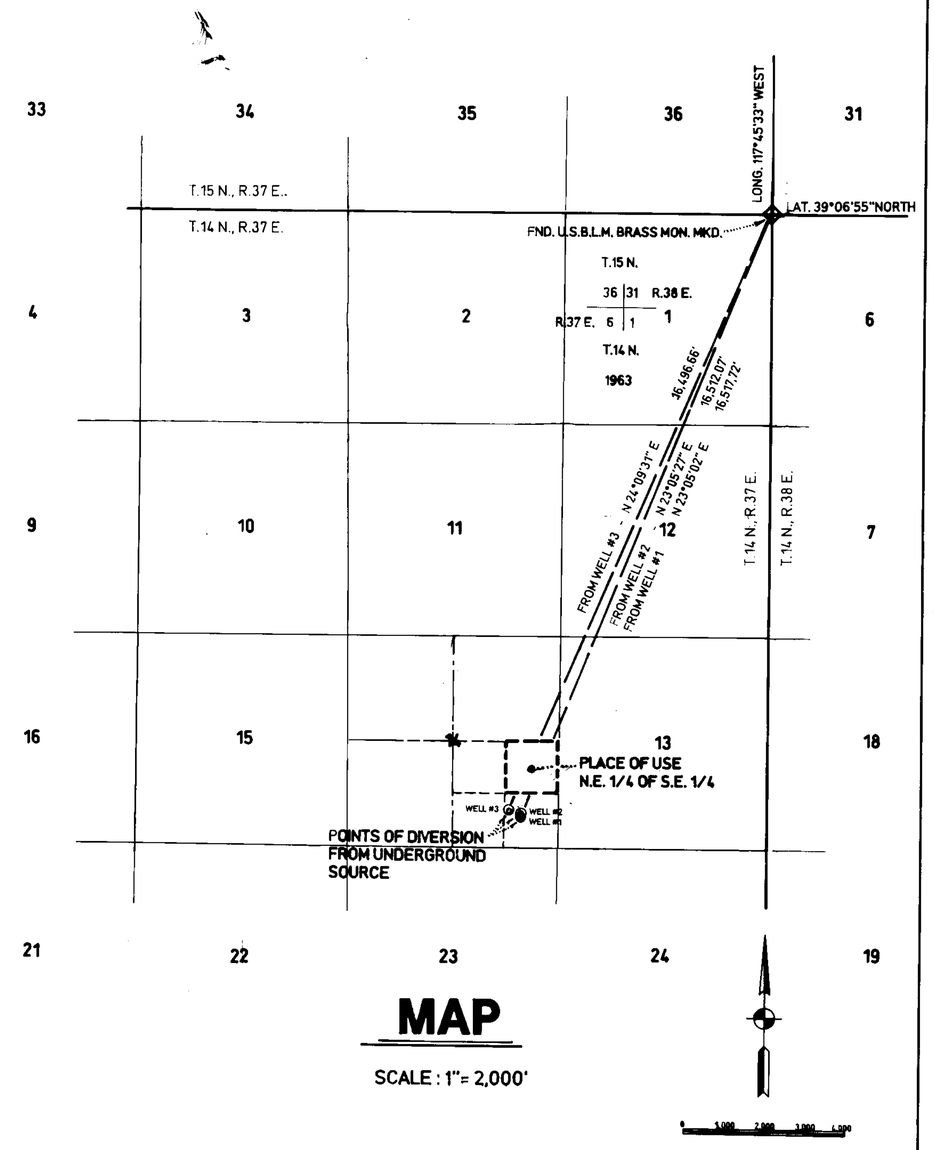

MAP

SCALE : 1" = 2,000'

BASIS OF BEARINGS SHOWN HEREON IS THE NEVADA STATE COORDINATE SYSTEM CENTRAL ZONE. DISTANCES SHOWN ARE GROUND DISTANCES. LOCATIONS ARE DETERMINED BY G.P.S. EQUIPMENT WITH AN ERROR OF LESS THAN 0.5 METER.

STATE ENGINEER'S USE:

FILED
DEC 17 1998
STATE ENGINEER'S OFFICE

RECEIVED
DEC 17 PM 3:41
STATE ENGINEER'S OFFICE

MAP
TO ACCOMPANY APPLICATION
TO APPROPRIATE WATER FOR
MINING, MILLING AND DOMESTIC PURPOSES
BY MIRAMAR MINING CORP.
FROM AN UNDERGROUND SOURCE

SCALE : AS NOTED.
WILLIAM W. GRIMM, P.L.S. #737.

AUGUST 28, 1998
RENO, NEVADA.

64522 64521 64520