PORTION OF SECTION 16, T.21S. R.61E., M.D.B.&M.
CLARK COUNTY, NEVADA

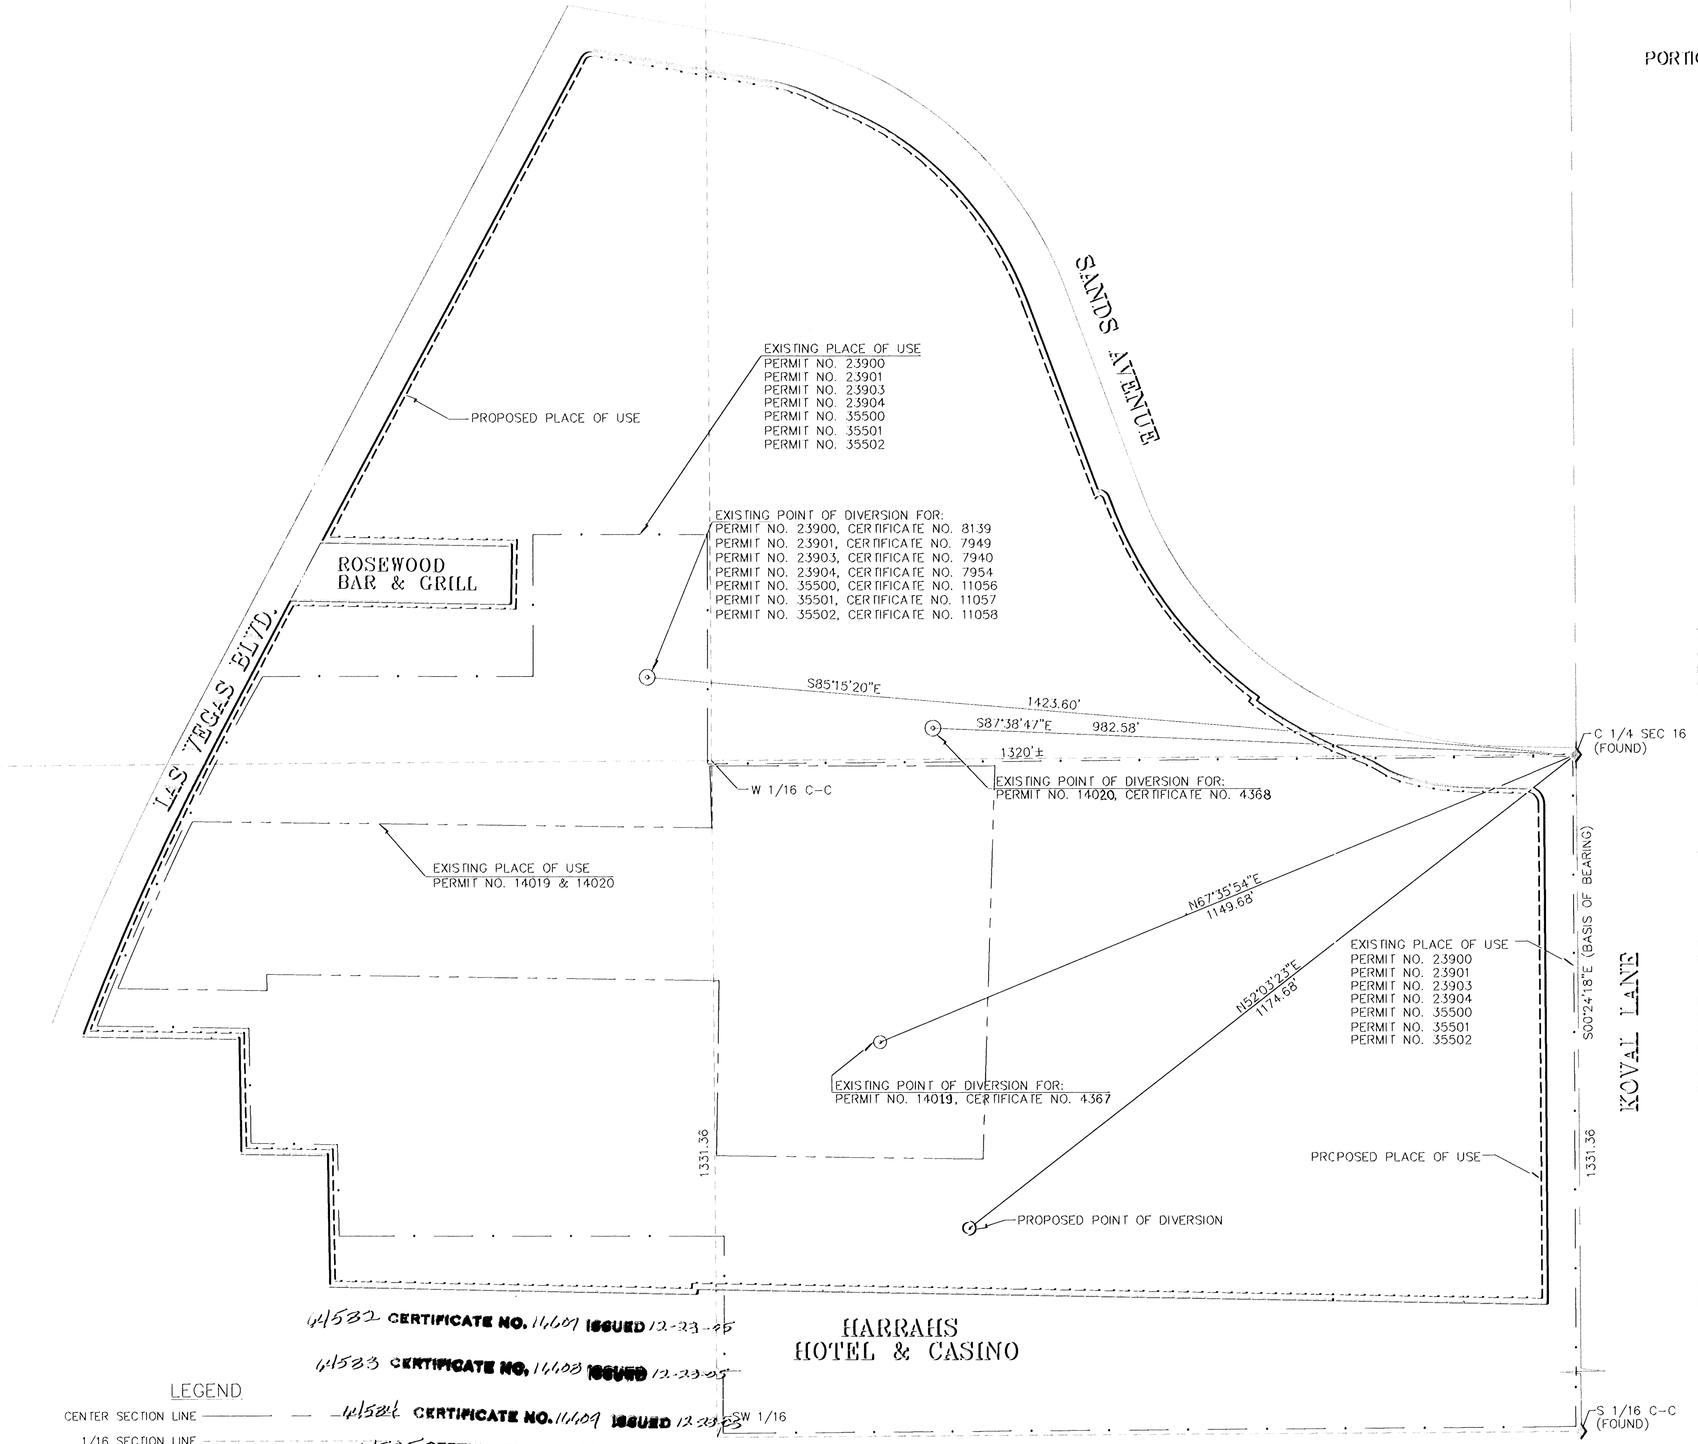

64582 CERTIFICATE NO. 11607 ISSUED 12-23-05

64583 CERTIFICATE NO. 11608 ISSUED 12-23-05

64584 CERTIFICATE NO. 11609 ISSUED 12-23-05

64585 CERTIFICATE NO. 11610 ISSUED 12-23-05

64586 CERTIFICATE NO. 11611 ISSUED 12-23-05

64587 CERTIFICATE NO. 11612 ISSUED 12-23-05

64588 CERTIFICATE NO. 11613 ISSUED 12-23-05

64589 CERTIFICATE NO. 11614 ISSUED 12-23-05

64590 CERTIFICATE NO. 11615 ISSUED 12-23-05

77184 CERTIFICATE NO. 17762 ISSUED 6-30-2015

LEGEND

- CENTER SECTION LINE
- 1/16 SECTION LINE
- PLACE OF USE PERMITS: 23900, 23901, 23903, 23904, 35500, 35501, 35502
- PLACE OF USE PERMITS: 14019 & 14020
- PROPOSED PLACE OF USE

BASIS OF BEARING

S 00°24'18" E BEING THE BEARING OF THE EAST LINE OF THE NE 1/4 OF THE SW 1/4 OF SECTION 16, TOWNSHIP 21 SOUTH, RANGE 61 EAST, M.D.M. AS SHOWN ON PARCEL MAP FILE 33, PAGE 98 OF CLARK COUNTY RECORDS, CLARK COUNTY, NEVADA. SAID LINE ALSO BEING THE CENTERLINE OF KOVAL LANE.

Richard A Moles

STATE OF NEVADA)SS
COUNTY OF CLARK)

10/29/98

I, RICHARD A. MOLES, BEING FIRST DULY SWORN, DEPOSE AND SAY THAT SITE INSPECTIONS HAVE BEEN MADE BY ME, OR UNDER MY SUPERVISION AND DIRECTION, BETWEEN THE 1ST OF SEPTEMBER, 1998 AND THE 30TH OF OCTOBER, 1998; THAT THE LOCATION OF EACH REFERENCE MONUMENT HAS BEEN VERIFIED BY SITE INSPECTION; THAT THE POINT OF DIVERSION AND PLACE OF USE SITES HAVE BEEN INSPECTED; THAT THIS MAP, CONSISTING OF ONE SHEET, HAS BEEN CORRECTLY DRAWN TO THE DESIGNATED SCALE FROM SURVEYING CALCULATION NOTES PREPARED BY ME, OR UNDER MY SUPERVISION AND DIRECTION, RELYING UPON ANALYSIS OF RECORDED SURVEY MAPS AND OTHER RECORDED SURVEYING DOCUMENTS IN THE OFFICE OF THE CLARK COUNTY RECORDER; THAT THIS MAP TRULY AND CORRECTLY REPRESENTS THE PROPOSED LOCATION AND EXTENT OF THE WORKS USED TO DIVERT WATER FROM LAS VEGAS ARTESIAN BASIN, IN CLARK COUNTY, NEVADA, BY LAS VEGAS SANDS, INC.

Richard A Moles
BY: RICHARD A. MOLES
STATE WATER RIGHT SURVEYOR #998

SUBSCRIBED AND SWORN TO BEFORE ME
THIS 29th DAY OF October, 1998

Regina M. Frederick
NOTARY PUBLIC IN AND FOR CLARK COUNTY, NEVADA
MY COMMISSION EXPIRES 11/24, 2001

SCALE 1" = 120'

120 0 60 120 240

STATE ENGINEER'S USE

1) Existing POU's on map have been assigned the county values to correspond the numbers.

2) POU's 64582 and 64583 are to be assigned point numbers 1 and 2.

FILED NOV 25 [illegible]

64582-64590

MAP TO ACCOMPANY APPLICATION TO CHANGE POINT OF DIVERSION AND PLACE OF USE OF

PERMIT NO. 14019, CERTIFICATE NO. 4367
PERMIT NO. 14020, CERTIFICATE NO. 4368
PERMIT NO. 23900, CERTIFICATE NO. 8139
PERMIT NO. 23901, CERTIFICATE NO. 7949
PERMIT NO. 23903, CERTIFICATE NO. 7940
PERMIT NO. 23904, CERTIFICATE NO. 7954
PERMIT NO. 35500, CERTIFICATE NO. 11056
PERMIT NO. 35501, CERTIFICATE NO. 11057
PERMIT NO. 35502, CERTIFICATE NO. 11058
BY
LAS VEGAS SANDS, INC. FROM LAS VEGAS ARTESIAN BASIN
CLARK COUNTY, NEVADA

77184 64590 64589 64588 64587 64586 64585 64584 64583 64582