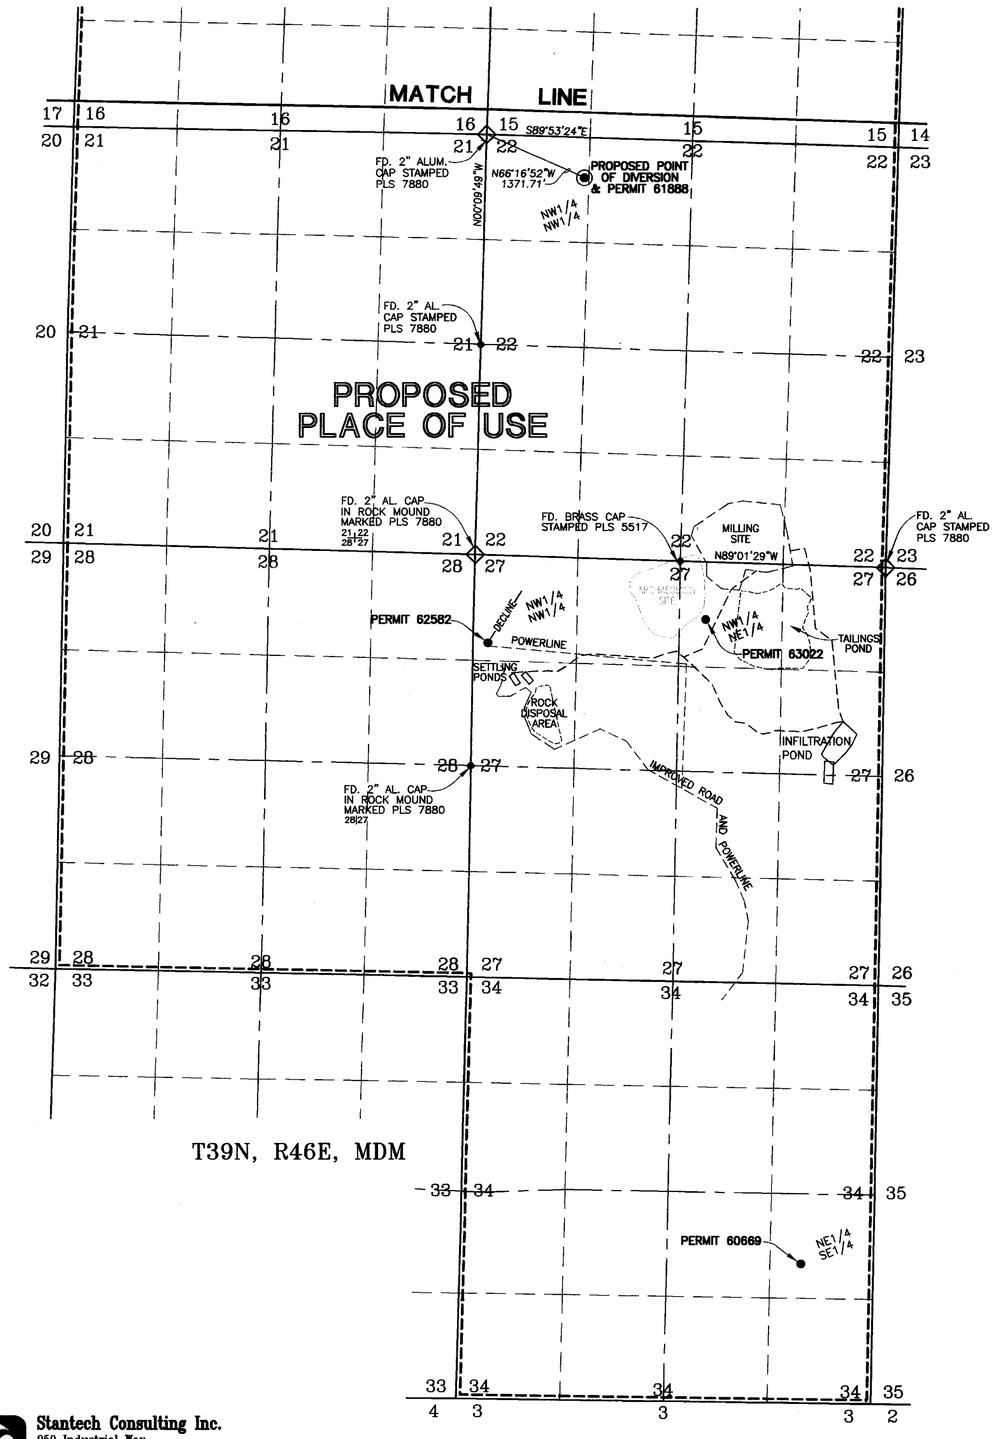

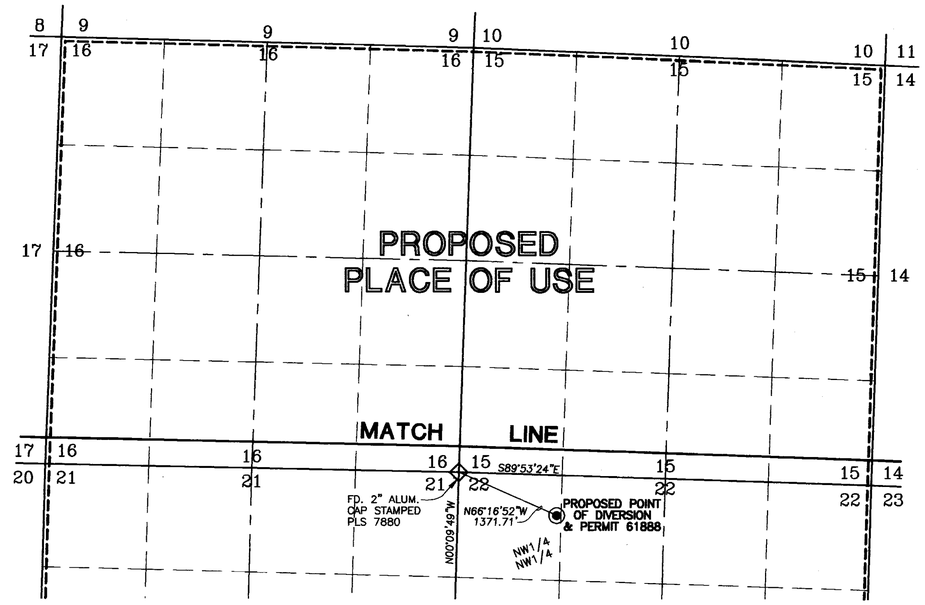

N

STATE OF NEVADA
SS
COUNTY OF WASHOE

I, Richard W. Arden, being first duly sworn, depose and say that this map, consisting of 1 sheet, has been correctly drawn to the designated scale from field notes of a survey made by me or under my supervision and direction between the 26th day of October, 1998, and the 9th day of November, 1998; that it truly and correctly represents the proposed location and extent of the works used to divert water from an underground source in Elko County, Nevada, by Midas Joint Venture, for Mining Exploration, Drilling, and Test Mining purposes. That the proposed point of diversion, the approximate size and capacity of the diverting channel, and the location and names of all other works or streams which are crossed or connected with said works, are fully and correctly designated hereon.

RICHARD W. ARDEN
STATE WATER RIGHT SURVEYOR NO. 2
PROFESSIONAL LAND SURVEYOR NO. 1643

Subscribed and sworn to before me this 9th day of November, 1998.

Michelle Kraus
NOTARY PUBLIC
My commission expires: July 6, 2002

MICHELLE KRAUS
Notary Public - State of Nevada
Appointment Recorded in Washoe County
No: 98-3697-2 - Expires July 6, 2002

BASIS OF BEARINGS
PROPOSED POINT OF DIVERSION
NEVADA STATE COORDINATE SYSTEM, CENTRAL ZONE, 1927

GRAPHIC SCALE
1000 0 500 1000 2000 4000
(IN FEET)
1 inch = 1000 ft.

STATE ENGINEER'S USE

64598

FILED
NOV 09 1998
STATE ENGINEER'S OFFICE

MAP TO ACCOMPANY APPLICATION
TO APPROPRIATE WATER
FOR
MINING EXPLORATION, DRILLING,
AND TEST MINING USE,
BY MIDAS JOINT VENTURE
FROM AN UNDERGROUND SOURCE
IN ELKO COUNTY, NEVADA

Stantech Consulting Inc.
950 Industrial Way
Sparks, Nevada 89431 USA
Phone: (702) 358-6931
Fax: (702) 358-6954
Formerly SEA

76226 74919T 73296T 73295T 71511T 67849T 64598