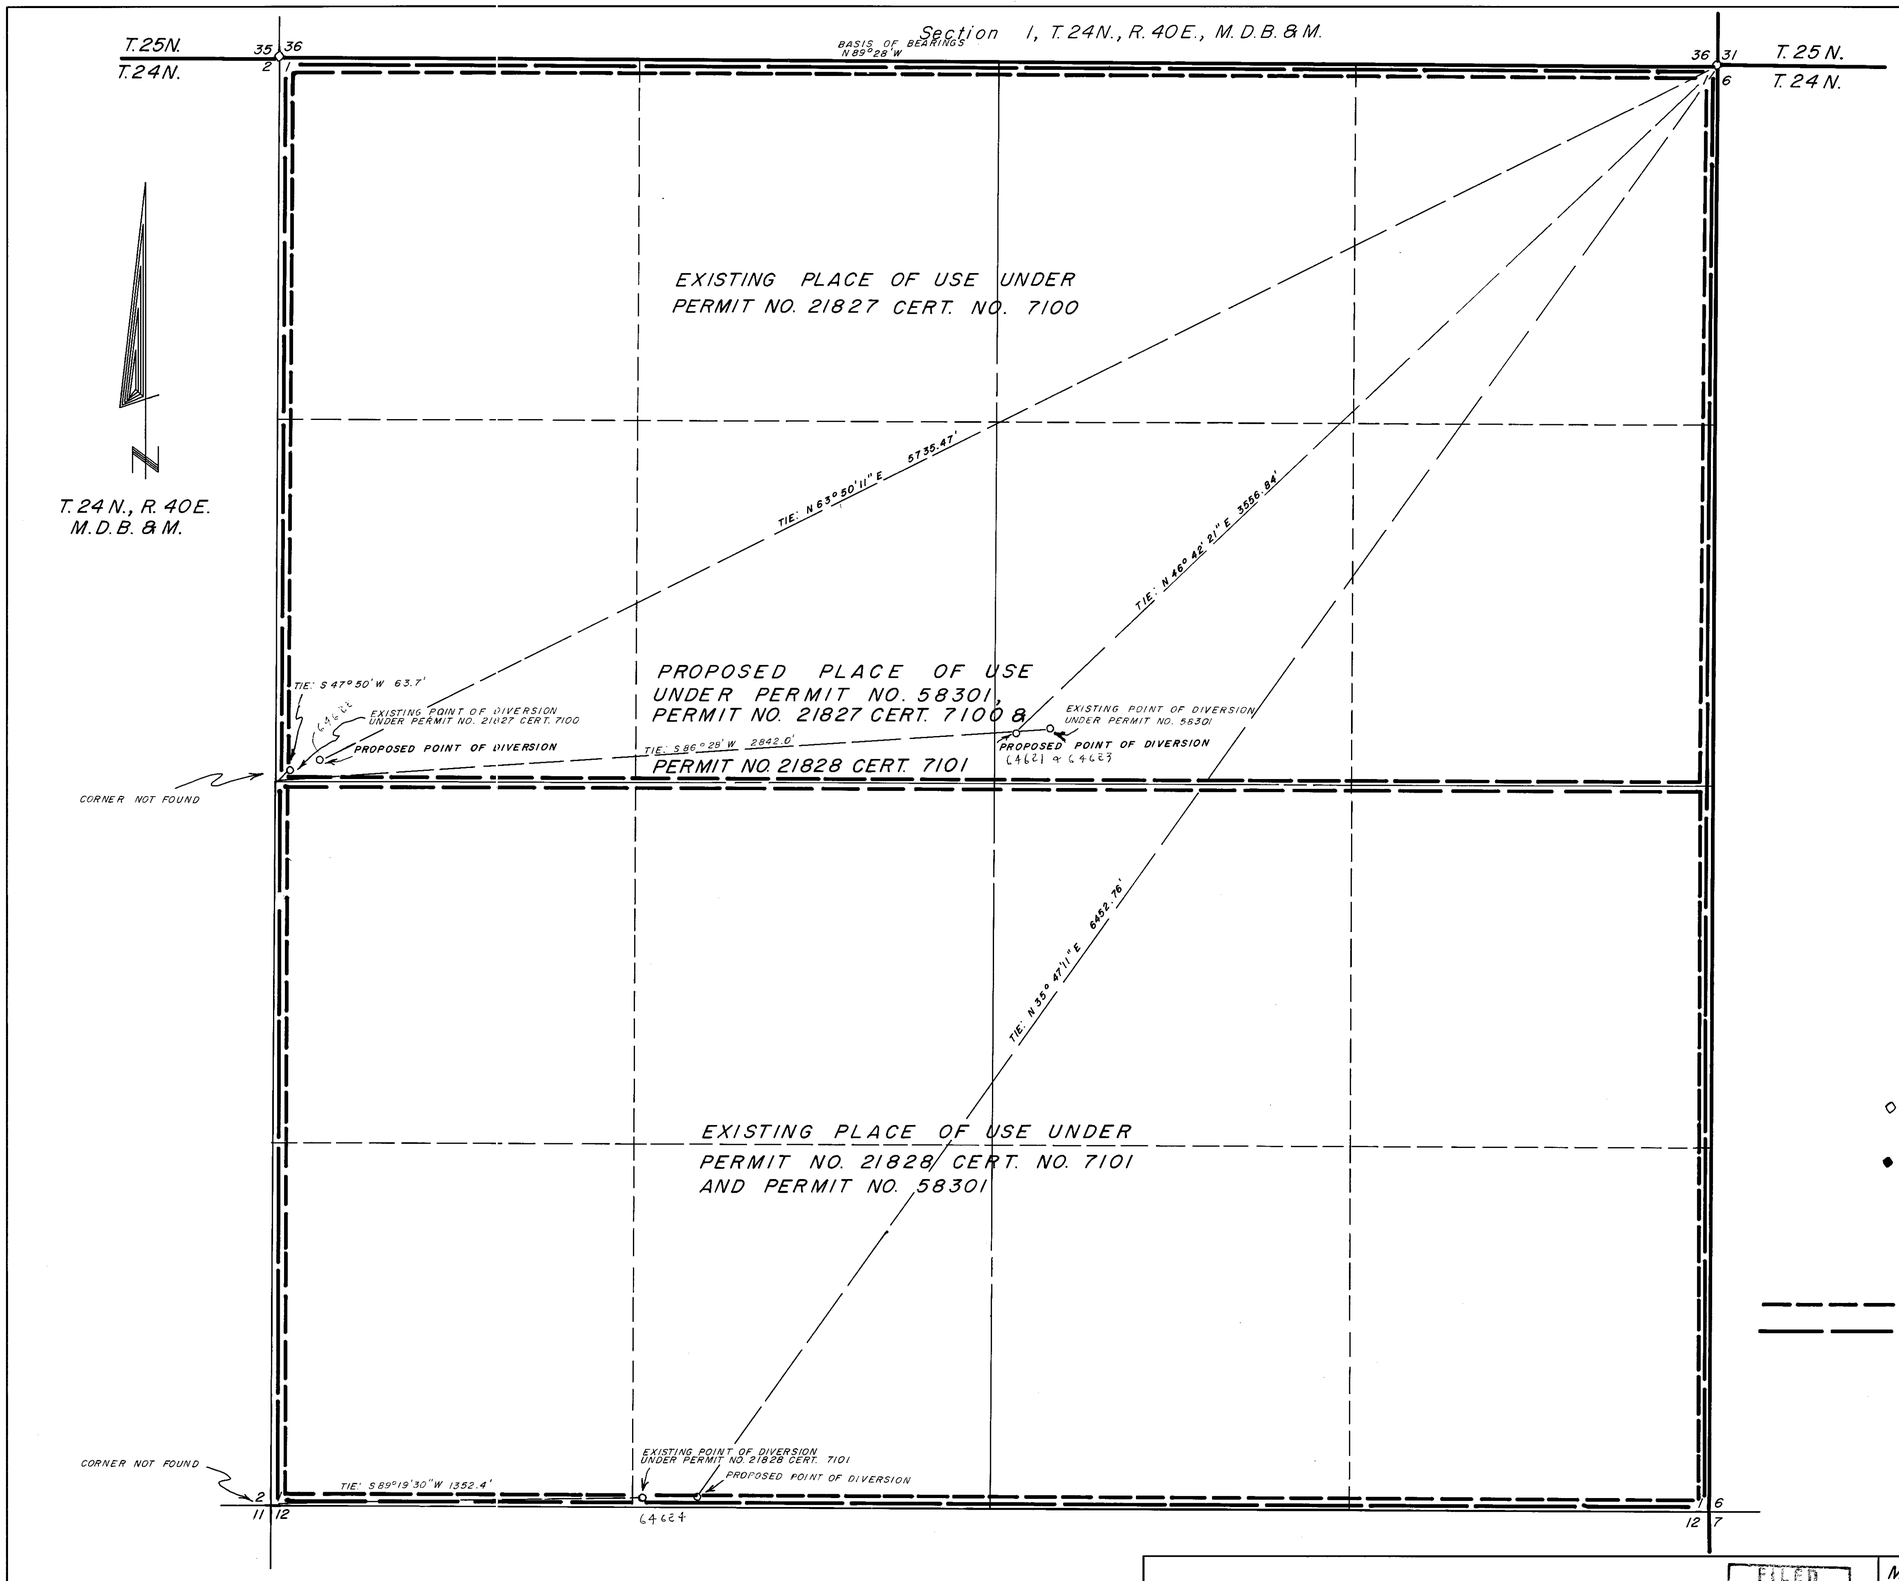

STATE OF NEVADA
COUNTY OF HUMBOLDT

I, JOHN H. MILTON III, being first duly sworn, depose and say that this map, consisting of one sheet, numbered from 1 to 1, inclusive, has been correctly drawn to the designated scale from field notes of a survey made by me, or under my supervision and direction, between the 17th day of August, and the 18th day of August, 1998; that it truly and correctly represents the proposed location and extent of the works used to divert water from underground in Lander County, Nevada by JAMES A. & RONNIE H. EDGMON for irrigation purposes, under Permit Number 21827 Cert. Number 7100, Permit Number 28128 Cert. Number 7101 and Permit Number 58301. That the proposed point of diversion, the approximate location and size of the diverting channel or other conduit, all reservoirs or basins, the location and names of all other works which will cross or connect with the proposed works, and the boundary of lands, showing by 40-acre subdivisions the areas proposed to be served, are fully and correctly designated thereon.

LAND SURVEYOR STATE OF NEVADA PROFESSIONAL No. 5271 JOHN H. MILTON III

State Water Right Surveyor No. 573

11-11-98

Subscribed and sworn to before me this 11 day of November, 1998.

Susan K. French

Notary Public in and for Humboldt County, State of Nevada.
My commission expires on: 9-1-2001

SUSAN K. FRENCH
Notary Public State of Nevada
Humboldt County
My appointment expires Sept. 1, 2001
#93-4218-9

NOTES:

◇ Indicates a found section corner, an iron pipe with a B.L.M. brass cap, unless otherwise noted.

● Indicates a found 1/4 section corner, an iron pipe with a B.L.M. brass cap, unless otherwise noted.

Basis of Bearings was taken from the 1979 B.L.M. Dependent Resurvey Plat of T.24N., R.40E., M.D.B. & M.

— — — — Indicates the Boundary of the existing place of use.

———— Indicates the Boundary of the proposed place of use.

SCALE 1" = 300'

300 0 300 600 900 1200

STATE ENGINEER'S USE

FILED
NOV 17 1998
STATE ENGINEER'S OFFICE

Map To Accompany Application To Change The Place Of Use Under Permit Nos. 58301, 21828 Cert. No. 7101, & 21827 Cert. No. 7100 And The Point Of Diversion Under Permit No. 21827 Cert. No. 7100, 21828 Cert. No. 7101 And 58301
BY JAMES A. & RONNIE H. EDGMON
FOR IRRIGATION USE
FROM UNDERGROUND
IN LANDER COUNTY, NEVADA

Desert Mountain Surveying
Land and Water Right Surveyors
146 West Second Street
WINNEMUCCA, NEVADA 89445 (702) 623-4414

86437T 85337T 82598T 64624 64623 64622 64621