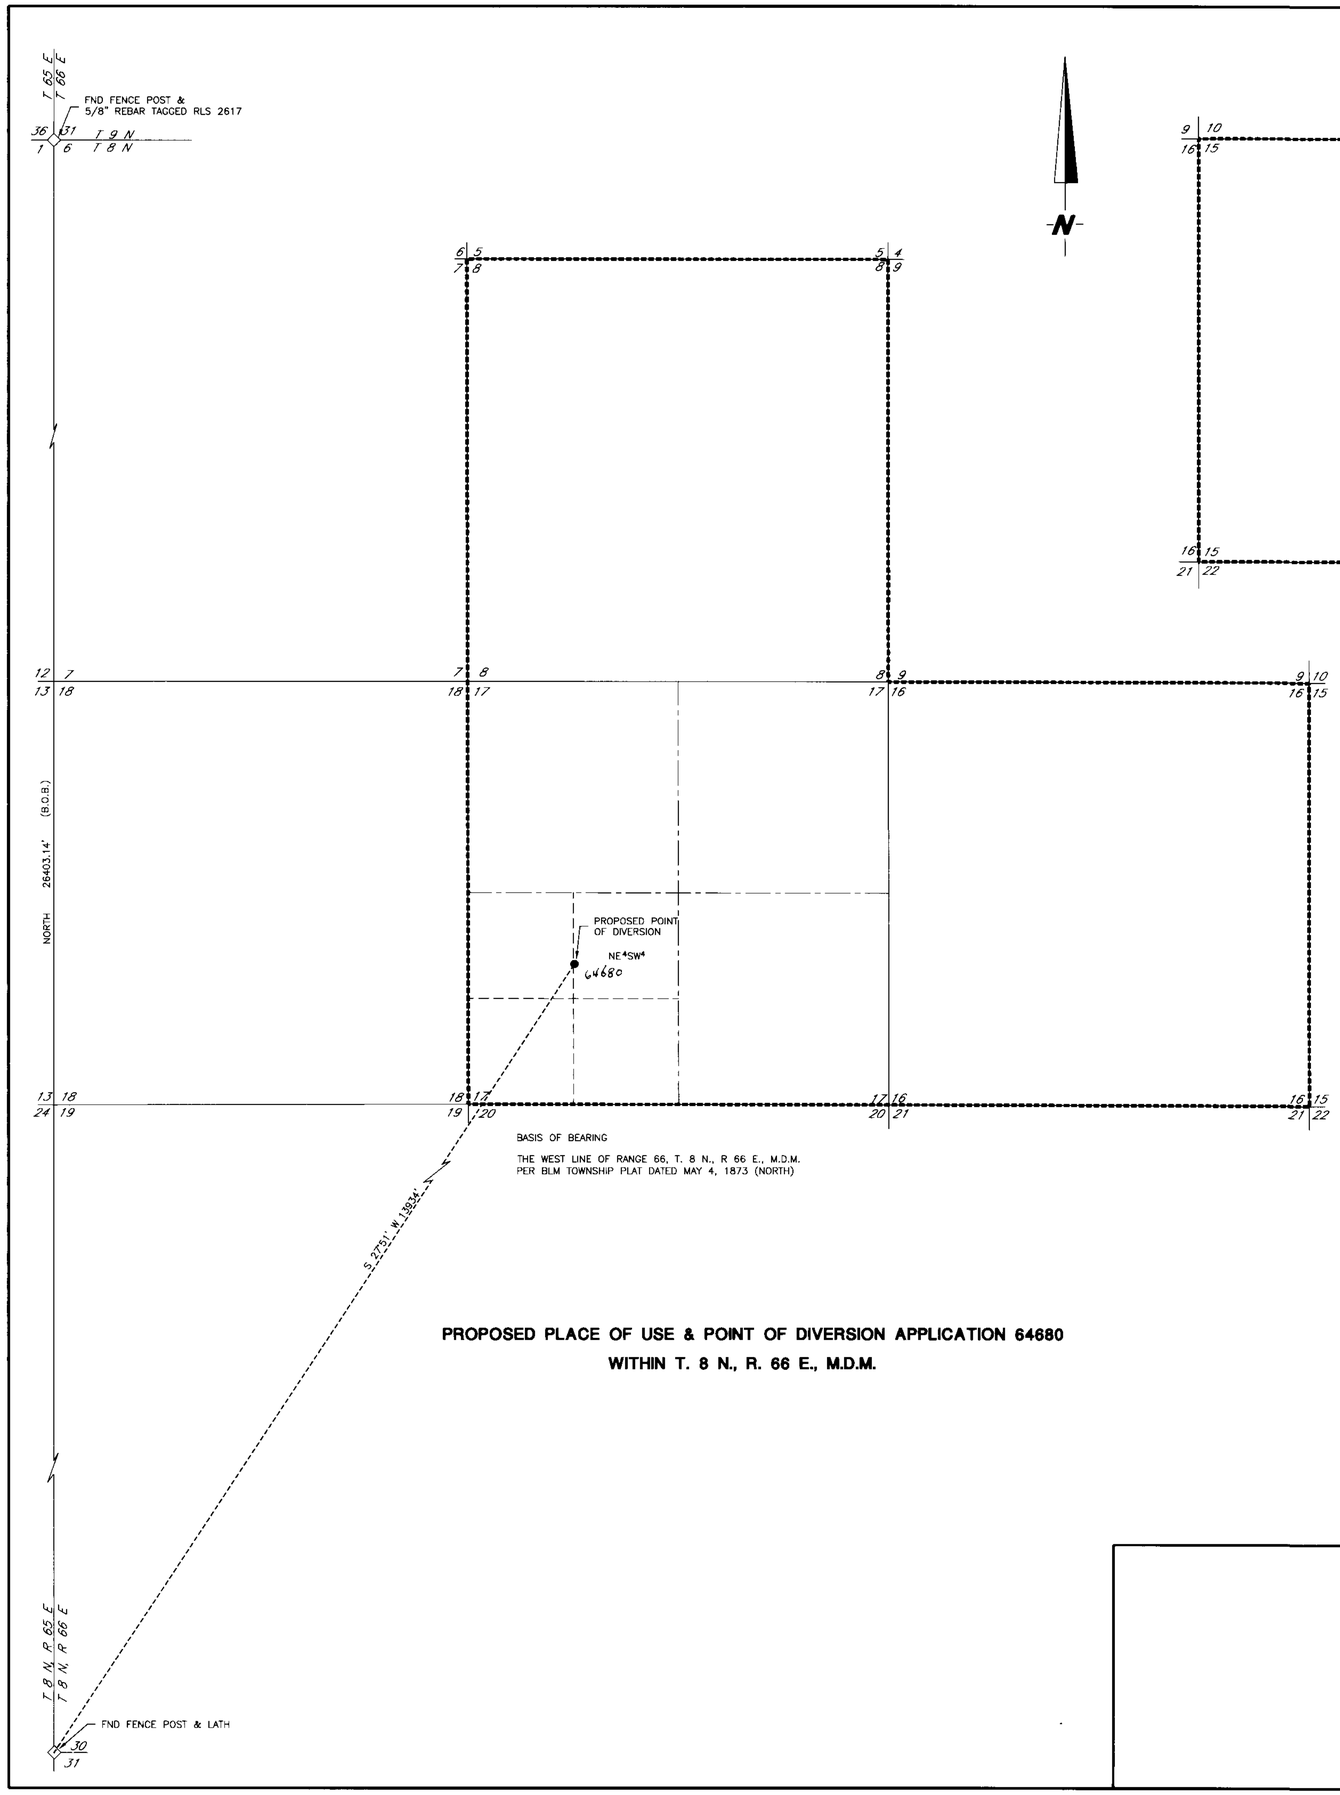

PROPOSED PLACE OF USE & POINT OF DIVERSION APPLICATION 64680
WITHIN T. 8 N., R. 66 E., M.D.M.

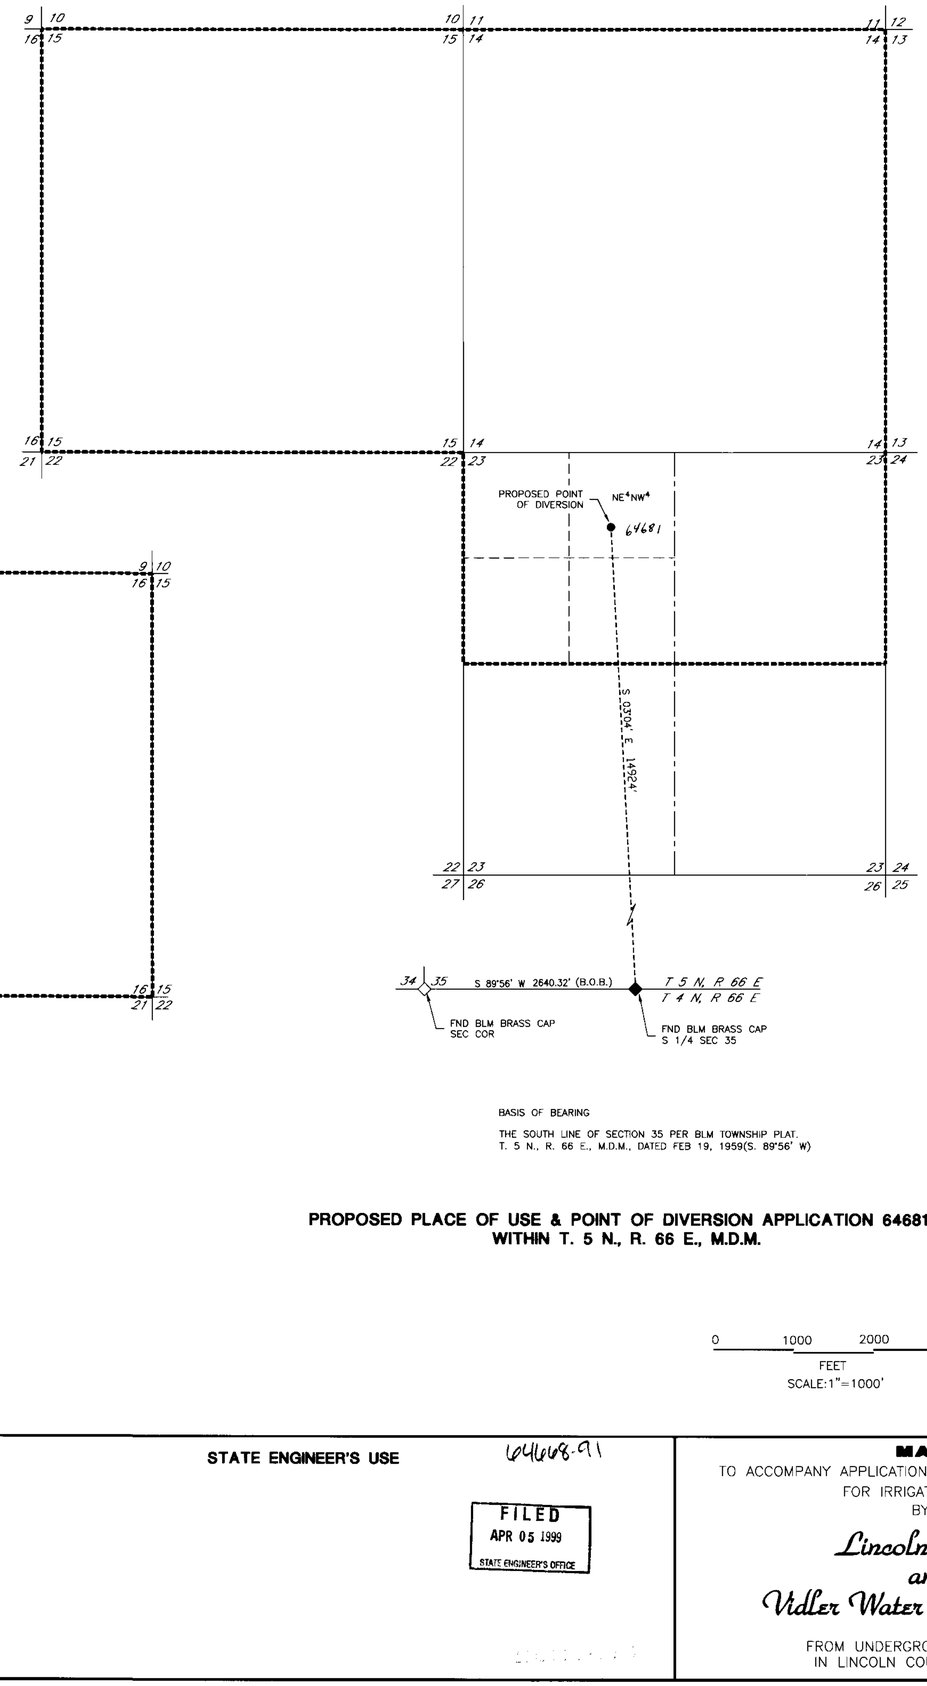

PROPOSED PLACE OF USE & POINT OF DIVERSION APPLICATION 64681
WITHIN T. 5 N., R. 66 E., M.D.M.

0 1000 2000 3000
FEET
SCALE:1"=1000'

ENGINEERING • PLANNING • RESOURCE MANAGEMENT
RESOURCE CONCEPTS, INC.
340 N. MINNESOTA STREET • CARSON CITY, NEVADA 89703-4152 • OFFICE:775-883-1600 • FAX:775-883-1656

JOB NO.	98-028-05
DATE	4-2-99
DRAWN	FRB
CHECKED	CLW
REVISED	

STATE ENGINEER'S USE

64668-91

FILED
APR 05 1999
STATE ENGINEER'S OFFICE

MAP
TO ACCOMPANY APPLICATIONS TO APPROPRIATE WATER
FOR IRRIGATION USE
BY

Lincoln County
and
Vidler Water Company, Inc.

FROM UNDERGROUND SOURCES
IN LINCOLN COUNTY, NEVADA

64681 64680