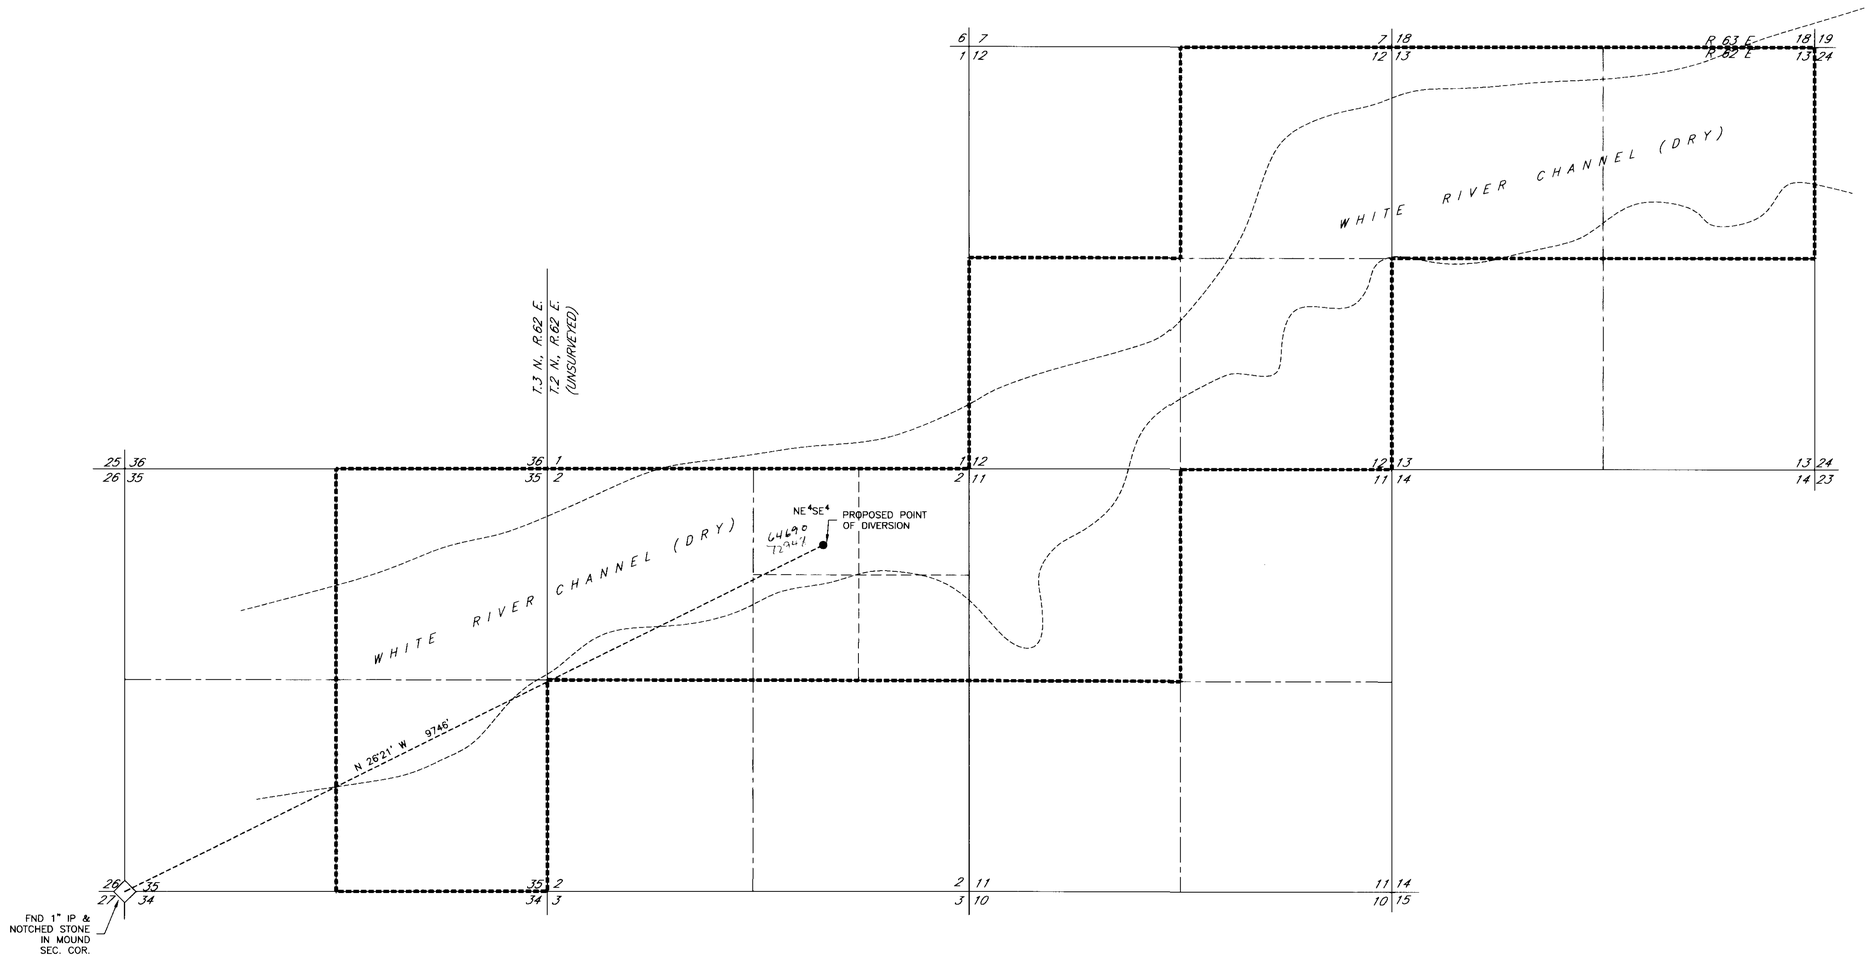

PROPOSED POINT OF DIVERSION AND PLACE OF USE APPLICATION 64690

BASIS OF BEARING

TRUE NORTH FROM GPS OBERSVATION ON 3/25/99
SEC.2 CALCULATED FROM BLM PROTRACTION DIAGRAM DATED JAN.22, 1964

0 1000 2000 3000
FEET
SCALE:1"=1000'

ENGINEERING • PLANNING • RESOURCE MANAGEMENT
RESOURCE CONCEPTS, INC.
340 N. MINNESOTA STREET • CARSON CITY, NEVADA 89703-4152 • OFFICE:775-883-1600 • FAX:775-883-1656

JOB NO.	98-028-05
DATE	4-1-99
DRAWN	FRB
CHECKED	SRJ
REVISED	

STATE ENGINEER'S USE

64690, 91

FILED
APR 05 1999
STATE ENGINEER'S OFFICE

MAP

TO ACCOMPANY APPLICATIONS TO APPROPRIATE WATER FOR IRRIGATION USE
BY
Lincoln County
and
Vidler Water Company, Inc.
FROM UNDERGROUND SOURCES IN LINCOLN COUNTY, NEVADA

73331 72948 71724 64690