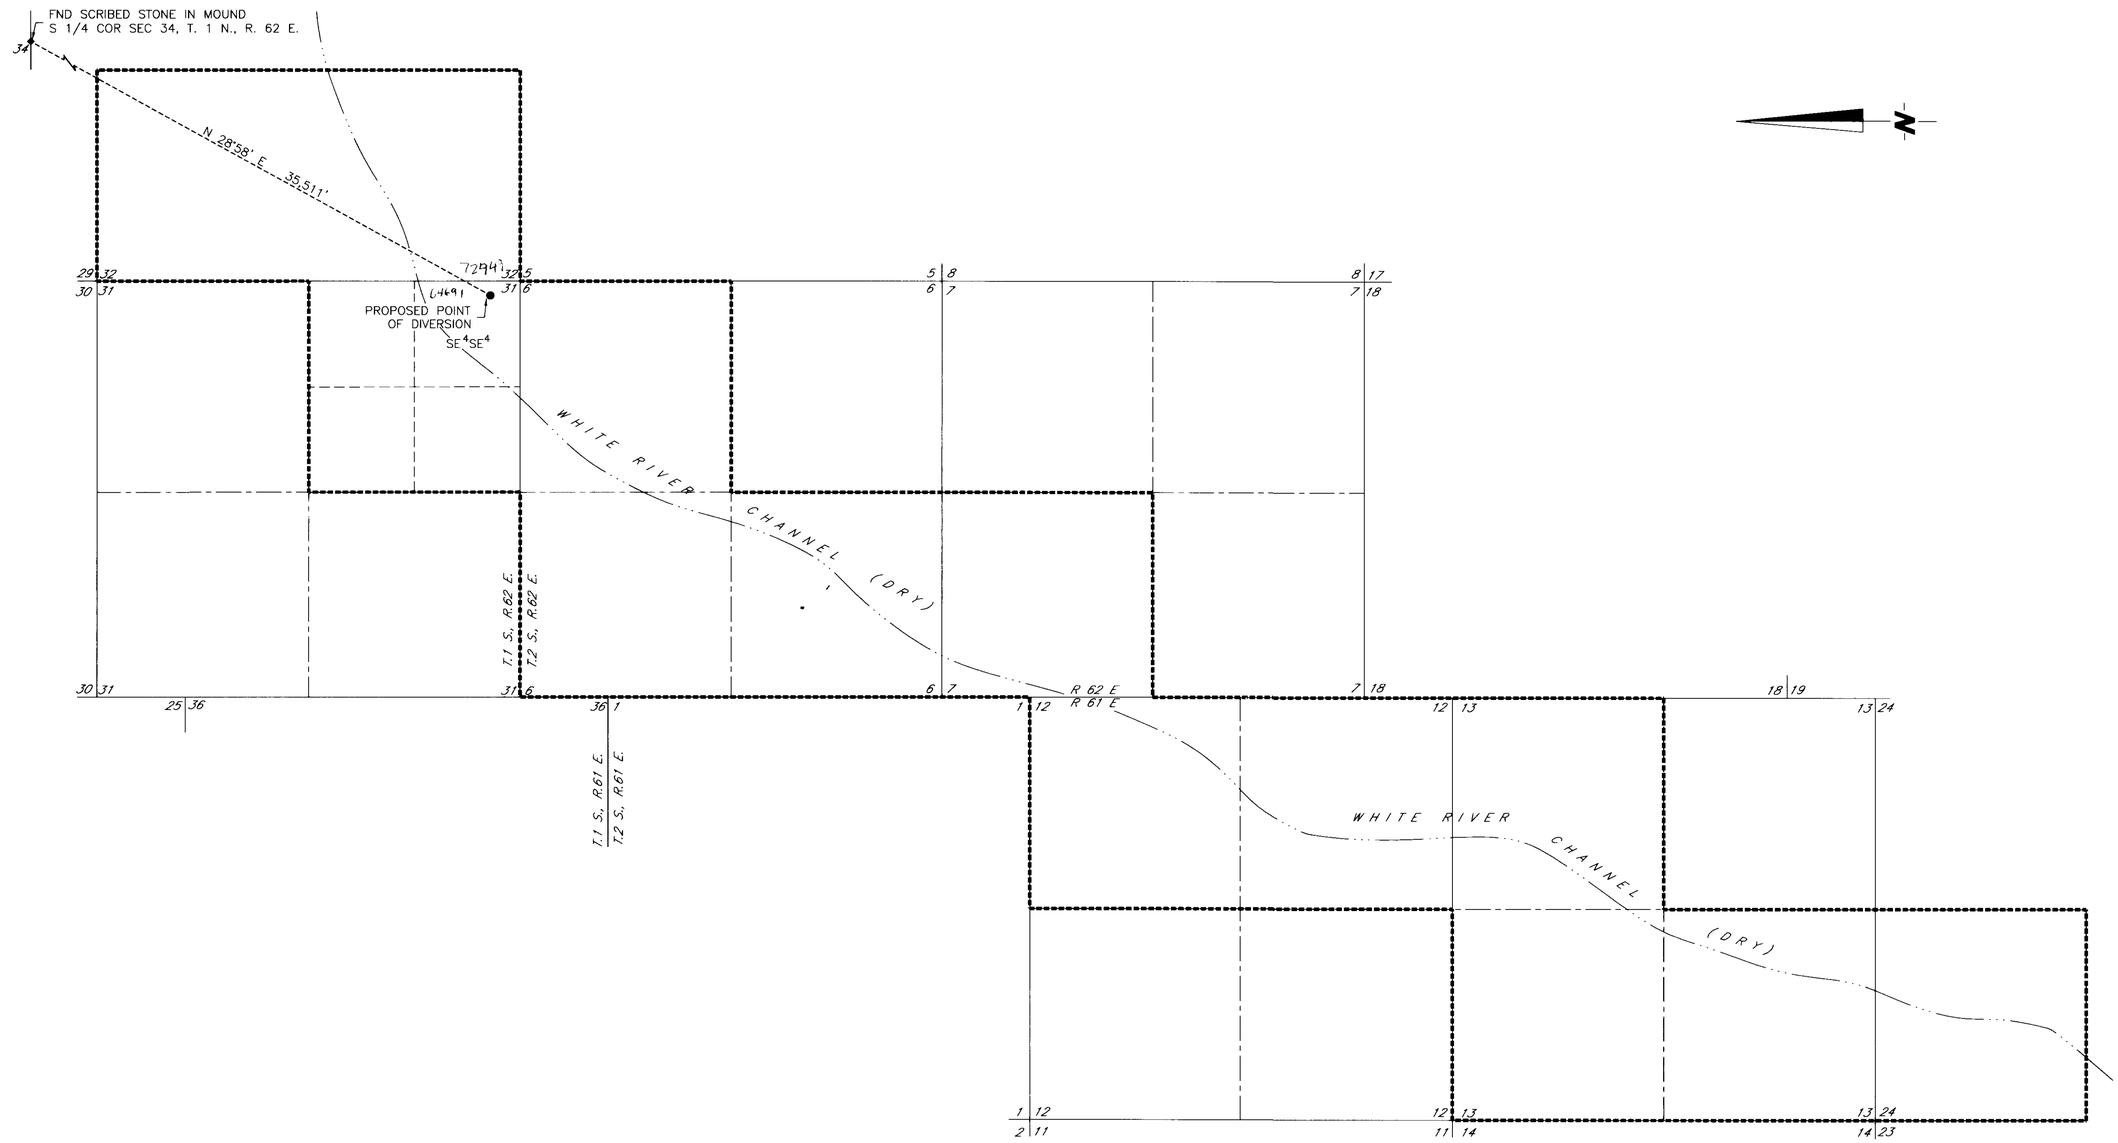

PROPOSED POINT OF DIVERSION AND PLACE OF USE APPLICATION 64691
(UNSURVEYED)

0 1000 2000 3000
FEET
SCALE:1"=1000'

BASIS OF BEARING
TRUE NORTH FROM GPS OBSERVATION ON 3/25/99
SEC.31 CALCULATED FROM BLM PROTRACTION DIAGRAM DATED FEB.3, 1964

STATE ENGINEER'S USE

64668.91
FILED
APR 05 1999
STATE ENGINEER'S OFFICE

MAP
TO ACCOMPANY APPLICATIONS TO APPROPRIATE WATER
FOR IRRIGATION USE
BY
Lincoln County
and
Vidler Water Company, Inc.
FROM UNDERGROUND SOURCES
IN LINCOLN COUNTY, NEVADA

ENGINEERING • PLANNING • RESOURCE MANAGEMENT
RESOURCE CONCEPTS, INC.
340 N. MINNESOTA STREET • CARSON CITY, NEVADA 89703-4152 • OFFICE:775-883-1600 • FAX:775-883-1656

JOB NO.	98-028-05
DATE	4-1-99
DRAWN	FRB
CHECKED	SRJ
REVISED	

73332 72949 71725 64691