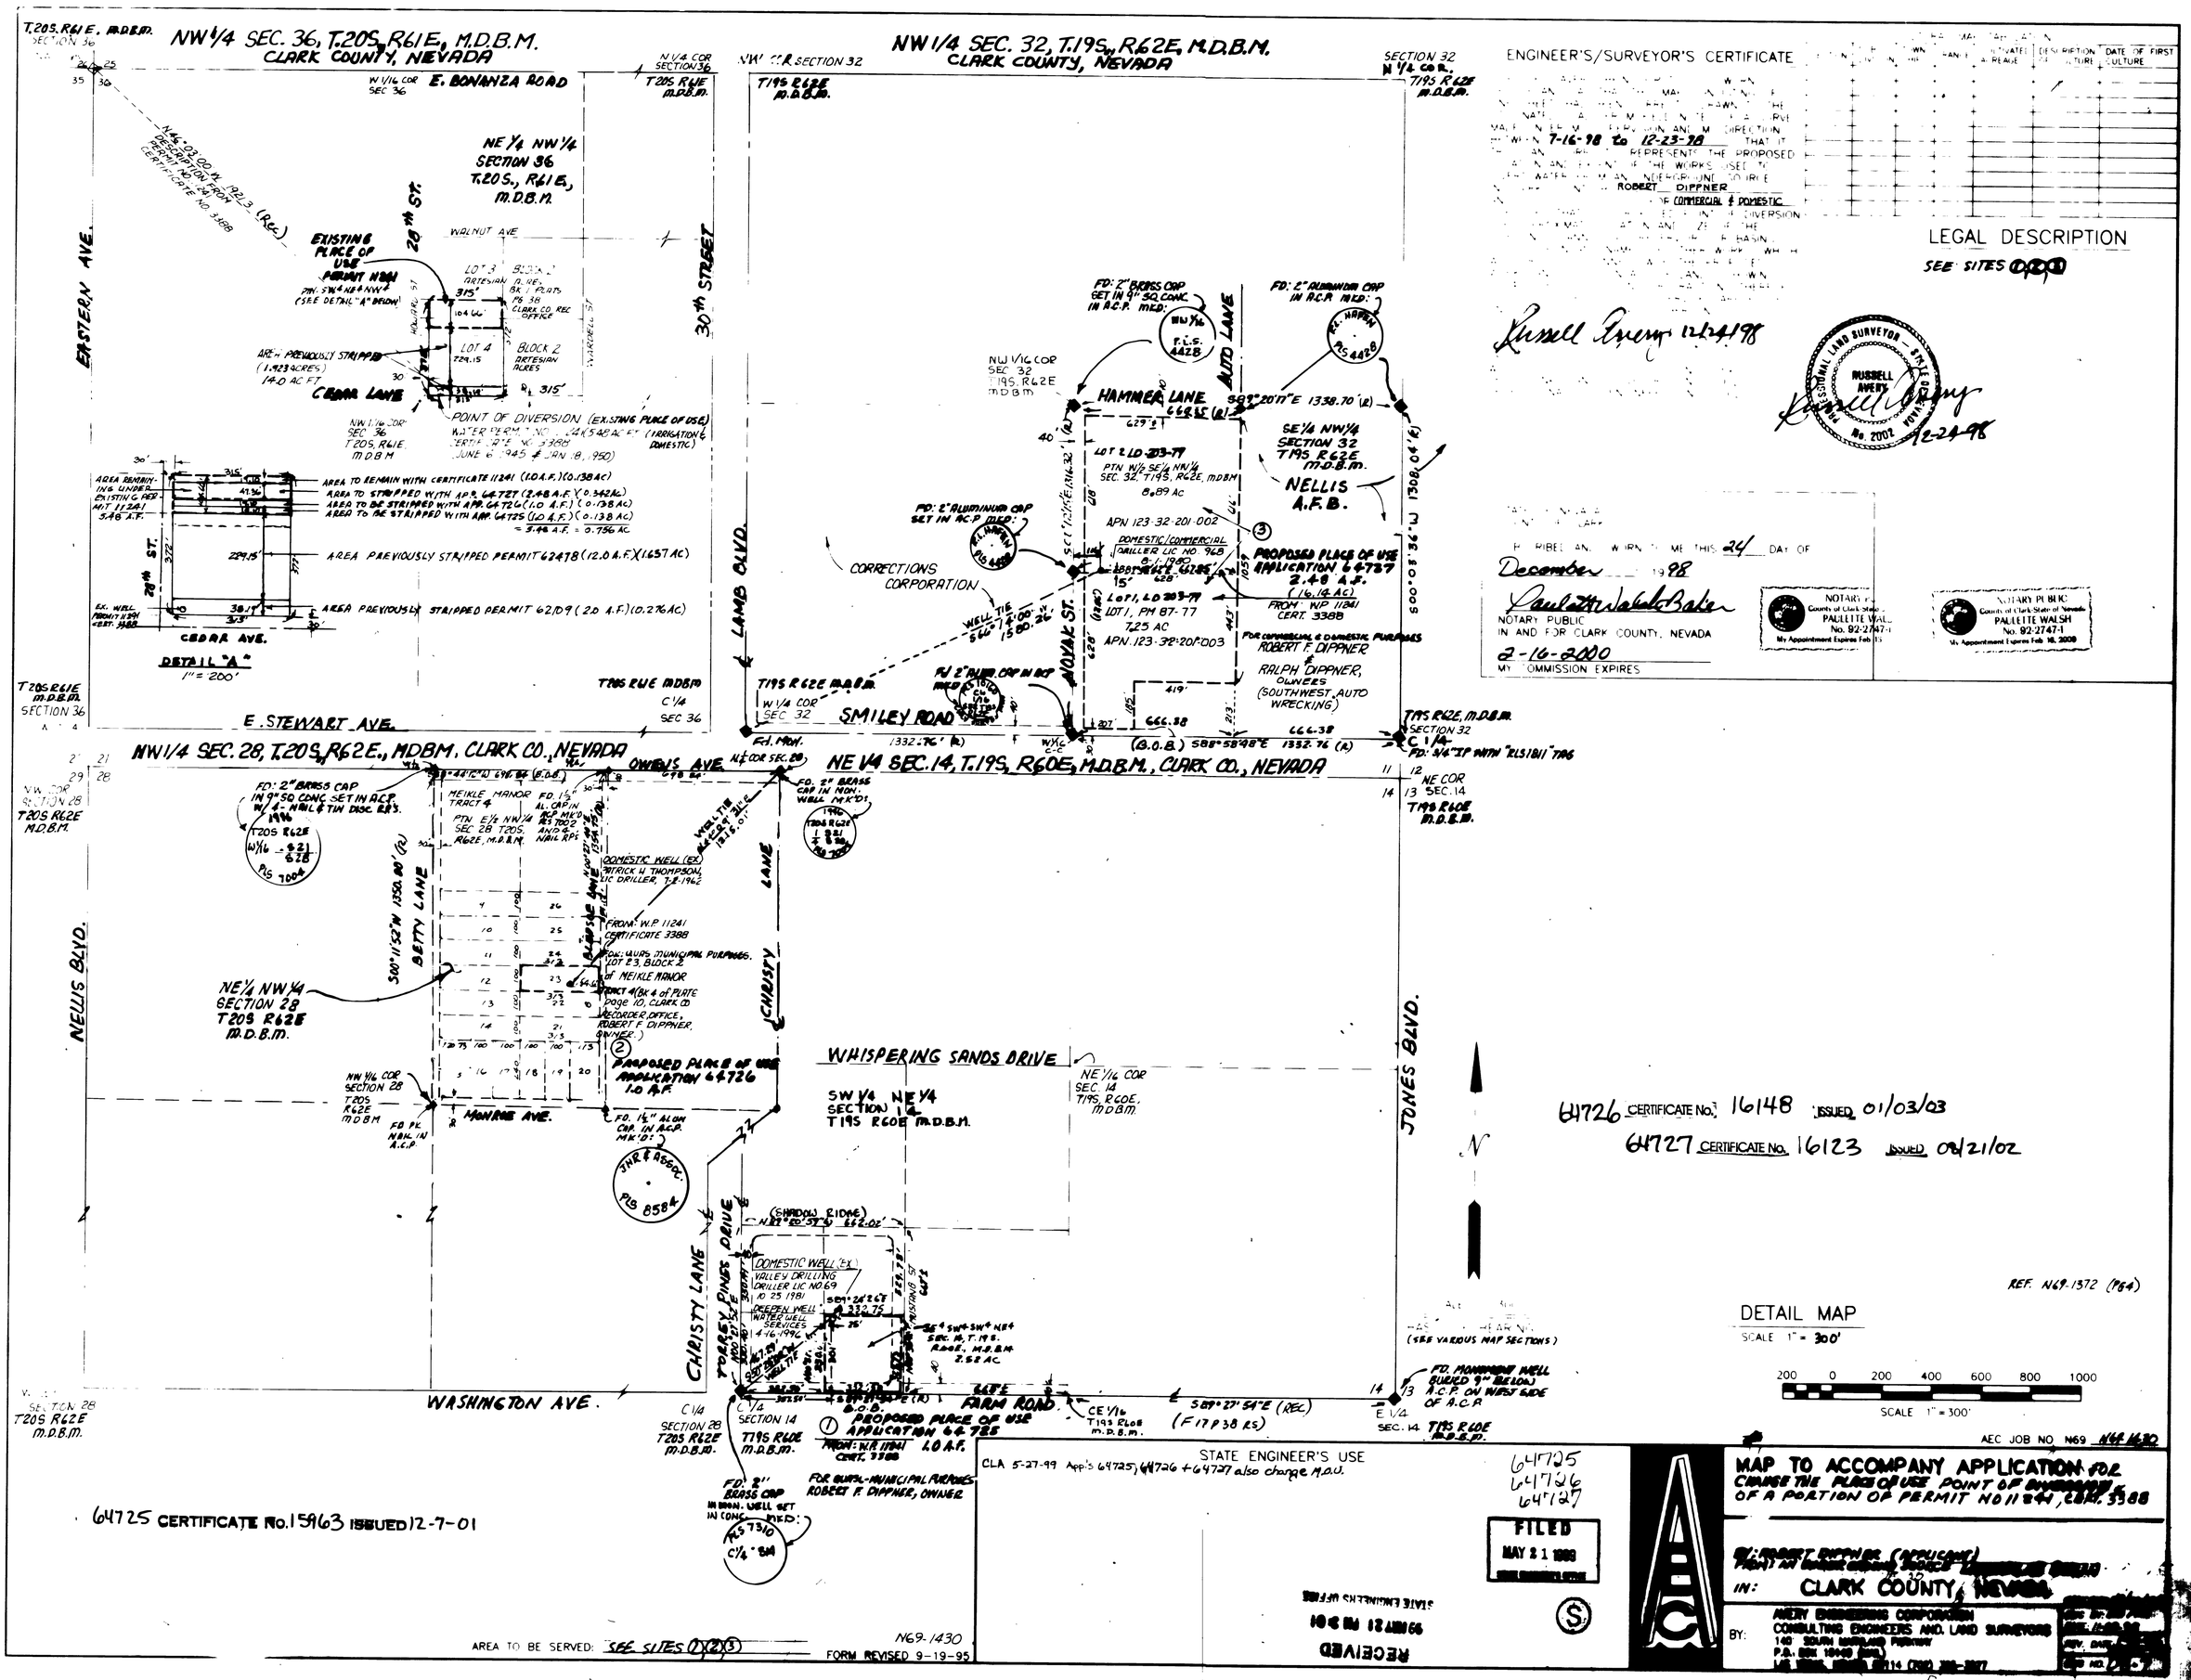
NW 1/4 SEC. 36, T.20S., R61E., M.D.B.M.
CLARK COUNTY, NEVADA
E. BONANZA ROAD
NE 1/4 NW 1/4 SECTION 36 T.20S., R61E., M.D.B.M.
EASTERN AVE.
28TH ST.
30TH STREET
WALNUT AVE
EXISTING PLACE OF USE PERMIT N241
CEDAR LANE
POINT OF DIVERSION (EXISTING PLACE OF USE)
(IRRIGATION & DOMESTIC)
AREA TO REMAIN WITH CERTIFICATE 11241 (10.0 A.F.)(0.138 AC)
AREA TO STRIPPED WITH APP. 64727 (2.48 A.F.)(0.342 AC)
AREA TO BE STRIPPED WITH APP. 64726 (1.0 A.F.)(0.138 AC)
AREA TO BE STRIPPED WITH APP. 64725 (1.0 A.F.)(0.138 AC)
= 3.48 A.F. = 0.756 AC.
AREA PREVIOUSLY STRIPPED PERMIT 62478 (12.0 A.F.)(1.657 AC)
AREA PREVIOUSLY STRIPPED PERMIT 62109 (2.0 A.F.)(0.276 AC)
CEDAR AVE.
DETAIL "A"
1" = 200'
E. STEWART AVE.
NW 1/4 SEC. 32, T.19S., R62E, M.D.B.M.
CLARK COUNTY, NEVADA
HAMMER LANE
AUTO LANE
NELLIS A.F.B.
SE 1/4 NW 1/4 SECTION 32 T.19S. R62E M.D.B.M.
PROPOSED PLACE OF USE APPLICATION 64727 2.48 A.F. (16.14 AC)
FROM: WP 11241 CERT. 3388
FOR COMMERCIAL & DOMESTIC PURPOSES
ROBERT F. DIPPNER & RALPH DIPPNER, OWNERS (SOUTHWEST AUTO WRECKING)
CORRECTIONS CORPORATION
LAMB BLVD.
NOVAK ST.
SMILEY ROAD
NE 1/4 SEC. 14, T.19S., R60E, M.D.B.M., CLARK CO., NEVADA
OWENS AVE.
NELLIS BLVD.
BETTY LANE
CHRISTY LANE
NE 1/4 NW 1/4 SECTION 28 T20S R62E M.D.B.M.
PROPOSED PLACE OF USE APPLICATION 64726 1.0 A.F.
MONROE AVE.
WHISPERING SANDS DRIVE
SW 1/4 NE 1/4 SECTION 14 T19S R60E M.D.B.M.
JONES BLVD.
TORREY PINES DRIVE
FARM ROAD
PROPOSED PLACE OF USE APPLICATION 64725 1.0 A.F.
FOR MUNICIPAL PURPOSES ROBERT F. DIPPNER, OWNER
WASHINGTON AVE.
DOMESTIC WELL (EX.) VALLEY DRILLING DRILLER LIC NO. 69
DEEPEN WELL WATER WELL SERVICES
(SEE VARIOUS MAP SECTIONS)
DETAIL MAP
SCALE 1" = 300'
REF. N69-1372 (P64)
64726 CERTIFICATE No. 16148 ISSUED 01/03/03
64727 CERTIFICATE No. 16123 ISSUED 08/21/02
64725 CERTIFICATE No. 15963 ISSUED 12-7-01
ENGINEER'S/SURVEYOR'S CERTIFICATE
LEGAL DESCRIPTION
SEE SITES 1,2,3
Russell Avery 12-24-98
RUSSELL AVERY No. 2002
December 24 1998
NOTARY PUBLIC IN AND FOR CLARK COUNTY, NEVADA
2-16-2000 MY COMMISSION EXPIRES
PAULETTE WALSH No. 92-2747-1
My Appointment Expires Feb 16, 2000
STATE ENGINEER'S USE
CLA 5-27-99 App's 64725, 64726 + 64727 also change M.D.U.
64725 64726 64727
FILED MAY 21 1999
RECEIVED 99 MAY 21 PM 3:01 STATE ENGINEER'S OFFICE
MAP TO ACCOMPANY APPLICATION FOR CHANGE THE PLACE OF USE POINT OF DIVERSION OF A PORTION OF PERMIT NO 11241, CERT. 3388
BY: ROBERT DIPPNER (APPLICANT)
IN: CLARK COUNTY, NEVADA
AVERY ENGINEERING CORPORATION
CONSULTING ENGINEERS AND LAND SURVEYORS
AEC JOB NO. N69
AREA TO BE SERVED: SEE SITES 1,2,3
N69-1430
FORM REVISED 9-19-95
64727 64726 64725