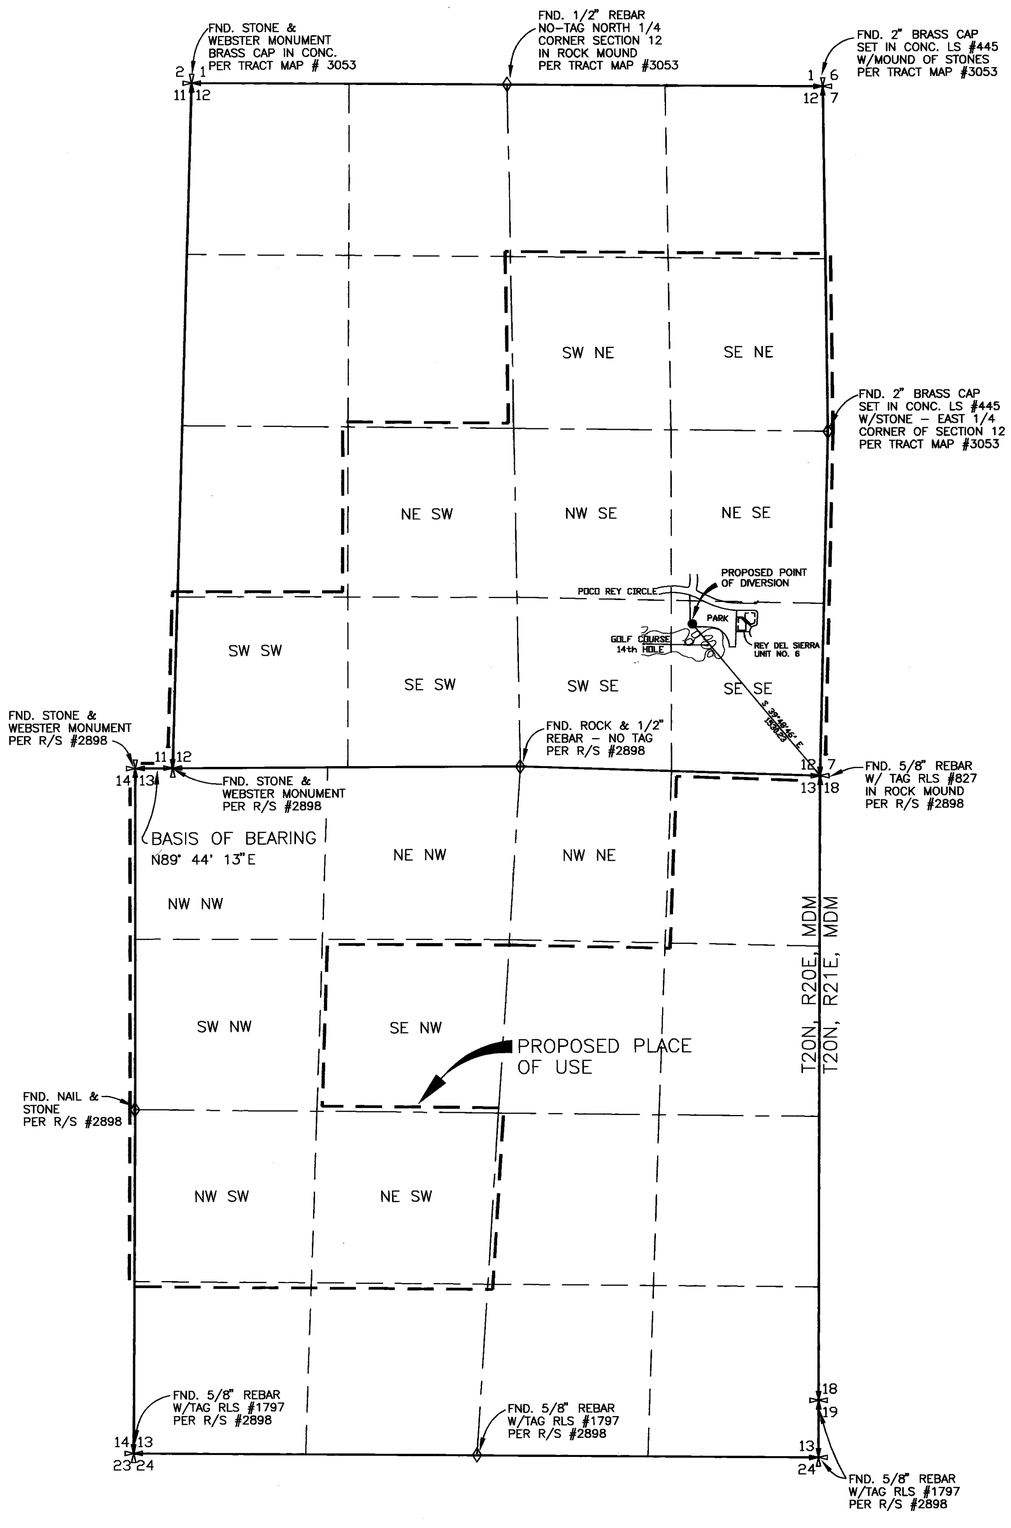

SCALE 1"= 600'

STATE OF NEVADA
SS
COUNTY OF WASHOE

I, MICHAEL D. BUSCHELMAN, BEING FIRST DULY SWORN, DEPOSE AND SAY THAT THIS MAP, CONSISTING OF ONE SHEET, HAS BEEN DRAWN TO THE DESIGNATED SCALE FROM A SURVEY MADE UNDER MY DIRECTION ON OR BEFORE JANUARY 4, 1999; AND THAT IT TRULY AND CORRECTLY REPRESENTS THE PROPOSED POINT OF DIVERSION AND THE PROPOSED PLACE OF USE, BY LOEB ENTERPRISES LIMITED LIABILITY COMPANY FOR RECREATION (GOLF COURSE IRRIGATION & DOMESTIC), FROM AN UNDERGROUND SOURCE, IN SPARKS, WASHOE COUNTY, NEVADA.

Michael D. Buschelman

MICHAEL D. BUSCHELMAN STATE WATER RIGHTS SURVEYOR NO. 792

PROFESSIONAL LAND SURVEYOR MICHAEL D. BUSCHELMAN No. 7463 STATE OF NEVADA

1-6-99

SUBSCRIBED AND SWORN TO BEFORE ME THIS 6TH DAY OF January, 1999.

Suzan L. Allsopp

NOTARY PUBLIC IN AND FOR WASHOE COUNTY, NEVADA

MY COMMISSION EXPIRES Jan. 22, 2001.

SUZAN L. ALLSOPP
Notary Public - State of Nevada
Appointment Recorded in County of Washoe
My Appointment Expires Jan. 22, 2001
97-0014-2

BASIS OF BEARING

THE SOUTH LINE OF THE SE1/4 OF SECTION 11 T20N, R20E, MDM. TAKEN AS N89° 44' 13"E, AND AS SHOWN ON RECORD OF SURVEY MAP NO. 3307, ON FILE IN THE OFFICE OF THE WASHOE COUNTY RECORDERS, RECORDED ON SEPTEMBER 24, 1997.

NOTE

SUBDIVISION TRACT MAP NO. 3053, RECORD OF SURVEY MAP NO. 3307 AND RECORD OF SURVEY MAP NO. 2898 WERE USED FOR SECTIONAL BREAKDOWN OF SECTION 12 AND SECTION 13, T20N, R20E, MDM.

SCALE 1"= 600'

0 600 1200 1800 2400 3000

N:\DWGS\WATER\FIRTH\Wingwtr3.DWG

SUMMIT ENGINEERING CORPORATION
CONSULTING ENGINEERS AND SURVEYORS
5405 MAE ANNE AVE. RENO, NEVADA 89523
(702) 747-8550

1:33 PM * 05-JAN-1999

STATE ENGINEER'S USE

FILED
JAN 08 1999
STATE ENGINEER'S OFFICE

64740

RECEIVED
99 JAN -8 PM 1:27
STATE ENGINEER'S OFFICE

MAP
TO ACCOMPANY APPLICATION
TO APPROPRIATE WATER
FOR
RECREATION
(GOLF COURSE IRRIGATION & DOMESTIC)
BY LOEB ENTERPRISES
LIMITED LIABILITY COMPANY
FROM
AN UNDERGROUND SOURCE

SPARKS WASHOE COUNTY NEVADA

76972 64740