SHEET NO. 1 OF 1 SHEETS.

W98022

CONSULTING ENGINEERING & SURVEYING
640 IDAHO STREET
ELKO, NEVADA 89801
(702) 738-4053

HIGH DESERT ENGINEERING

STATE OF NEVADA
COUNTY OF ELKO

I, ROBERT E. MORLEY, BEING FIRST DULY SWORN, DEPOSE AND SAY THAT THIS MAP, CONSISTING OF 1 SHEET, NUMBERED FROM 1 TO 1, INCLUSIVE, HAS BEEN CORRECTLY DRAWN TO THE DESIGNATED SCALE FROM FIELD NOTES OF A SURVEY MADE BY ME, OR UNDER MY SUPERVISION AND DIRECTION, BETWEEN THE 30TH DAY OF DECEMBER, 1998 AND THE 31ST DAY OF DECEMBER, 1998; THAT IT TRULY AND CORRECTLY REPRESENTS THE PROPOSED LOCATION AND EXTENT OF THE WORKS USED TO DIVERT WATER FROM UNDERGROUND, IN EUREKA COUNTY, NEVADA, BY BARRICK GOLDSTRIKE MINES INC., FOR MINING, MILLING, AND DEWATERING PURPOSES. THAT THE PROPOSED POINT OF DIVERSION, THE APPROXIMATE SIZE AND CAPACITY OF THE DIVERTING CHANNEL OR OTHER CONDUIT, AND THE LOCATION AND NAMES OF ALL OTHER WORKS OR STREAMS WHICH ARE CROSSED BY, OR CONNECTED WITH THE SAID WORKS, ARE FULLY AND CORRECTLY DESIGNATED THEREON.

Robert E. Morley

STATE WATER RIGHT SURVEYOR NO. 668

PROFESSIONAL LAND SURVEYOR
ROBERT E. MORLEY
1/11/99
No.6203
STATE OF NEVADA

SUBSCRIBED AND SWORN TO BEFORE ME
THIS 11th DAY OF January, 1999.

Linda L. Reynolds

NOTARY PUBLIC IN AND FOR ELKO COUNTY, NEVADA

LINDA L. REYNOLDS
Notary Public
State of Nevada
Elko County, Nevada
93-1243-8
My appointment expires May 5, 2001.

LEGEND

= EXISTING AND PROPOSED PLACE OF USE

o = PROPOSED & EXISTING POINT OF DIVERSION

BASIS OF BEARINGS : THE LINE BETWEEN THE NORTHEAST CORNER AND THE NORTH 1/4 CORNER OF SECTION 20, T36N – R50E, MDB& M. TAKEN FROM THE OFFICIAL BLM CADASTRAL SURVEY PLAT FOR T36N – R50E, MDB& M, AS N 88° 47' 00" E.

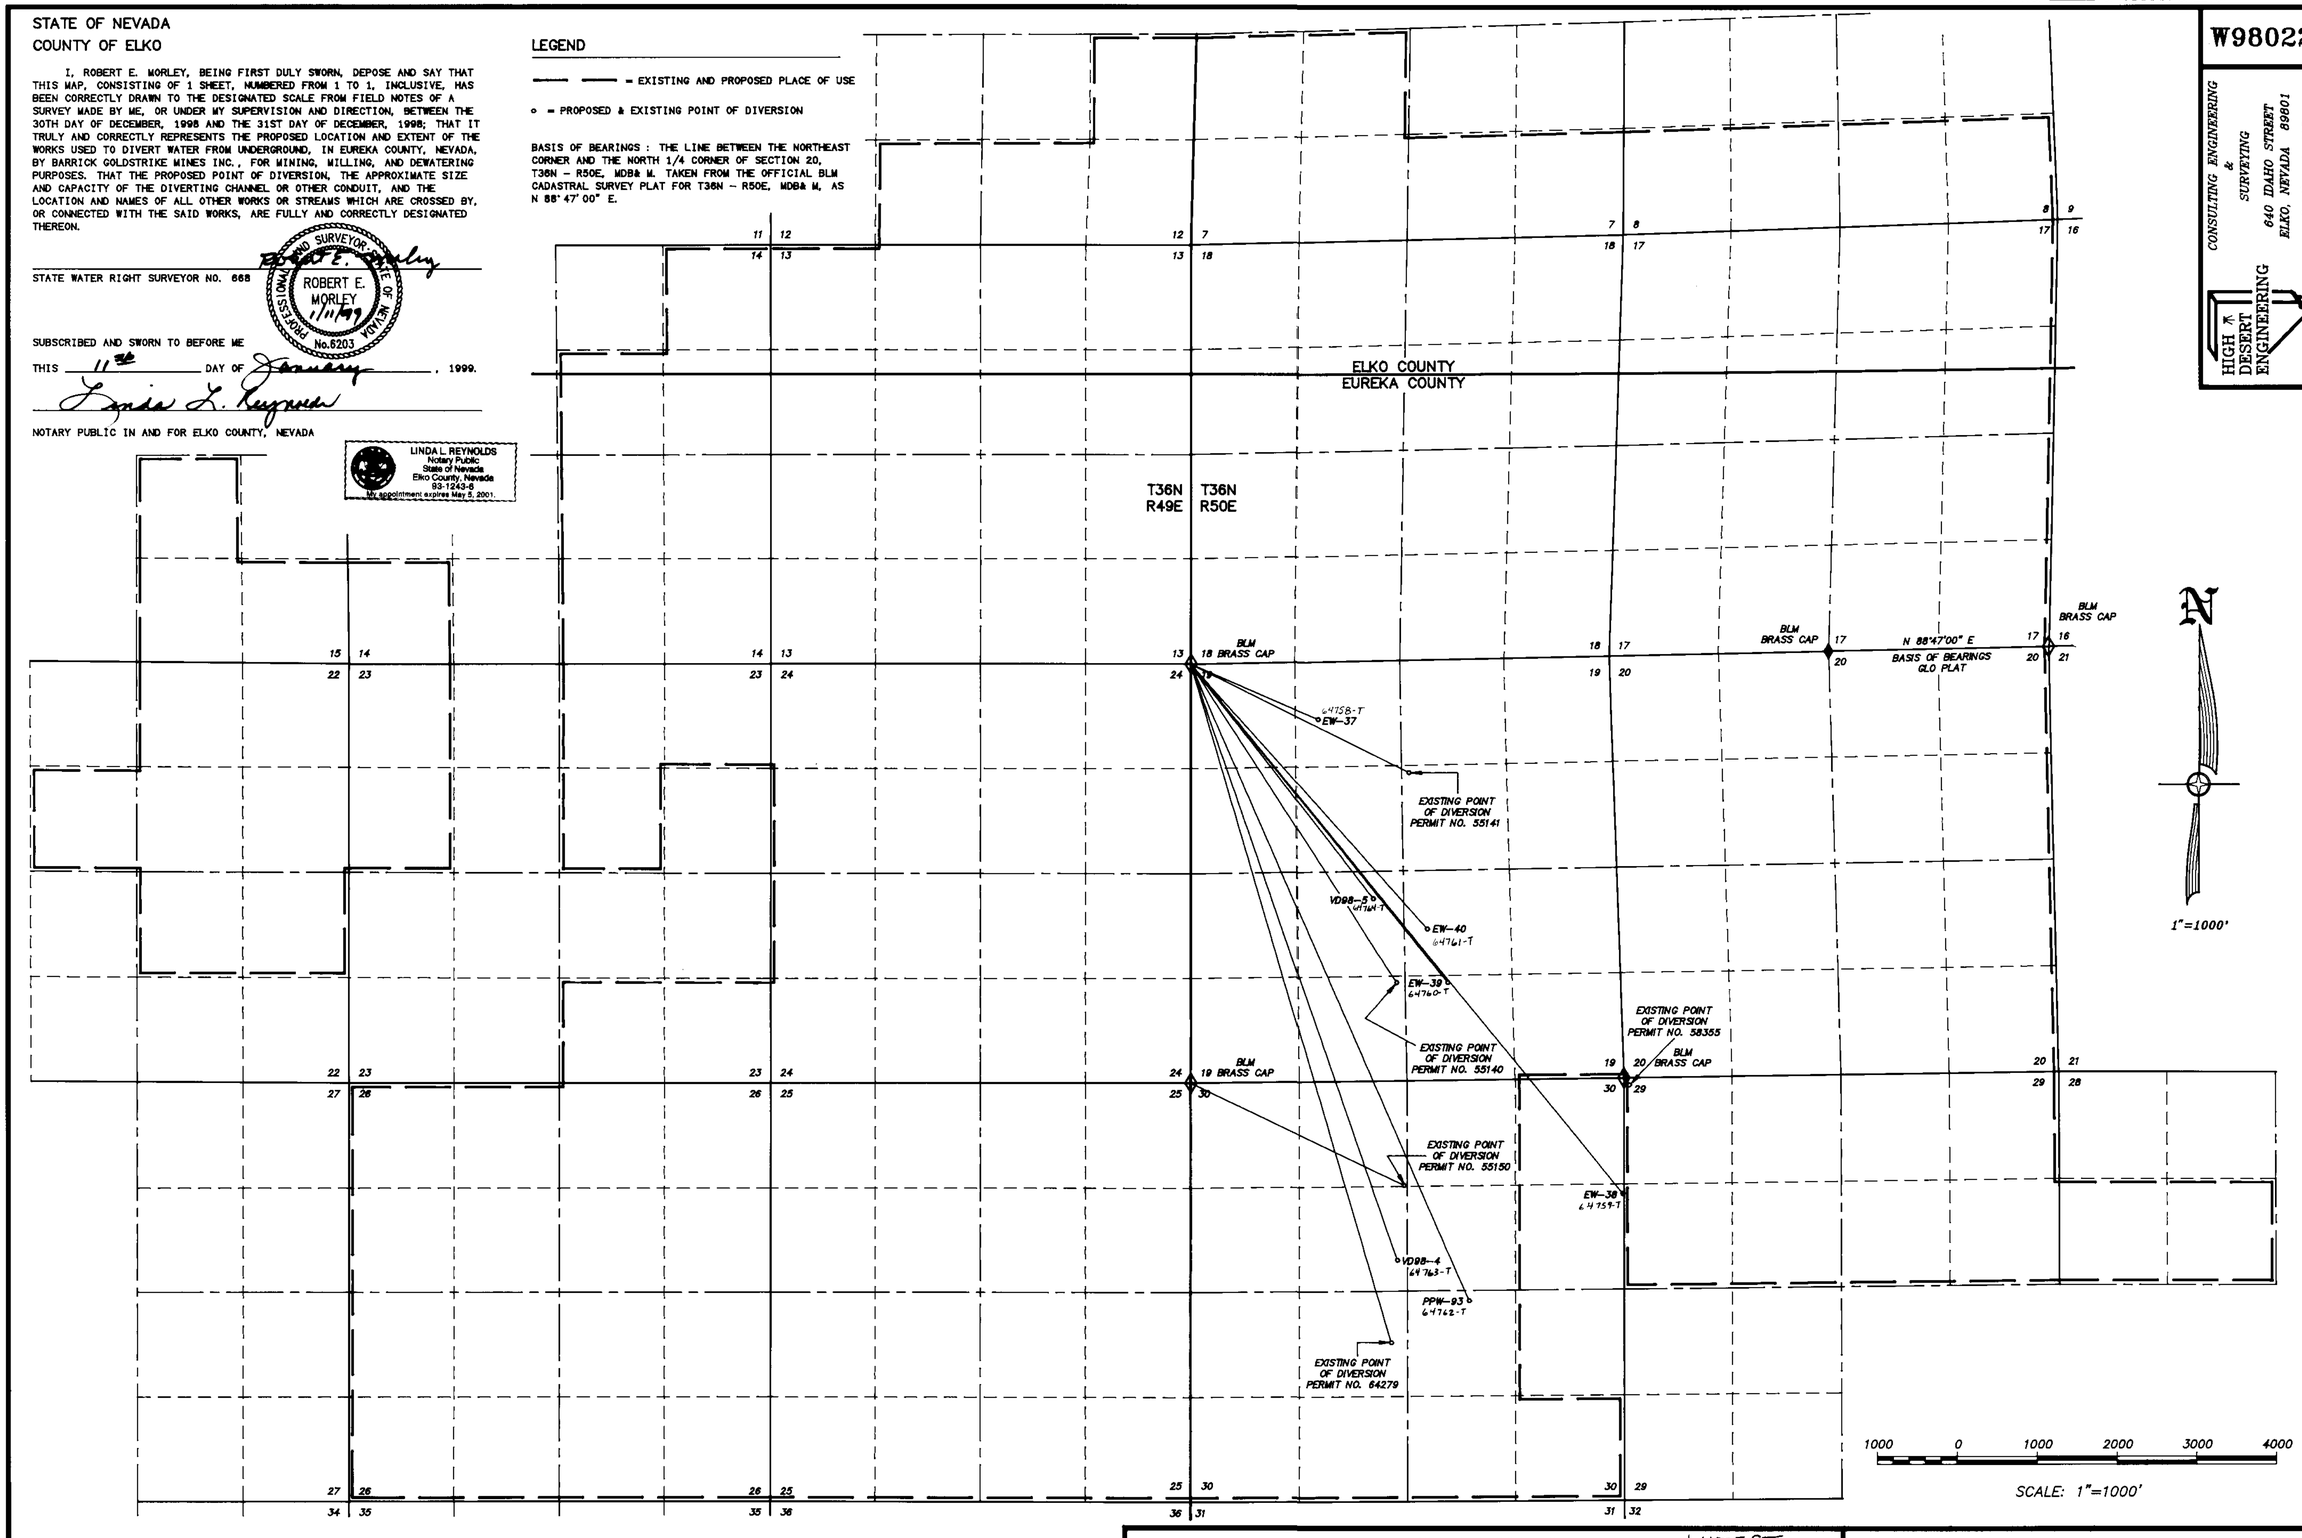

PROPOSED POINTS OF DIVERSION

WELL NO.	DIRECTION	DISTANCE
EW-37	N 66° 32' 58" W	1730. 18'
EW-38	N 39° 17' 00" W	8532. 16'
EW-39	N 39° 00' 05" W	5108. 67'
EW-40	N 41° 52' 48" W	4433. 33'
PPW-93	N 23° 38' 51" W	8675. 77'
VD98-4	N 19° 07' 16" W	7874. 67'
VD98-5	N 37° 58' 44" W	3709. 06'

EXISTING POINTS OF DIVERSION

PERMIT NO.	DIRECTION	DISTANCE
55140	N 32° 57' 04" W	4731. 94'
55141	N 63° 37' 13" W	3044. 91'
55150	N 64° 39' 10" W	2955. 41'
58355	N 39° 09' 11" W	111. 80'
64279	N 16° 27' 02" W	8833. 72'

STATE ENGINEERS USE

FILED
JAN 13 1999

64758T
64759T
64760T
64761T
64762T
64763T
64764T

RECEIVED
99 JAN 13 AM 9:46
STATE ENGINEERS OFFICE

MAP TO ACCOMPANY APPLICATION TO CHANGE THE POINT OF DIVERSION OF A PORTION UNDER PERMIT NO.'S 55140, 55141, 55150, 58355, & 64279 FOR MINING, MILLING, & DEWATERING USE BY BARRICK GOLDSTRIKE MINES INC. FROM AN UNDERGROUND SOURCE IN EUREKA COUNTY, NEVADA

64764T 64763T 64762T 64761T 64760T 64759T 64758 T