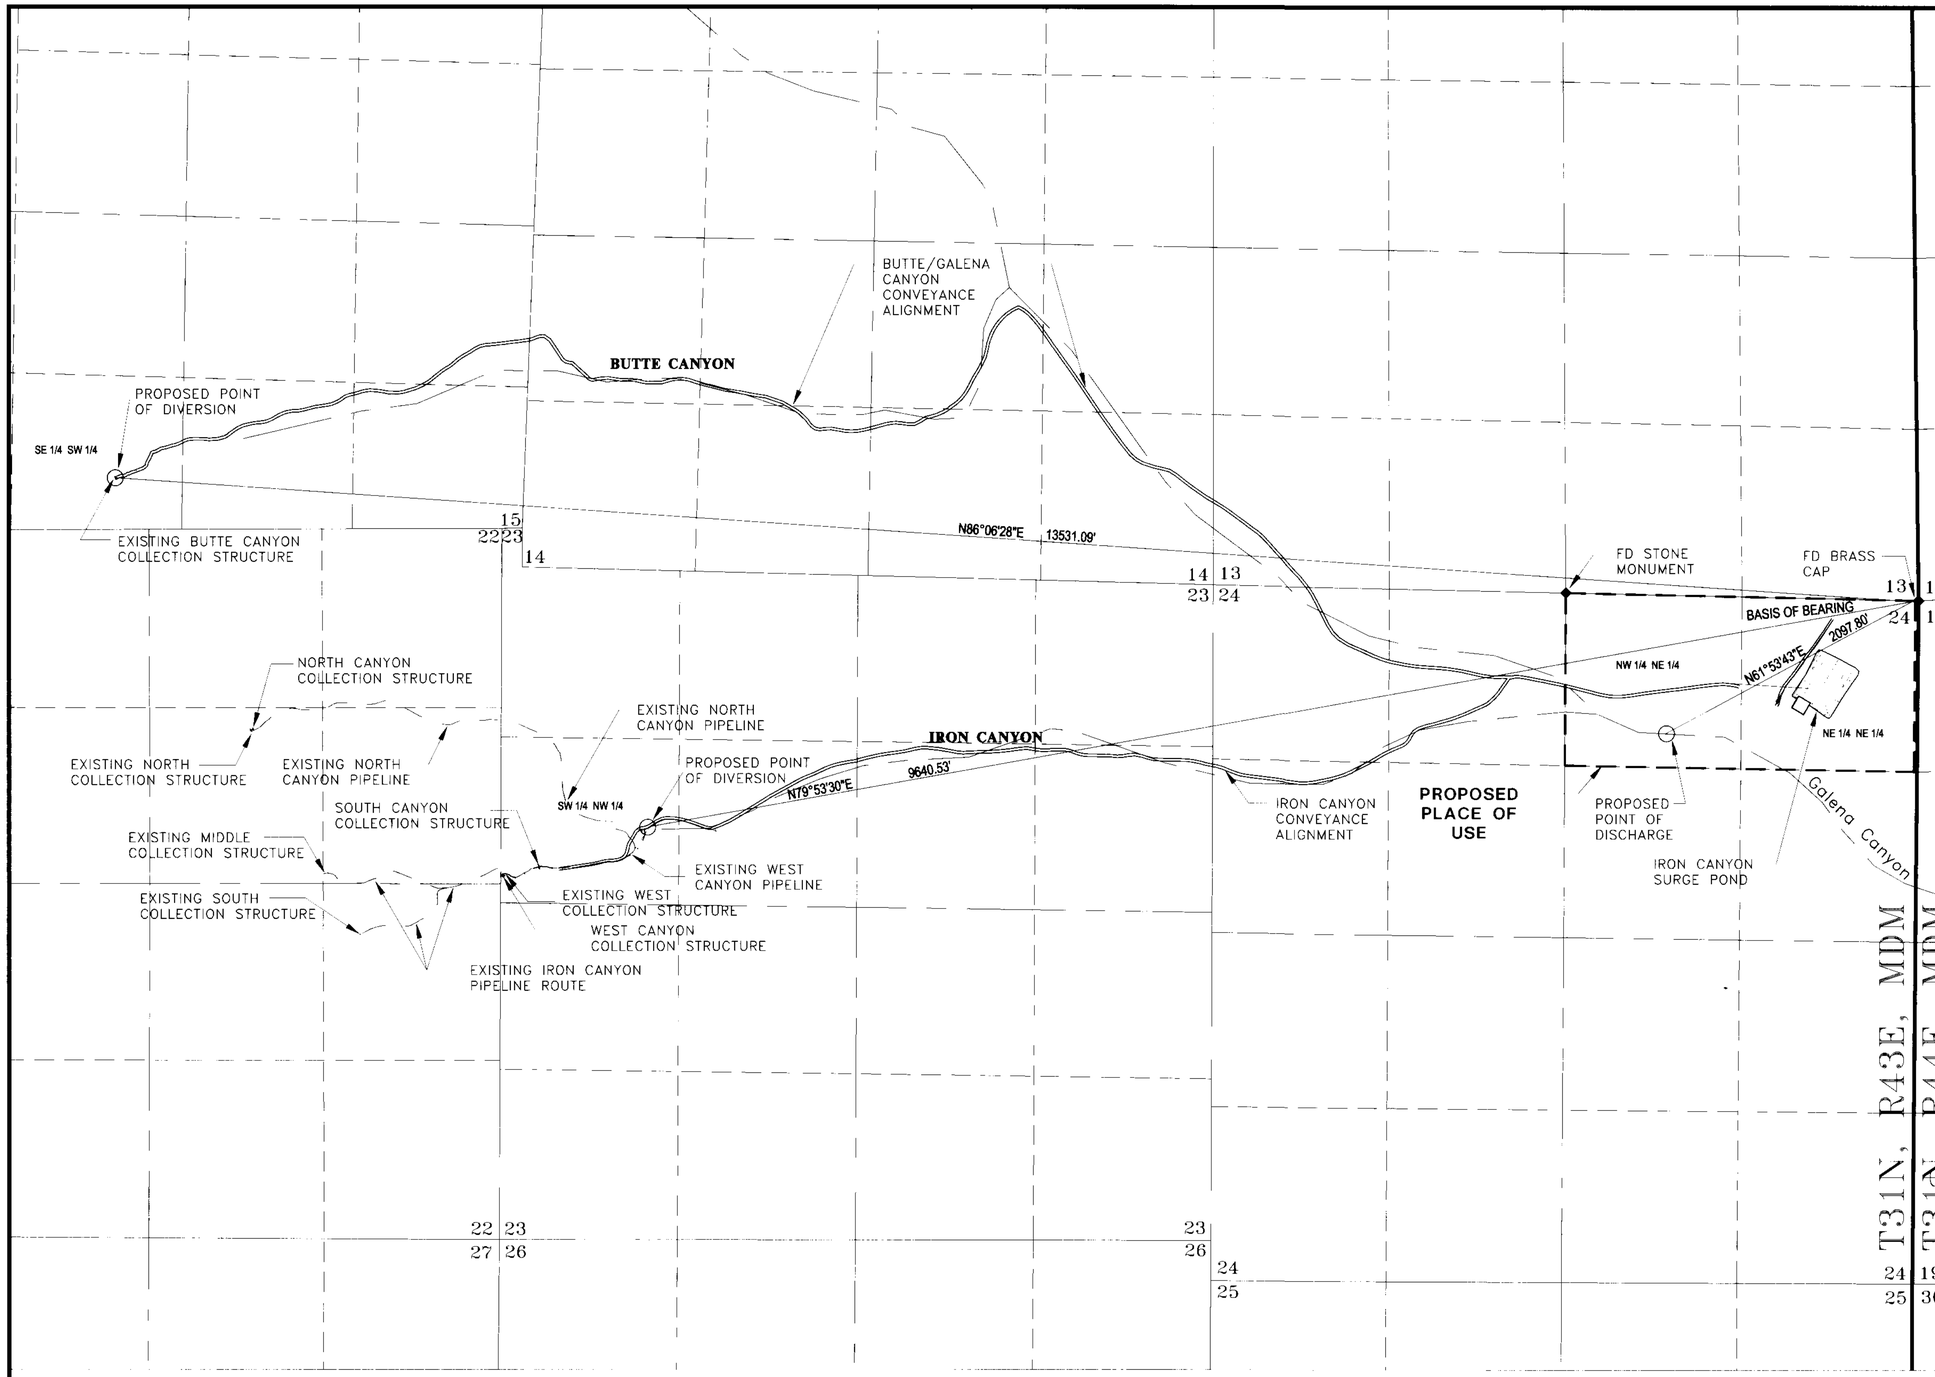

BASIS OF BEARINGS
EXISTING POINT OF DIVERSION

NAD 1927, STATE PLANE COORDINATE SYSTEM, NEVADA CENTRAL ZONE
NORTH LINE NE 1/4 SEC. 24, T31N, R43E, MDM
BEARING = S87°21'24"E

LEGEND

EXISTING PIPELINE

ACCESS ROAD & PIPELINE ROUTE

STATE OF NEVADA
SS
WASHOE COUNTY

I, Michael D. Buschelman, being first duly sworn, depose and say that this map, consisting of one sheet has been correctly drawn to the designated scale, from field notes of a survey made under my supervision and direction, between the dates of December 10, 1998, and the December 17, 1998; that it truly and correctly represents the proposed place of use and points of diversion used to divert water from surface sources in Iron and Butte Canyons in Lander County, Nevada, by Battle Mountain Gold Company for environmental (surface water coanus) purposes.

1-26-99

MICHAEL D. BUSCHELMAN
PROFESSIONAL LAND SURVEYOR - STATE OF NEVADA

Michael D. Buschelman

Jan. 27, 2001

LYNN E. WALTERS
Notary Public - State of Nevada
Appointment Recorded in County of Washoe
My Appointment Expires Jan. 22, 2001
93-0561-2

600 300 0 600
1 INCH = 600 FEET

PREPARED BY:

BROWN AND CALDWELL
Carson City, Nevada

PREPARED FOR:

BATTLE MOUNTAIN GOLD

64814-E, 64815-E

FILED
JAN 27 1999

64815E 64814E