SECTION 31 & 32, T. 6 S., R. 61 E., M.D.M. LINCOLN COUNTY, NV

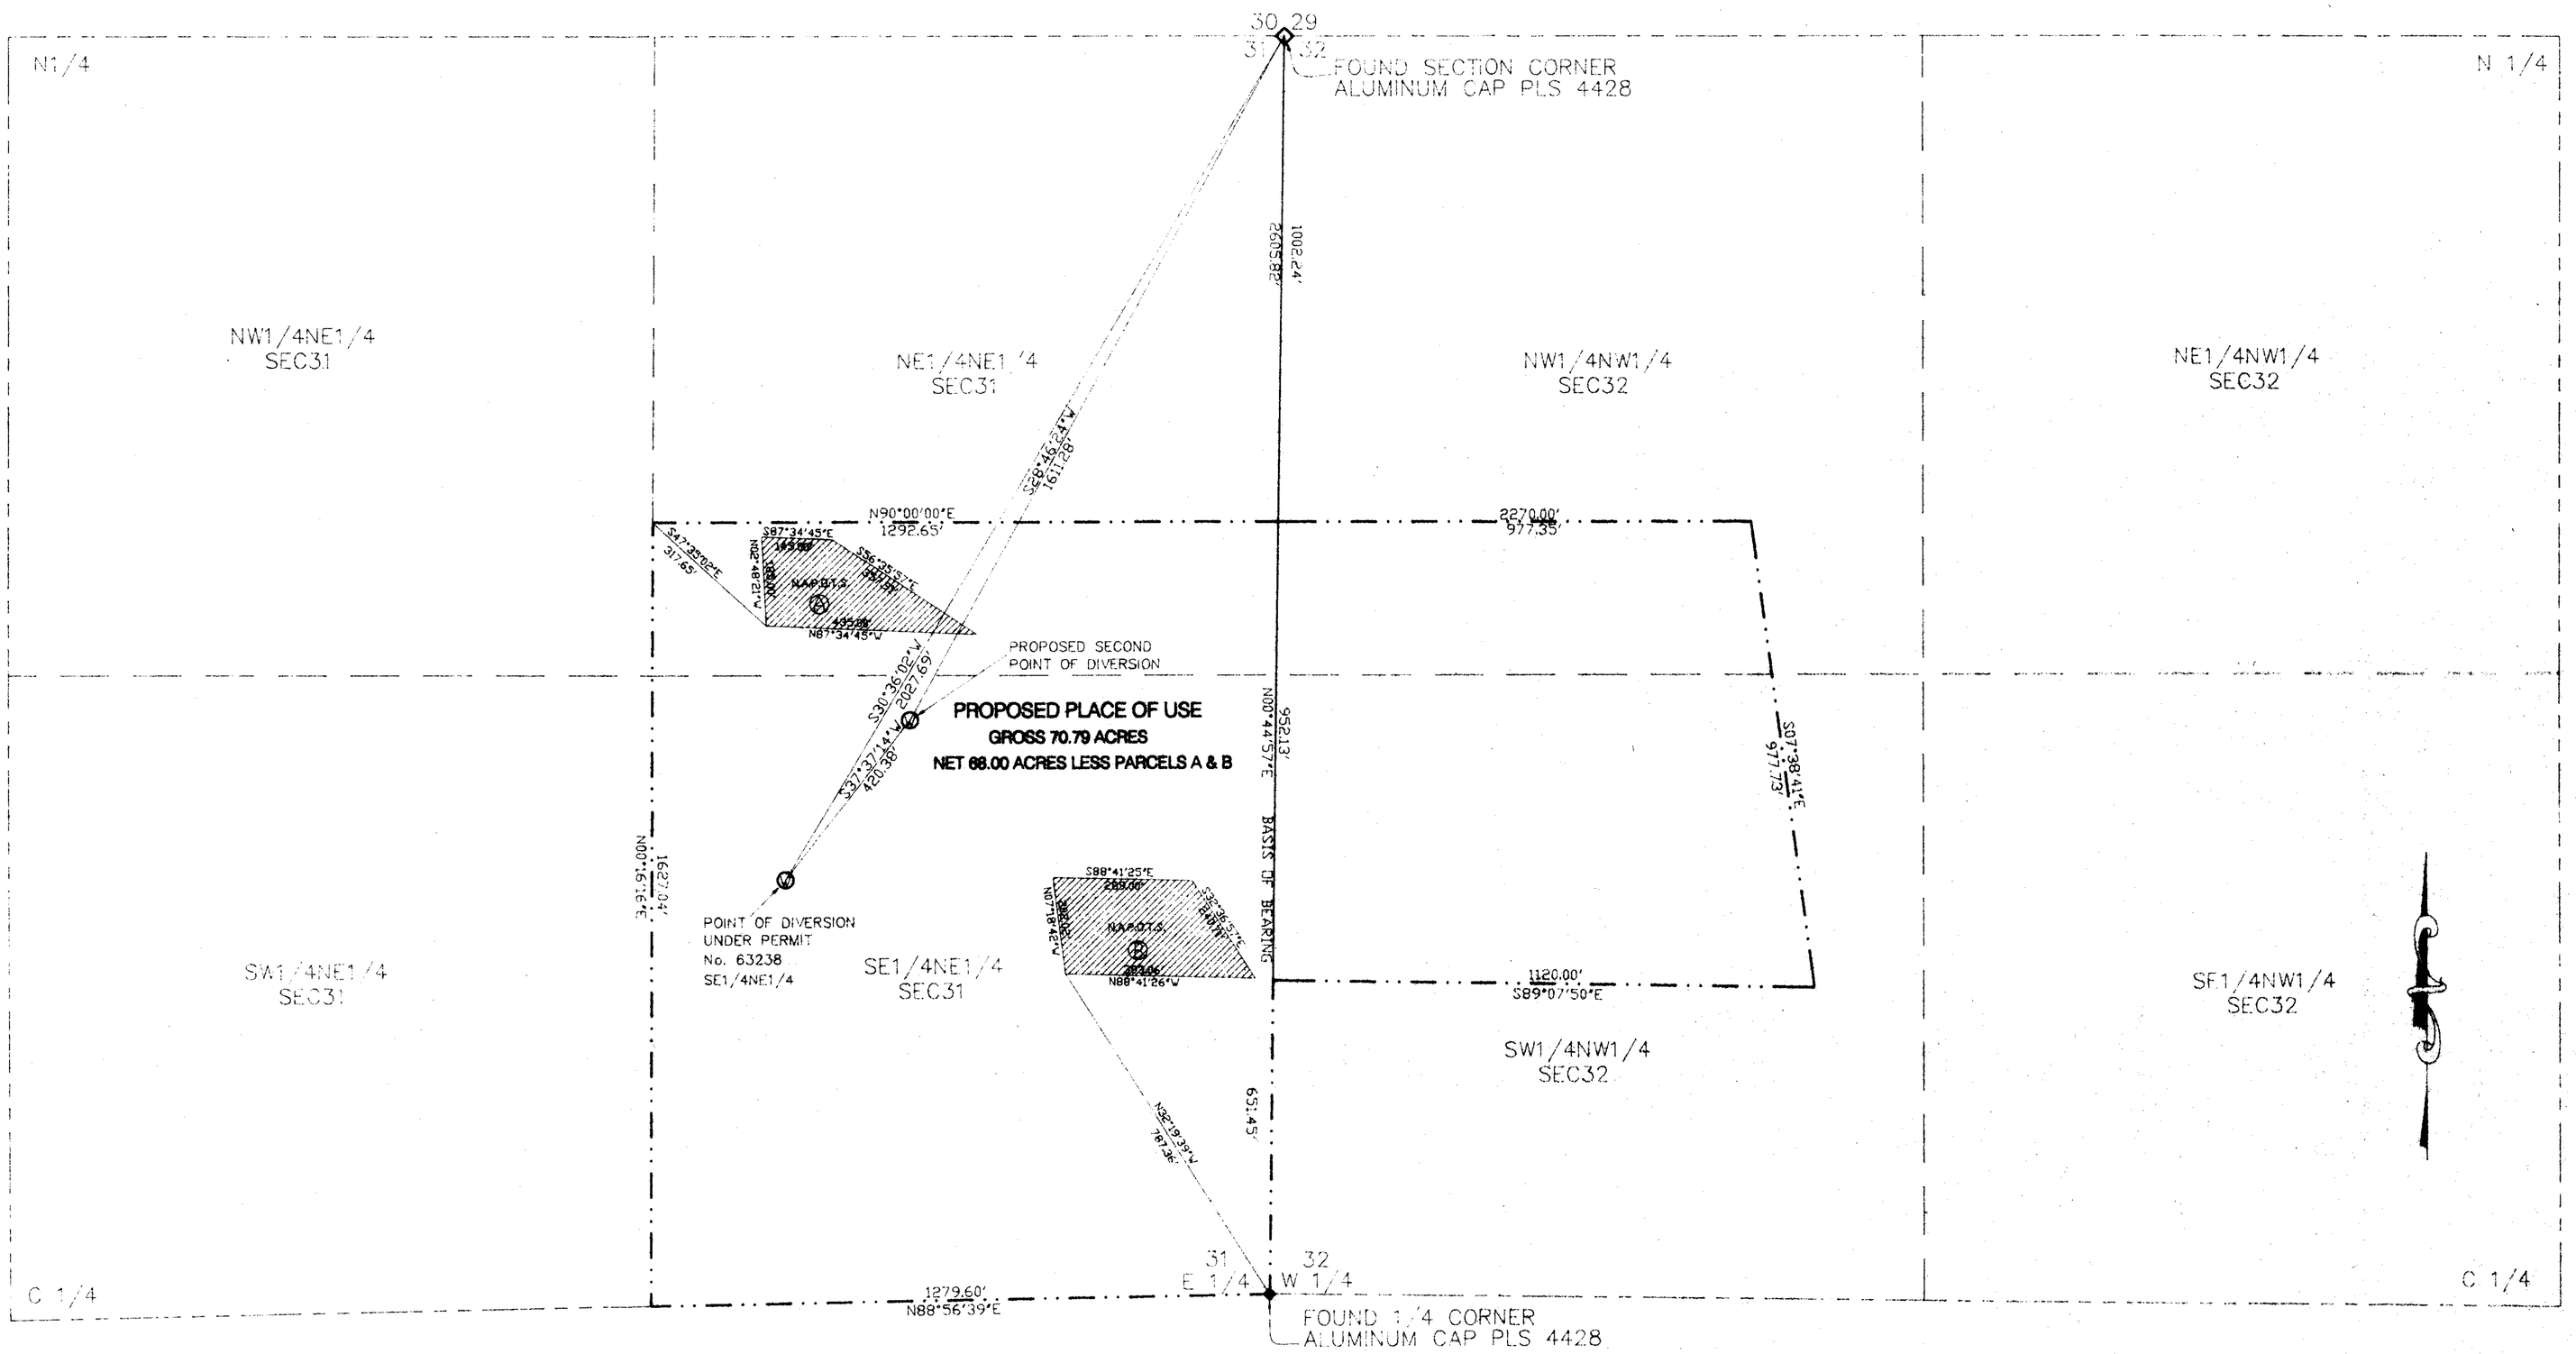

M C M ENGINEERING, INC.
P.O. BOX 3830
MESQUITE, NEVADA 89024
(702) 346-8463 OFFICE
(702) 346-2280 OFFICE
(702) 346-2281 FAX
CIVIL/STRUCTURAL/LAND SURVEYING

200 0 200
SCALE IN FEET

MAP TO ACCOMPANY TEMPORARY APPLICATION TO APPROPRIATE WATER

FOR: DOMESTIC USE
BY: GIVERS GAIN L.L.C.
FROM: UNDERGROUND WELL
IN: LINCOLN COUNTY, NV

FILED
APR 30 1999
STATE ENGINEER'S OFFICE

64824 T