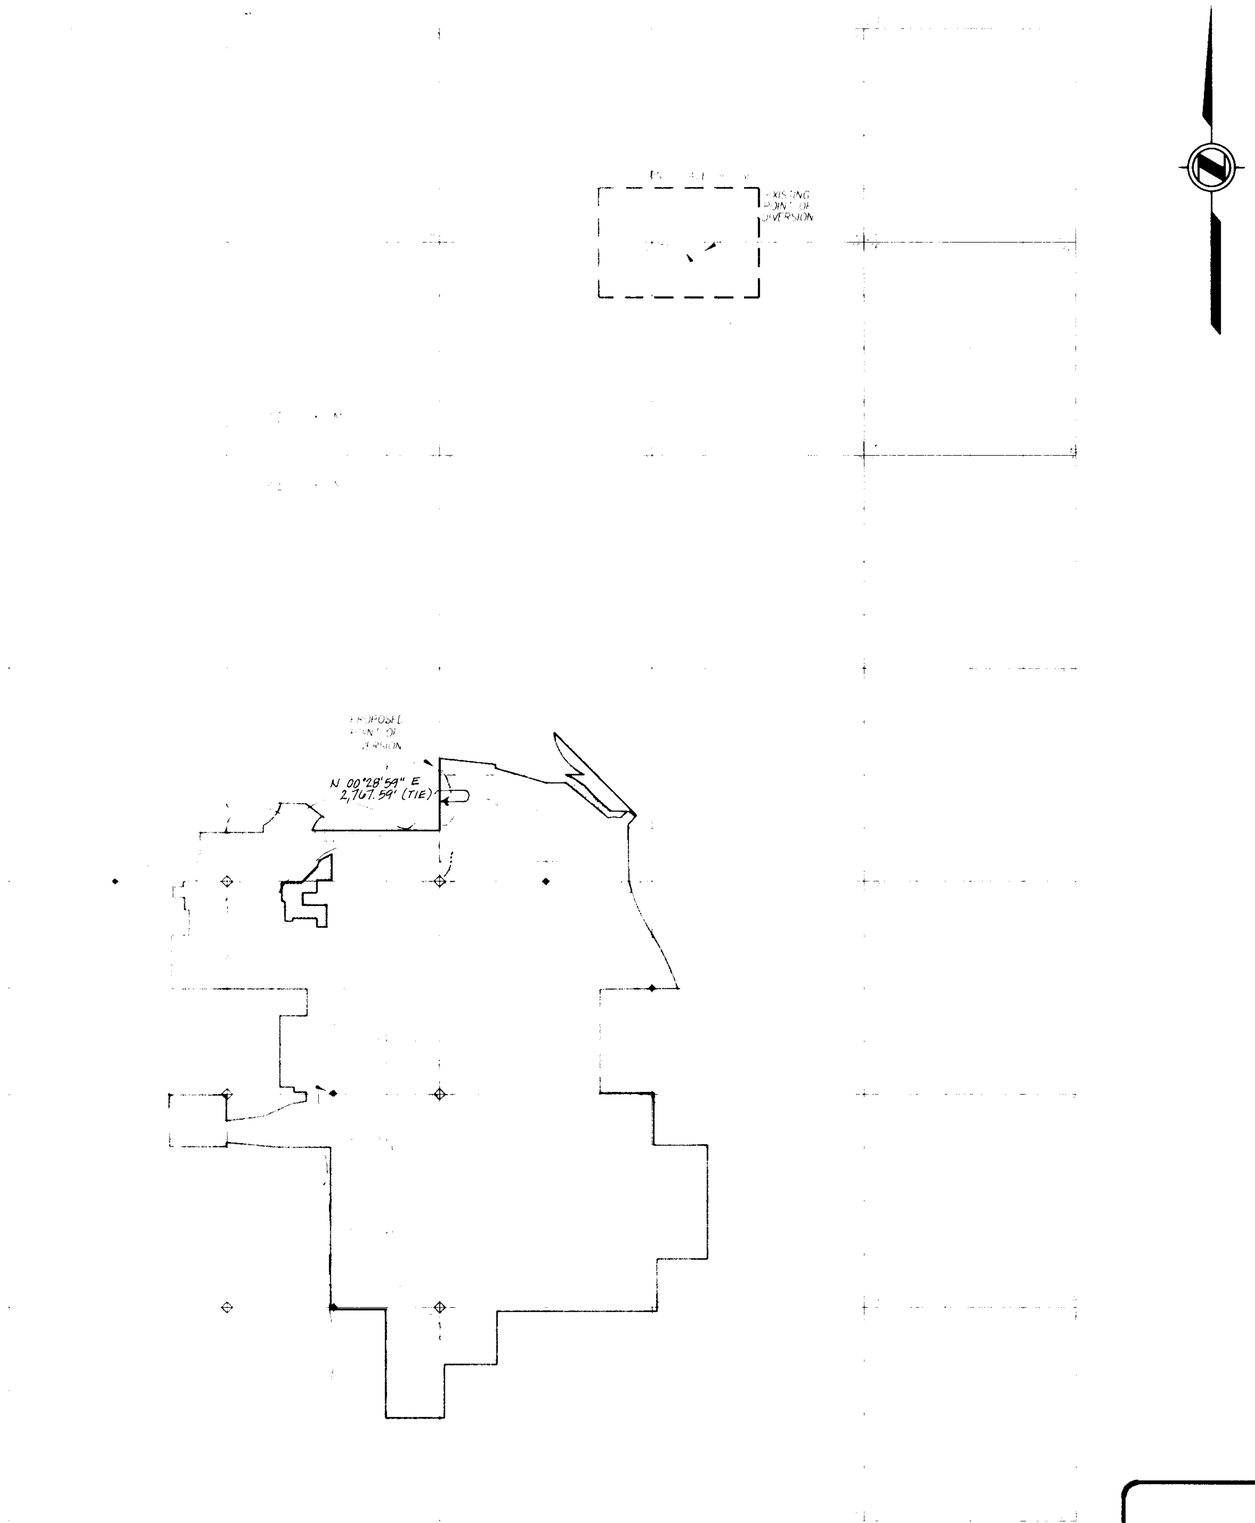

STATE OF NEVADA
COUNTY OF CARSON CITY } S.S.

Carl M Cavolick

PROFESSIONAL LAND SURVEYOR STATE OF NEVADA
CARL M. CAVOLICK
3/4/99
No. 3827

4th March 9

LYNN CUH...
Y PUBLIC - NEVADA
orded in CARSON CITY
June 21 1999

BASIS of BEARING

LEGEND :

REFERENCES :

LUMOS AND ASSOCIATES

STATE ENGINEER'S USE

64884
FILED
MAR 4 1999
STATE ENGINEER'S OFFICE

MAP to ACCOMPANY

APPLICATION TO CHANGE THE POINT OF DIVERSION, MANNER OF USE AND PLACE OF USE OF PUBLIC WATERS OF THE STATE OF NEVADA FOR QUASI-MUNICIPAL PURPOSES.

BY: GARDNERVILLE RANCHOS GENERAL IMPROVEMENT DISTRICT

FROM UNDERGROUND SOURCE HERETOFORE APPROPRIATED UNDER PERMITS 57726

DOUGLAS COUNTY NEVADA

65032 64884