# SMOKE CREEK RANCH (NORTH)

STATE OF NEVADA
WASHOE COUNTY } SS

NORTH

1000 0 1000 2000

SCALE : 1" = 1000'

SUBSCRIBED AND SWORN TO BEFORE ME
THIS 17th DAY OF March, 1999.
Yolanda Illupori (NOTARY SIGNATURE)

NOTARY PUBLIC IN AND FOR WASHOE COUNTY, NEVADA.
MY COMMISSION EXPIRES 6/9/02.

(SEAL)

I, GEORGE M. THIEL, BEING FIRST DULY SWORN, DEPOSE AND SAY THAT THIS MAP, CONSISTING OF 2 SHEETS, NUMBERED FROM 1 TO 2, INCLUSIVE, HAS BEEN CORRECTLY DRAWN TO THE DESIGNATED SCALE FROM FIELD NOTES OF A SURVEY MADE BY ME, OR UNDER MY SUPERVISION AND DIRECTION, BETWEEN THE 10th DAY OF FEBRUARY, 1999 AND THE 3rd OF MARCH, 1999; THAT IT TRULY AND CORRECTLY REPRESENTS THE PROPOSED LOCATION AND EXTENT OF THE WORKS USED TO DIVERT WATER FROM SMOKE CREEK, RUSH CREEK, SPRINGS, & WELLS, IN LASSEN COUNTY, CALIFORNIA AND IN WASHOE COUNTY, NEVADA BY HOLLAND LIVESTOCK RANCH A NEVADA GENERAL PARTNERSHIP, FOR IRRIGATION & STOCKWATERING PURPOSES. THAT THE PROPOSED POINT OF DIVERSION, THE APPOXIMATE LOCATION AND SIZE OF THE DIVERTING CHANNEL, OR OTHER CONDUIT, THE PLACE AND MANNER OF USE, AND THE LOCATION AND NAMES OF ALL OTHER WORKS OR STREAMS WHICH ARE CROSSED BY, OR CONNECTED WITH THE SAID WORKS, ARE FULLY AND CORRECTLY DESIGNATED THEREON.

3-17-99
GEORGE M. THIEL, P.E. SWRS NO. 696

## POINT OF DIVERSION TIES

ALL TIES ARE TO THE SECTION CORNER COMMON TO SECTIONS 5 & 6
T. 31 N., R. 18 E., M.D.M. AND SECTIONS 32 & 31 T. 32 N., R. 18 E. M.D.M.

| SPRING OR WELL | FLOW IN CFS | SECTION | SUBDIVISION | TOWNSHIP | RANGE | TIE BEARING | TIE DISTANCE |
|---|---|---|---|---|---|---|---|
| DAM - (1) | 46.90* | 24 | NW NE | 32 N. | 17 E. | S 26°23'55" E | 17,029.26' |
| DAM - (2) | 46.90* | 24 | NE NW | 32 N. | 17 E. | S 28°15'02" E | 17,626.53' |
| WELL - (1) | 0.40 | 24 | NW SE | 32 N. | 17 E. | S 28°49'45" E | 14,237.32' |
| WELL - (2) | 0.50 | 24 | NW SE | 32 N. | 17 E. | S 29°00'52" E | 14,486.11' |
| SPRING - (A) | 0.10 | 24 | NE SE | 32 N. | 17 E. | S 37°43'52" E | 13,980.60' |
| SPRING - (B) | 0.10 | 24 | SW SE | 32 N. | 17 E. | S 38°36'55" E | 15,033.61' |

*NOTE: FLOWS ARE AS MEASURED ON MARCH 1, 1999

## LEGEND

- FOUND BLM BRASS CAP (1972) ADJACENT TO ROCK MOUND
- FOUND 2.5" PIPE w/ BLM BRASS CAP
- PROPERTY BOUNDARY LINE
- EXISTING DIVERSION POINT
- HATCHING INDICATES EXTENTS OF EX. PASTURE LANDS

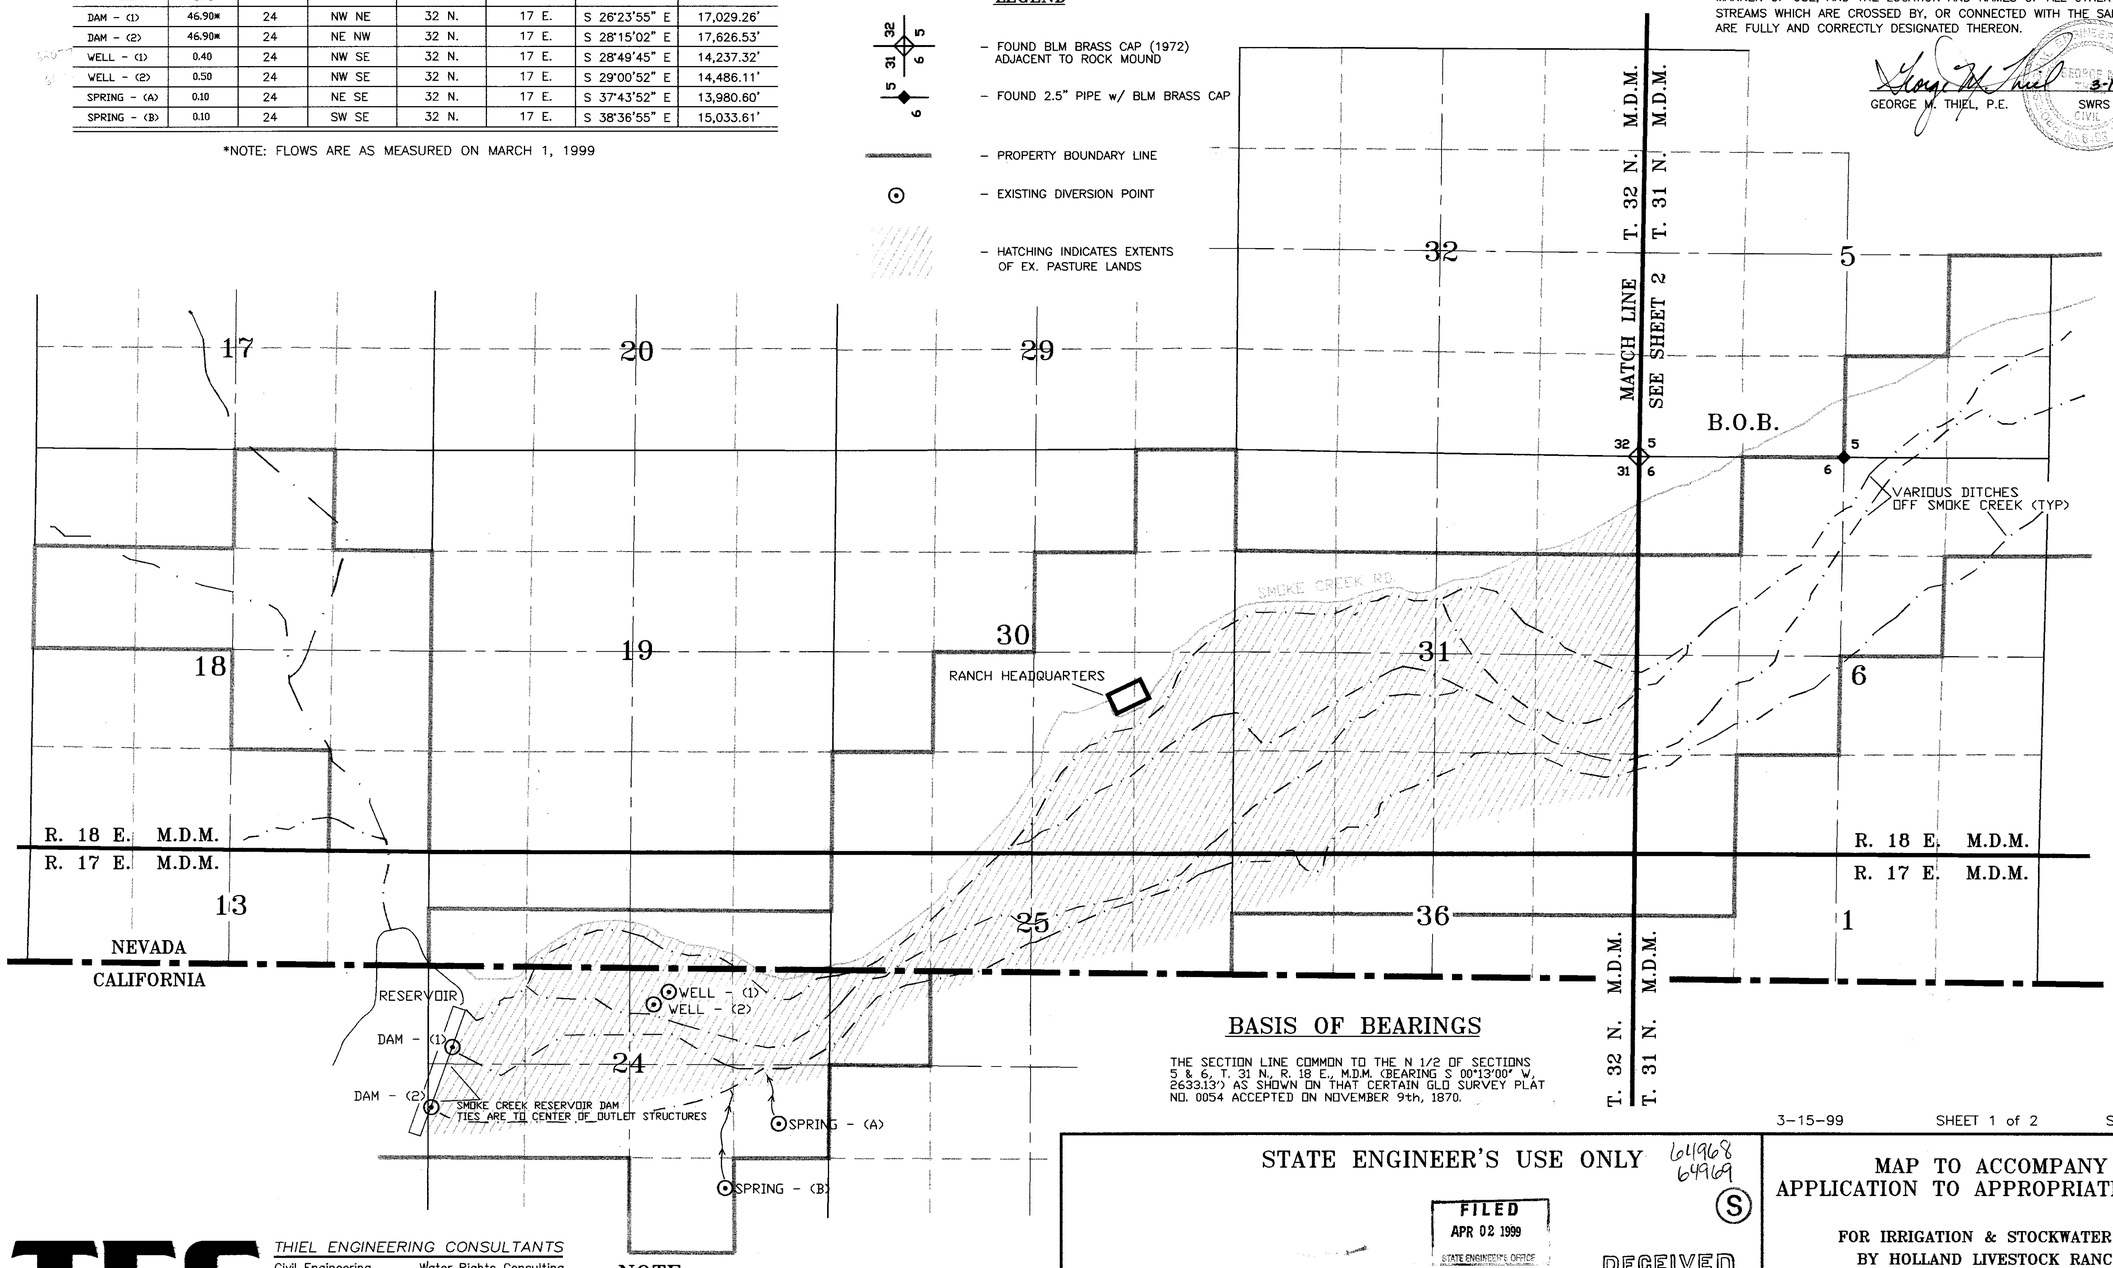


## BASIS OF BEARINGS

THE SECTION LINE COMMON TO THE N 1/2 OF SECTIONS 5 & 6, T. 31 N., R. 18 E., M.D.M. (BEARING S 00°13'00" W, 2633.13') AS SHOWN ON THAT CERTAIN GLO SURVEY PLAT NO. 0054 ACCEPTED ON NOVEMBER 9th, 1870.

3-15-99 SHEET 1 of 2 SMKCRK1A.DWG


TEC
THIEL ENGINEERING CONSULTANTS
Civil Engineering Water Rights Consulting
Land Use Planning Surveying
P.O. Box 70458 • Reno, Nevada 89570-0458
(775) 352-7800 • Fax (775) 352-7929


**NOTE:**
PROPERTY LINES AS SHOWN ARE PER WASHOE CO. ASSESSOR MAPS. TOPOGRAPHIC FEATURES, SECTION, TOWNSHIP, AND RANGE LINES ARE PER RECORD DATA.

STATE ENGINEER'S USE ONLY 64968 64969 (S)

FILED
APR 02 1999
STATE ENGINEER'S OFFICE

RECEIVED
MAR 18 1999
STATE ENGINEER'S OFFICE

MAP TO ACCOMPANY
APPLICATION TO APPROPRIATE WATER

FOR IRRIGATION & STOCKWATER USE
BY HOLLAND LIVESTOCK RANCH
A NEVADA GENERAL PARTNERSHIP
FROM SMOKE CREEK, RUSH CREEK,
SPRINGS, & WELLS (S)

WASHOE COUNTY NEVADA

78726 78612 78611 78610 78609 75403 72533 THRU 72536 65078 65077 64968

# SMOKE CREEK RANCH (NORTH)

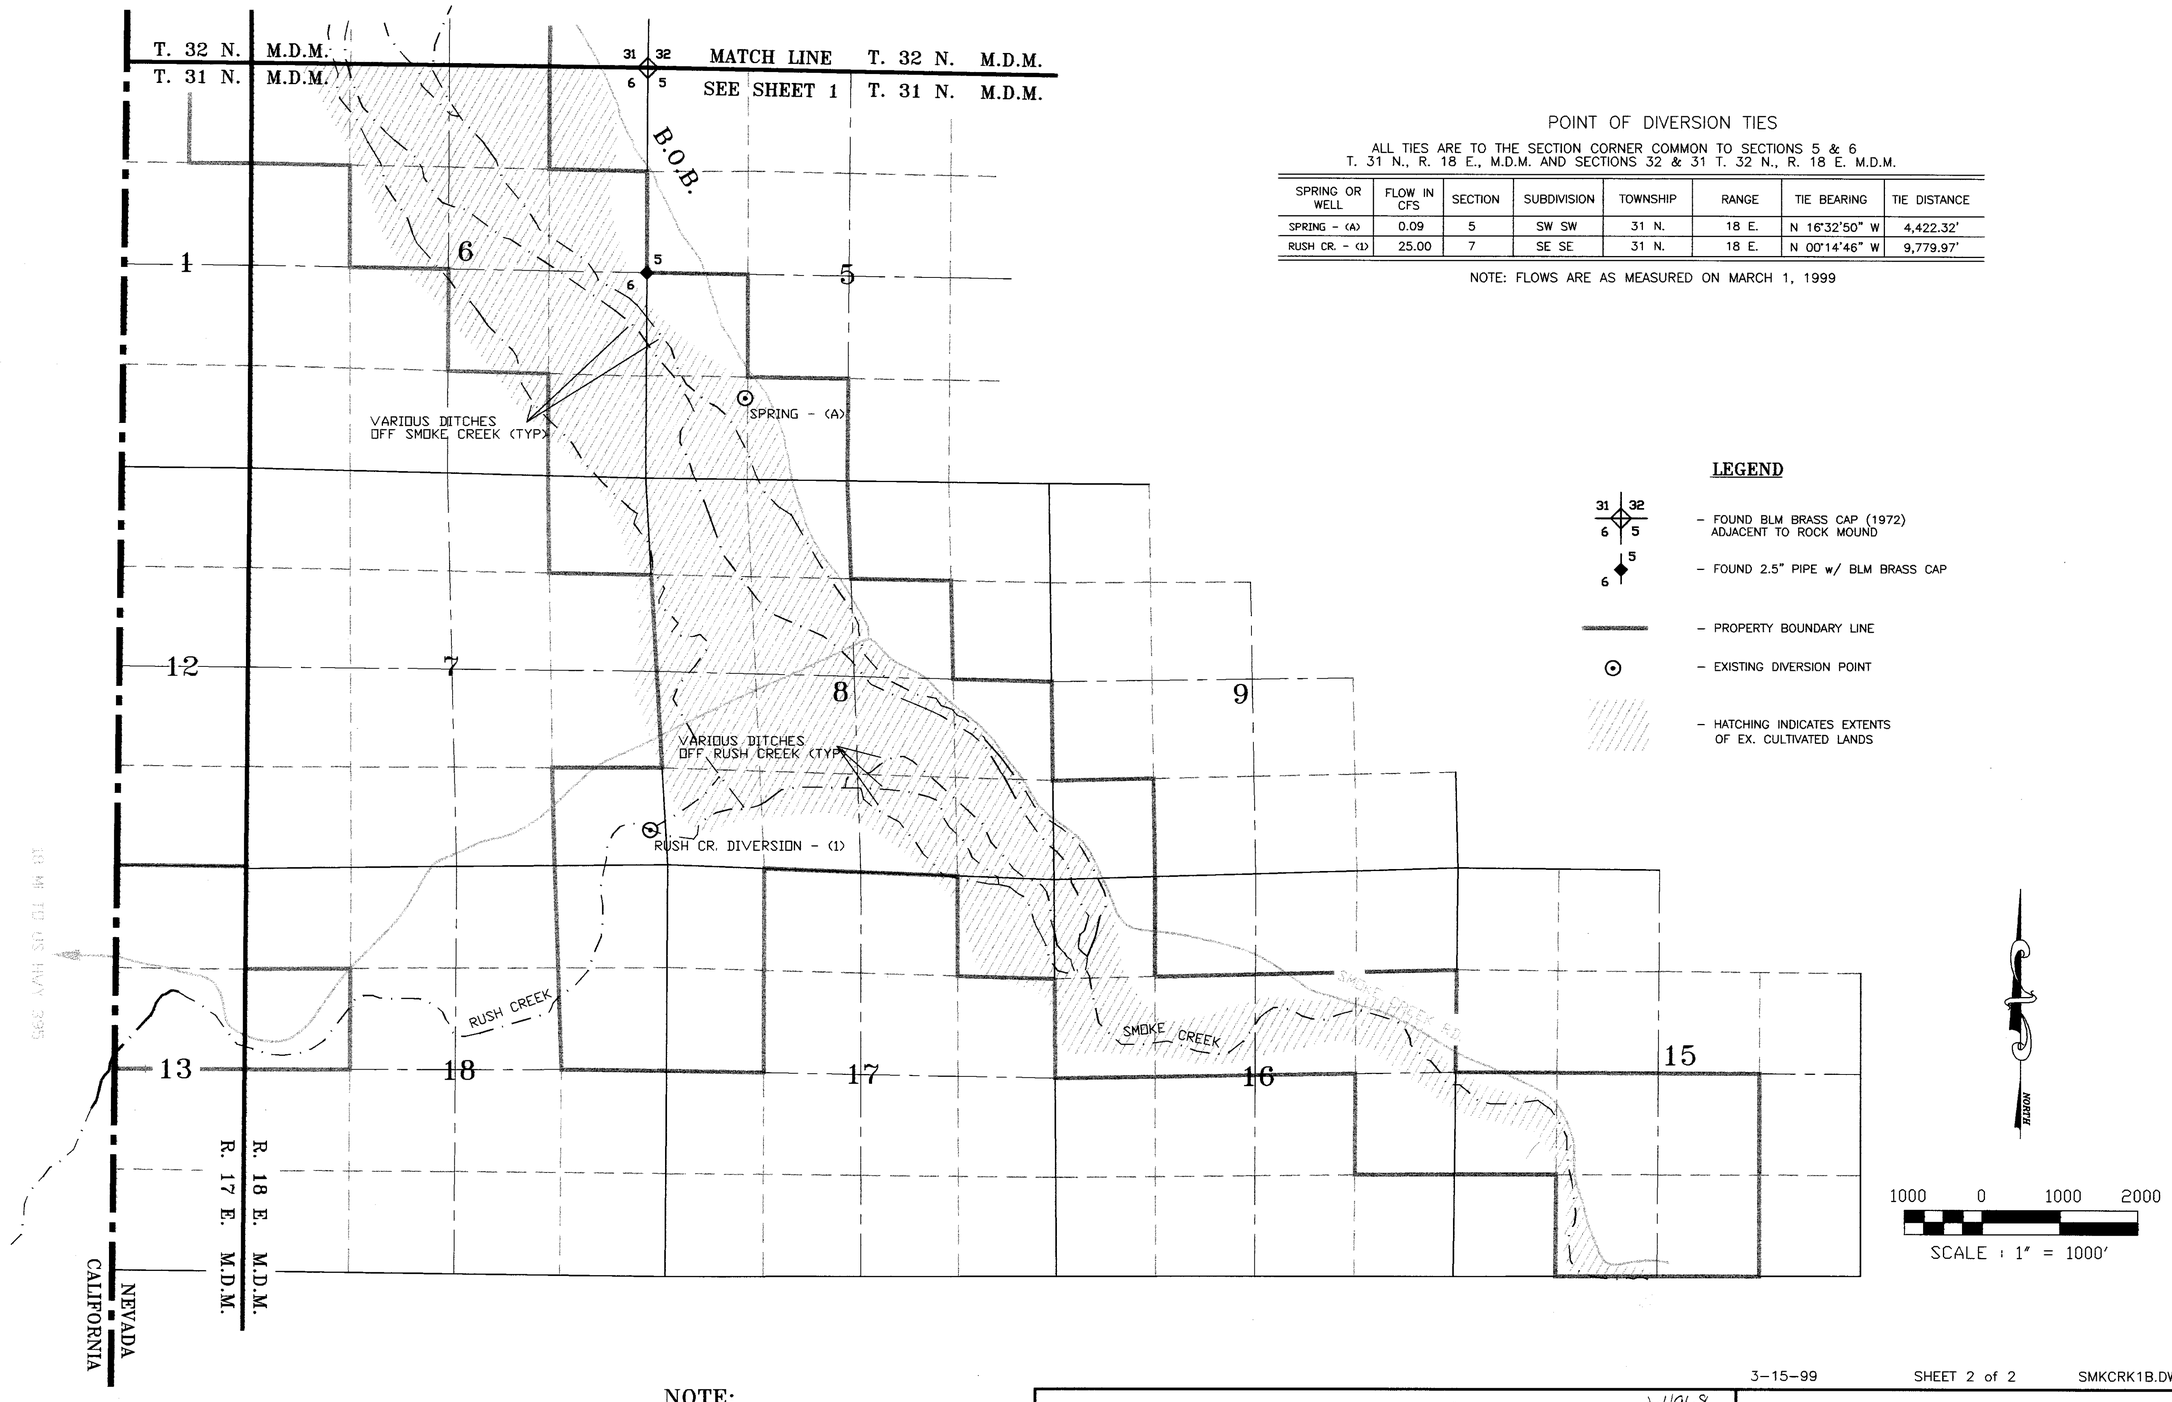


## POINT OF DIVERSION TIES

ALL TIES ARE TO THE SECTION CORNER COMMON TO SECTIONS 5 & 6
T. 31 N., R. 18 E., M.D.M. AND SECTIONS 32 & 31 T. 32 N., R. 18 E. M.D.M.

| SPRING OR WELL | FLOW IN CFS | SECTION | SUBDIVISION | TOWNSHIP | RANGE | TIE BEARING | TIE DISTANCE |
|---|---|---|---|---|---|---|---|
| SPRING - (A) | 0.09 | 5 | SW SW | 31 N. | 18 E. | N 16°32'50" W | 4,422.32' |
| RUSH CR. - (1) | 25.00 | 7 | SE SE | 31 N. | 18 E. | N 00°14'46" W | 9,779.97' |

NOTE: FLOWS ARE AS MEASURED ON MARCH 1, 1999

## LEGEND

- FOUND BLM BRASS CAP (1972) ADJACENT TO ROCK MOUND
- FOUND 2.5" PIPE w/ BLM BRASS CAP
- PROPERTY BOUNDARY LINE
- EXISTING DIVERSION POINT
- HATCHING INDICATES EXTENTS OF EX. CULTIVATED LANDS

3-15-99 SHEET 2 of 2 SMKCRK1B.DWG

## NOTE:

PROPERTY LINES AS SHOWN ARE PER WASHOE CO. ASSESSOR MAPS. TOPOGRAPHIC FEATURES, SECTION, TOWNSHIP, AND RANGE LINES ARE PER RECORD DATA.


TEC
THIEL ENGINEERING CONSULTANTS
Civil Engineering Water Rights Consulting
Land Use Planning Surveying
P.O. Box 70458 • Reno, Nevada 89570-0458
(775) 352-7800 • Fax (775) 352-7929


STATE ENGINEER'S USE ONLY 64968 64969 (S)

FILED APR 02 1999 STATE ENGINEER'S OFFICE

RECEIVED MAR 18 1999 STATE ENGINEER'S OFFICE

MAP TO ACCOMPANY
APPLICATION TO APPROPRIATE WATER

FOR IRRIGATION & STOCKWATER USE
BY HOLLAND LIVESTOCK RANCH
A NEVADA GENERAL PARTNERSHIP
FROM SMOKE CREEK, RUSH CREEK,
SPRINGS, & WELLS (S)

WASHOE COUNTY NEVADA

78727 78726 78612 78611 78610 78609 75403 72533 THRU 72536 09065 65078 65077 64969 64968