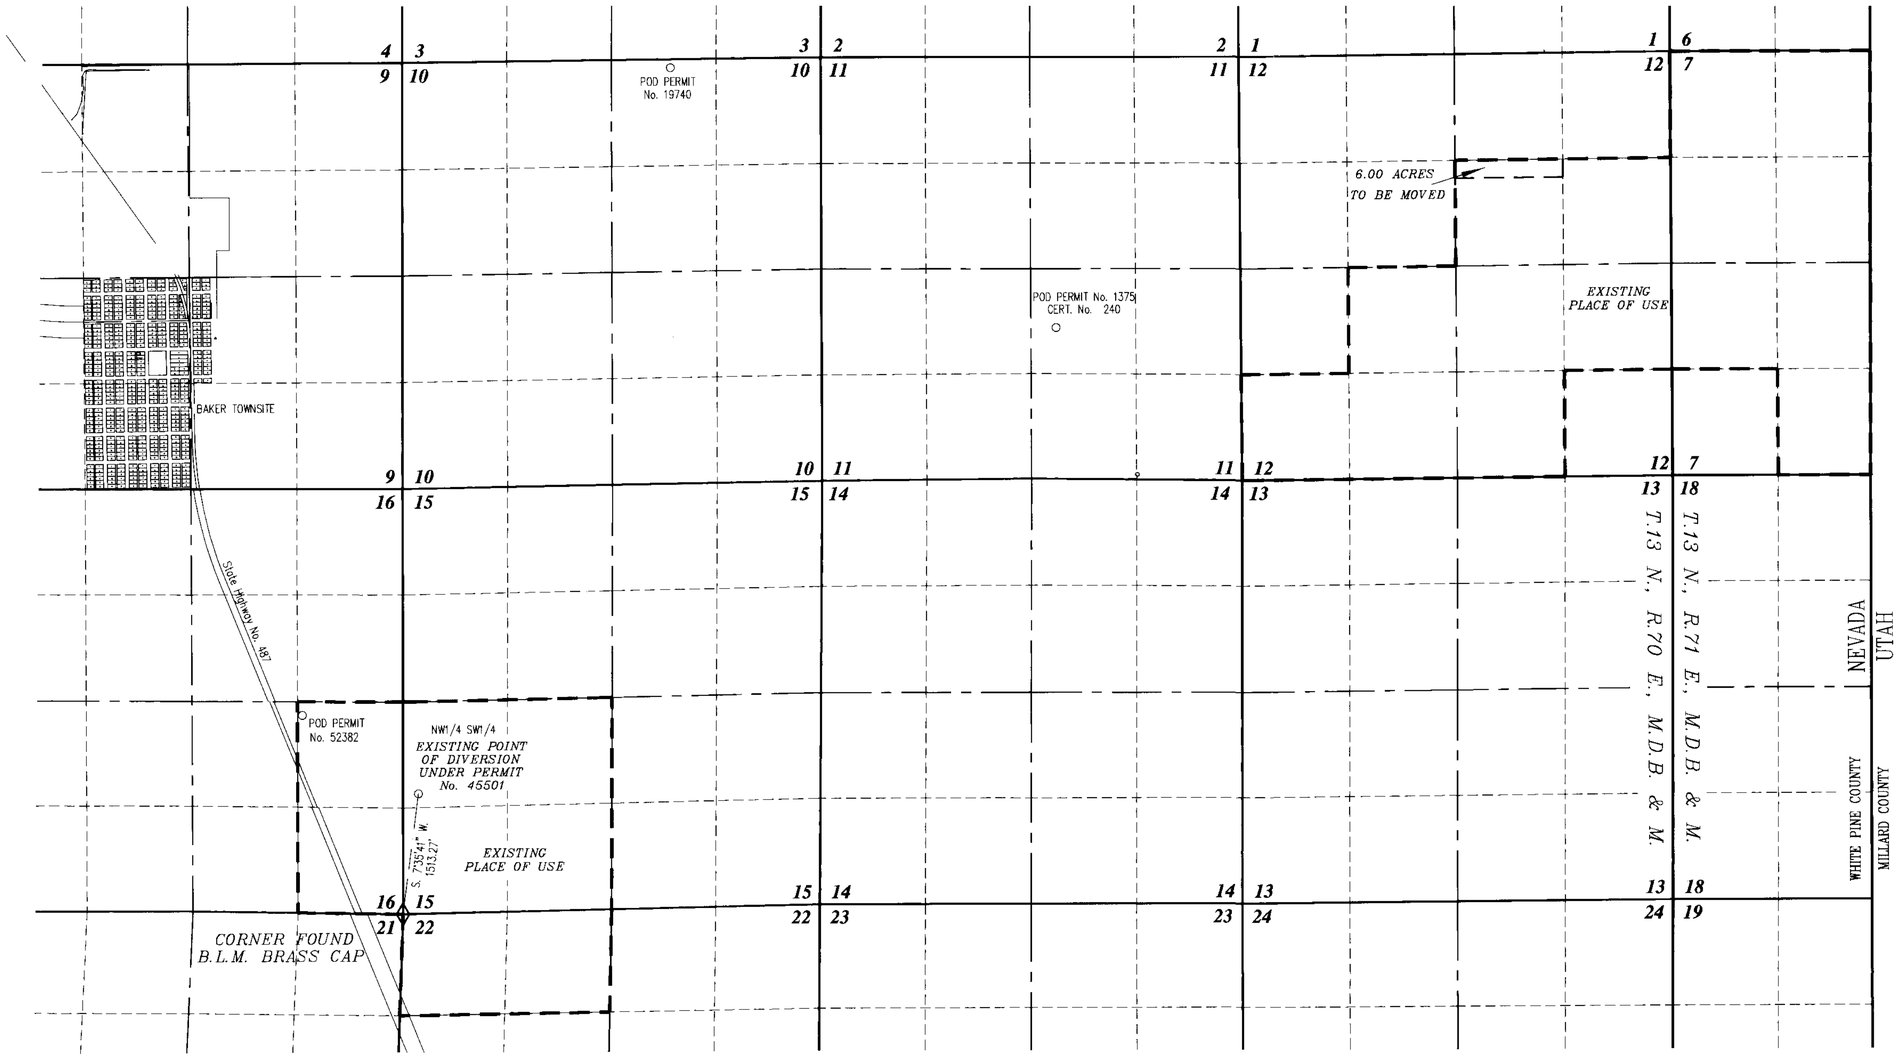

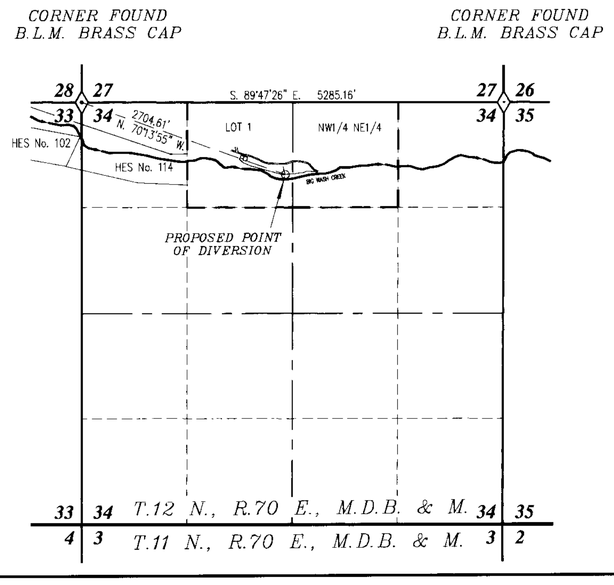

STATE OF NEVADA
County of White Pine } ss.

I, Dean G. Neubauer, being first duly sworn, depose and say that this map, consisting of one sheet, has been correctly drawn to the designated scale from field notes of a survey made under my supervision and direction between the 5th day of May, 1998 and the 7th day of May, 1998; that it truly and correctly represents the proposed location and extent of the works used to divert water from Underground sources, in White Pine County, Nevada by Walden Properties, Joint Venture for quasi-municipal purposes. That the proposed point of diversion, the approximate size of the diverting channel or other conduit, the place and manner of use, and the location and names of all other works or streams which are crossed by, or connected with the said works, are fully and correctly designated thereon.

Dean Neubauer
State Water Right Surveyor No. 917

PROFESSIONAL LAND SURVEYOR DEAN NEUBAUER 3-19-99 No. 9392 STATE OF NEVADA

Subscribed and sworn to before me this 19th day of March, 1999.

Marcia Forman
Notary Public in and for White Pine County, Nevada.

MARCIA FORMAN
Notary Public - State of Nevada
Appointment Recorded in White Pine County
No.: 94-0717-17 - Expires Feb. 18, 2002

BASIS OF BEARING BY SOLAR OBSERVATION

0 1000 2000 3000 4000
SCALE 1" = 1000'

STATE ENGINEER'S USE 64975

FILED
MAR 23 1999
STATE ENGINEER'S OFFICE

BFI BOUNDY & FORMAN, INC.
CIVIL ENGINEERS, LAND AND WATER RIGHTS SURVEYORS
PO BOX 150, ELY, NEVADA, 89301, (702)289-8835
JOB #98040261W
March, 1999

MAP TO ACCOMPANY APPLICATION TO CHANGE THE POINT OF DIVERSION & PLACE AND MANNER OF USE OF A PORTION OF PERMIT No. 45501

FOR QUASI - MUNICIPAL

BY **WALDEN PROPERTIES, JOINT VENTURE**

FROM UNDERGROUND SOURCES

IN WHITE PINE COUNTY, NEVADA

64975