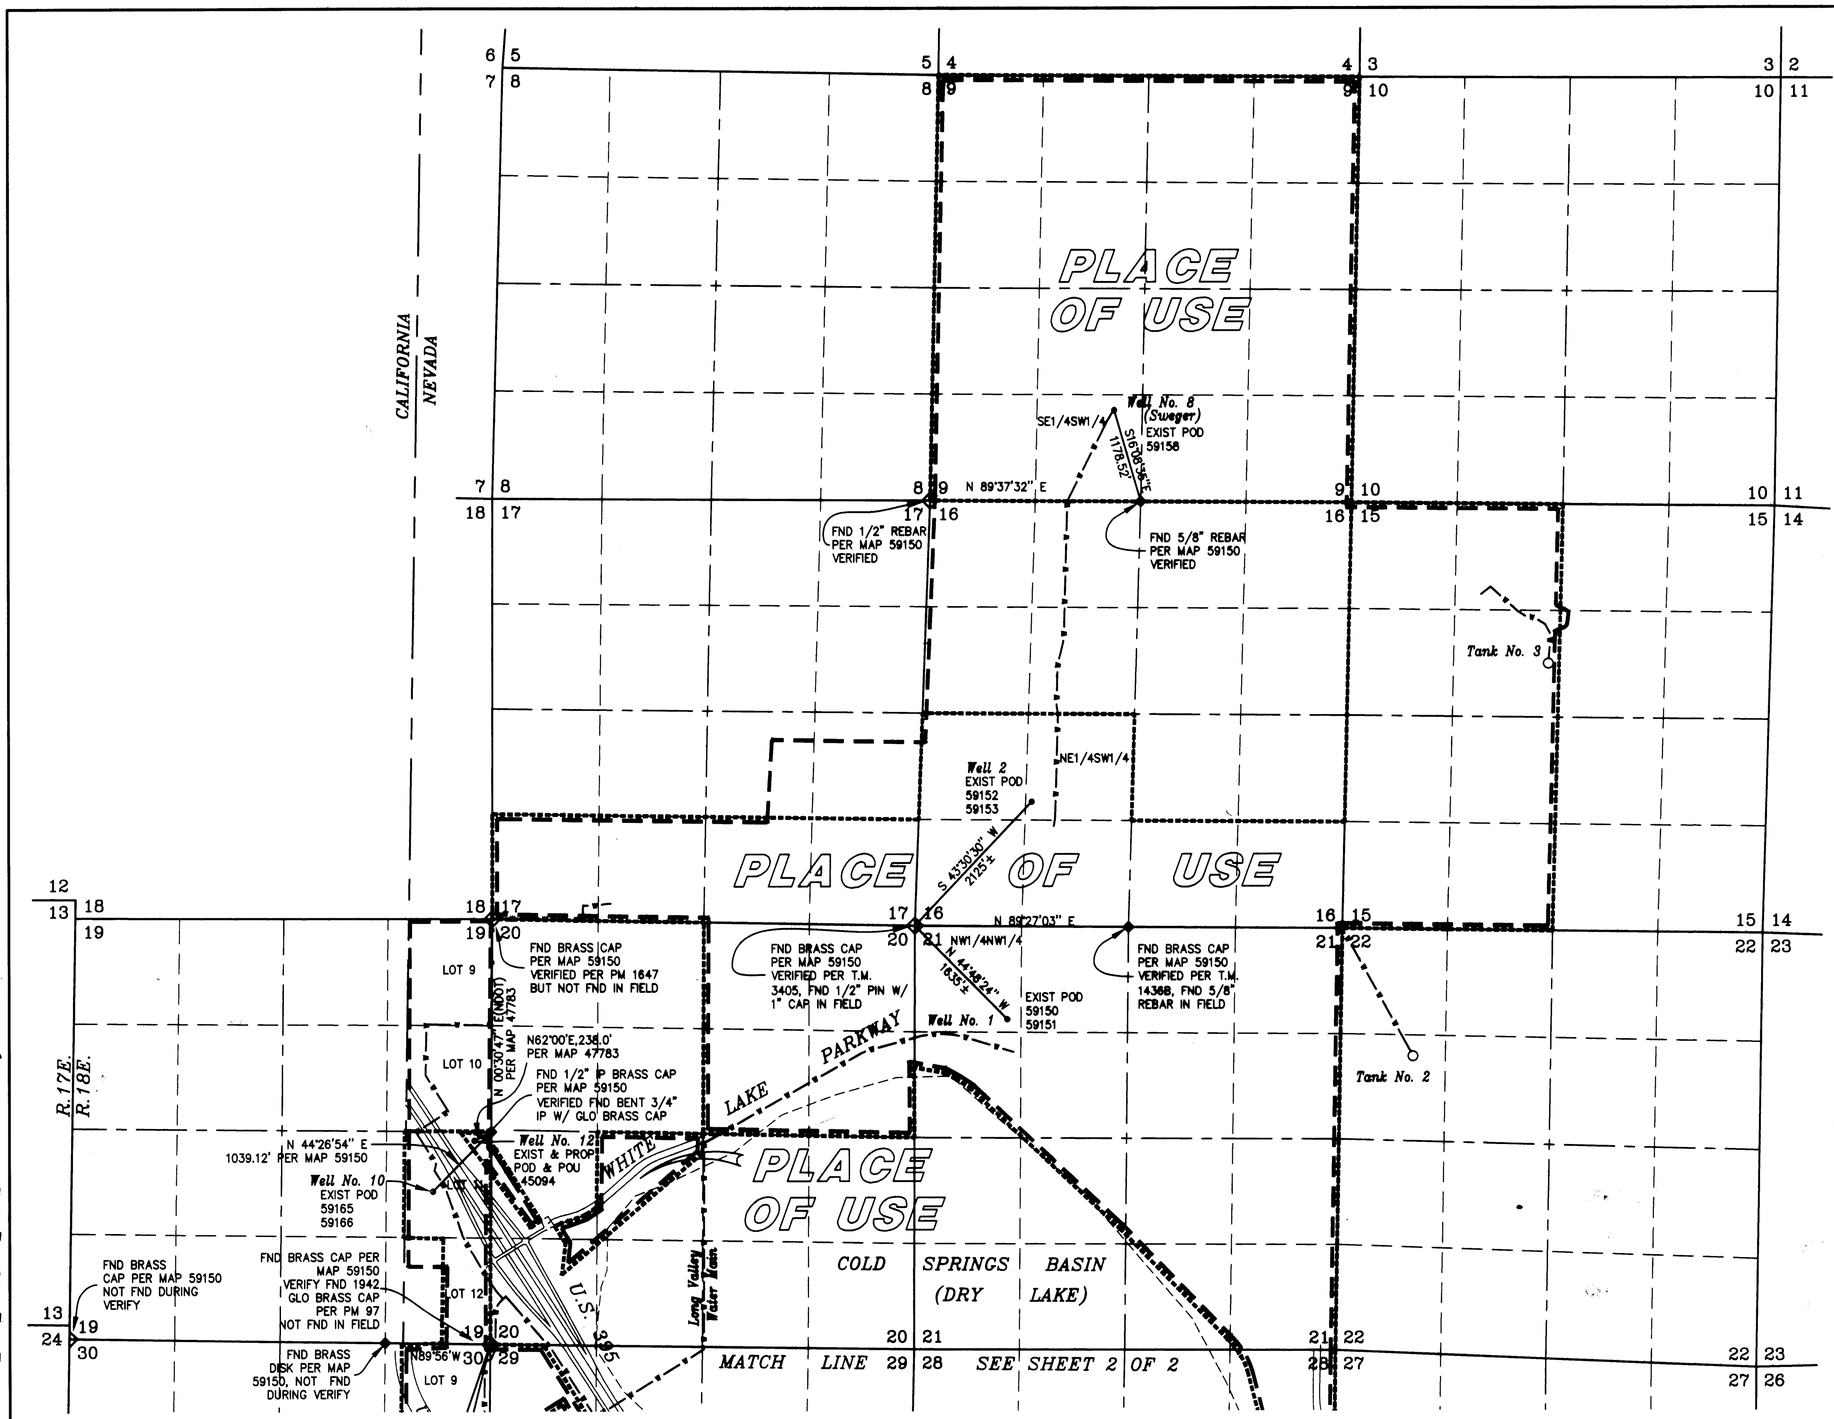

1000 0 1000 2000 3000

Scale 1" = 1000'

LEGEND/ABBREVIATIONS

	EXISTING PLACE OF USE
	PROPOSED PLACE OF USE
	EXISTING WATER MAIN & TANK
	EXISTING OR PROPOSED WELL
EXIST	EXISTING
PROP	PROPOSED
POD	POINT OF DIVERSION
POU	PLACE OF USE
FND	FOUND

STATE OF NEVADA
ss
COUNTY OF WASHOE

I, Michael J. DeMartini, being first duly sworn, depose and say that site inspections have been made by me, or under my supervision and direction, between the 1st of February, 1999 and the 12 th of April, 1999; and that the location of each reference monument has been verified by site inspection; that the point of diversion and place of use sites have been inspected; that this map, consisting of 2 sheets, numbered from 1 to 2, inclusive, has been correctly drawn to the designated scale from surveying calculation notes prepared by me, or under my supervision and direction, relying upon analysis of recorded survey maps and other recorded surveying documents in the office of the State Engineer and the Washoe County Recorder; that this map truly and correctly represents the proposed location and extent of the works used to divert water from underground sources in Washoe County, Nevada, by Utilities, Inc. of Nevada.

Michael J. DeMartini
State Water Rights Surveyor No. 1053
Professional Engineer No. 4092

REGISTERED PROFESSIONAL ENGINEER STATE OF NEVADA MICHAEL J. DE MARTINI CIVIL No. 4092

Subscribed and sworn to before me this 14th day of April, 1999.

Johnni Sue Bussard

JOHNNI SUE BUSSARD NOTARY PUBLIC STATE OF NEVADA WASHOE COUNTY No. 97-2179-2 My Appmt. Expires Aug. 11, 2002

Notary Public in and for Washoe County, Nevada.
My Commission Expires August 11, 2002.

BASIS OF BEARINGS

MAP ON FILE 29126
MAP ON FILE 45094
MAP ON FILE 47783
MAP ON FILE 49840
MAP ON FILE 59150
MAP ON FILE 62403

REFERENCES

P.M. 97, FILE NO. 338685 FILED 8/27/1974 IN WASHOE COUNTY RECORDER
P.M. 1577, FILE NO. 897876 FILED 12/22/1983 IN WASHOE COUNTY RECORDER
P.M. 1647, FILE NO. 926893 FILED 5/23/1984 IN WASHOE COUNTY RECORDER
T.M. 1436, FILE NO. 306032 FILED 10/26/1973 IN WASHOE COUNTY RECORDER
T.M. 3405, FILE NO. 2110698 FILED 6/23/1997 IN WASHOE COUNTY RECORDER
MAPS ON FILE WITH STATE ENGINEER SUPPORTING PERMITS 45094, 49840, 59150, AND 62403

65038 CERTIFICATE NO. 17994 ISSUED 6-24-11

65046 CERTIFICATE NO. 17995 ISSUED 6-24-11

MERIDIAN COMPANY
Michael J. DeMartini, P.E., President
1129 Hunter Lake Dr., Suite 4
Reno, Nevada 89509
775-323-7202

STATE ENGINEERS USE

FILED APR 15 1999

95 APR 15 PM 4:28

MAP TO ACCOMPANY APPLICATION TO CHANGE THE POINT OF DIVERSION, PLACE OF AND MANNER OF USE UNDER APPLICATIONS NO. 45094, 59150, 59151, 59152, 59153, 59154, 59155, 59156, 59157, 59158, 59159, 59160, 59161, 59162, 59163, 59164, 59165, 59166, 62403 AND PORTION OF 49840 FOR QUASI-MUNICIPAL AND DOMESTIC PURPOSES BY UTILITIES, INC. OF NEVADA FROM AN UNDERGROUND SOURCE IN WASHOE COUNTY, NEVADA

85775
85774T
85490
75444
65505T
65504T
65503T
65502T
65501T
65059
65058
65057
65056
65055
65054
65053
65052
65051 65050 65049 65048 65047 65046 65045 65044 65043 65042 65041 65040 65039 65038

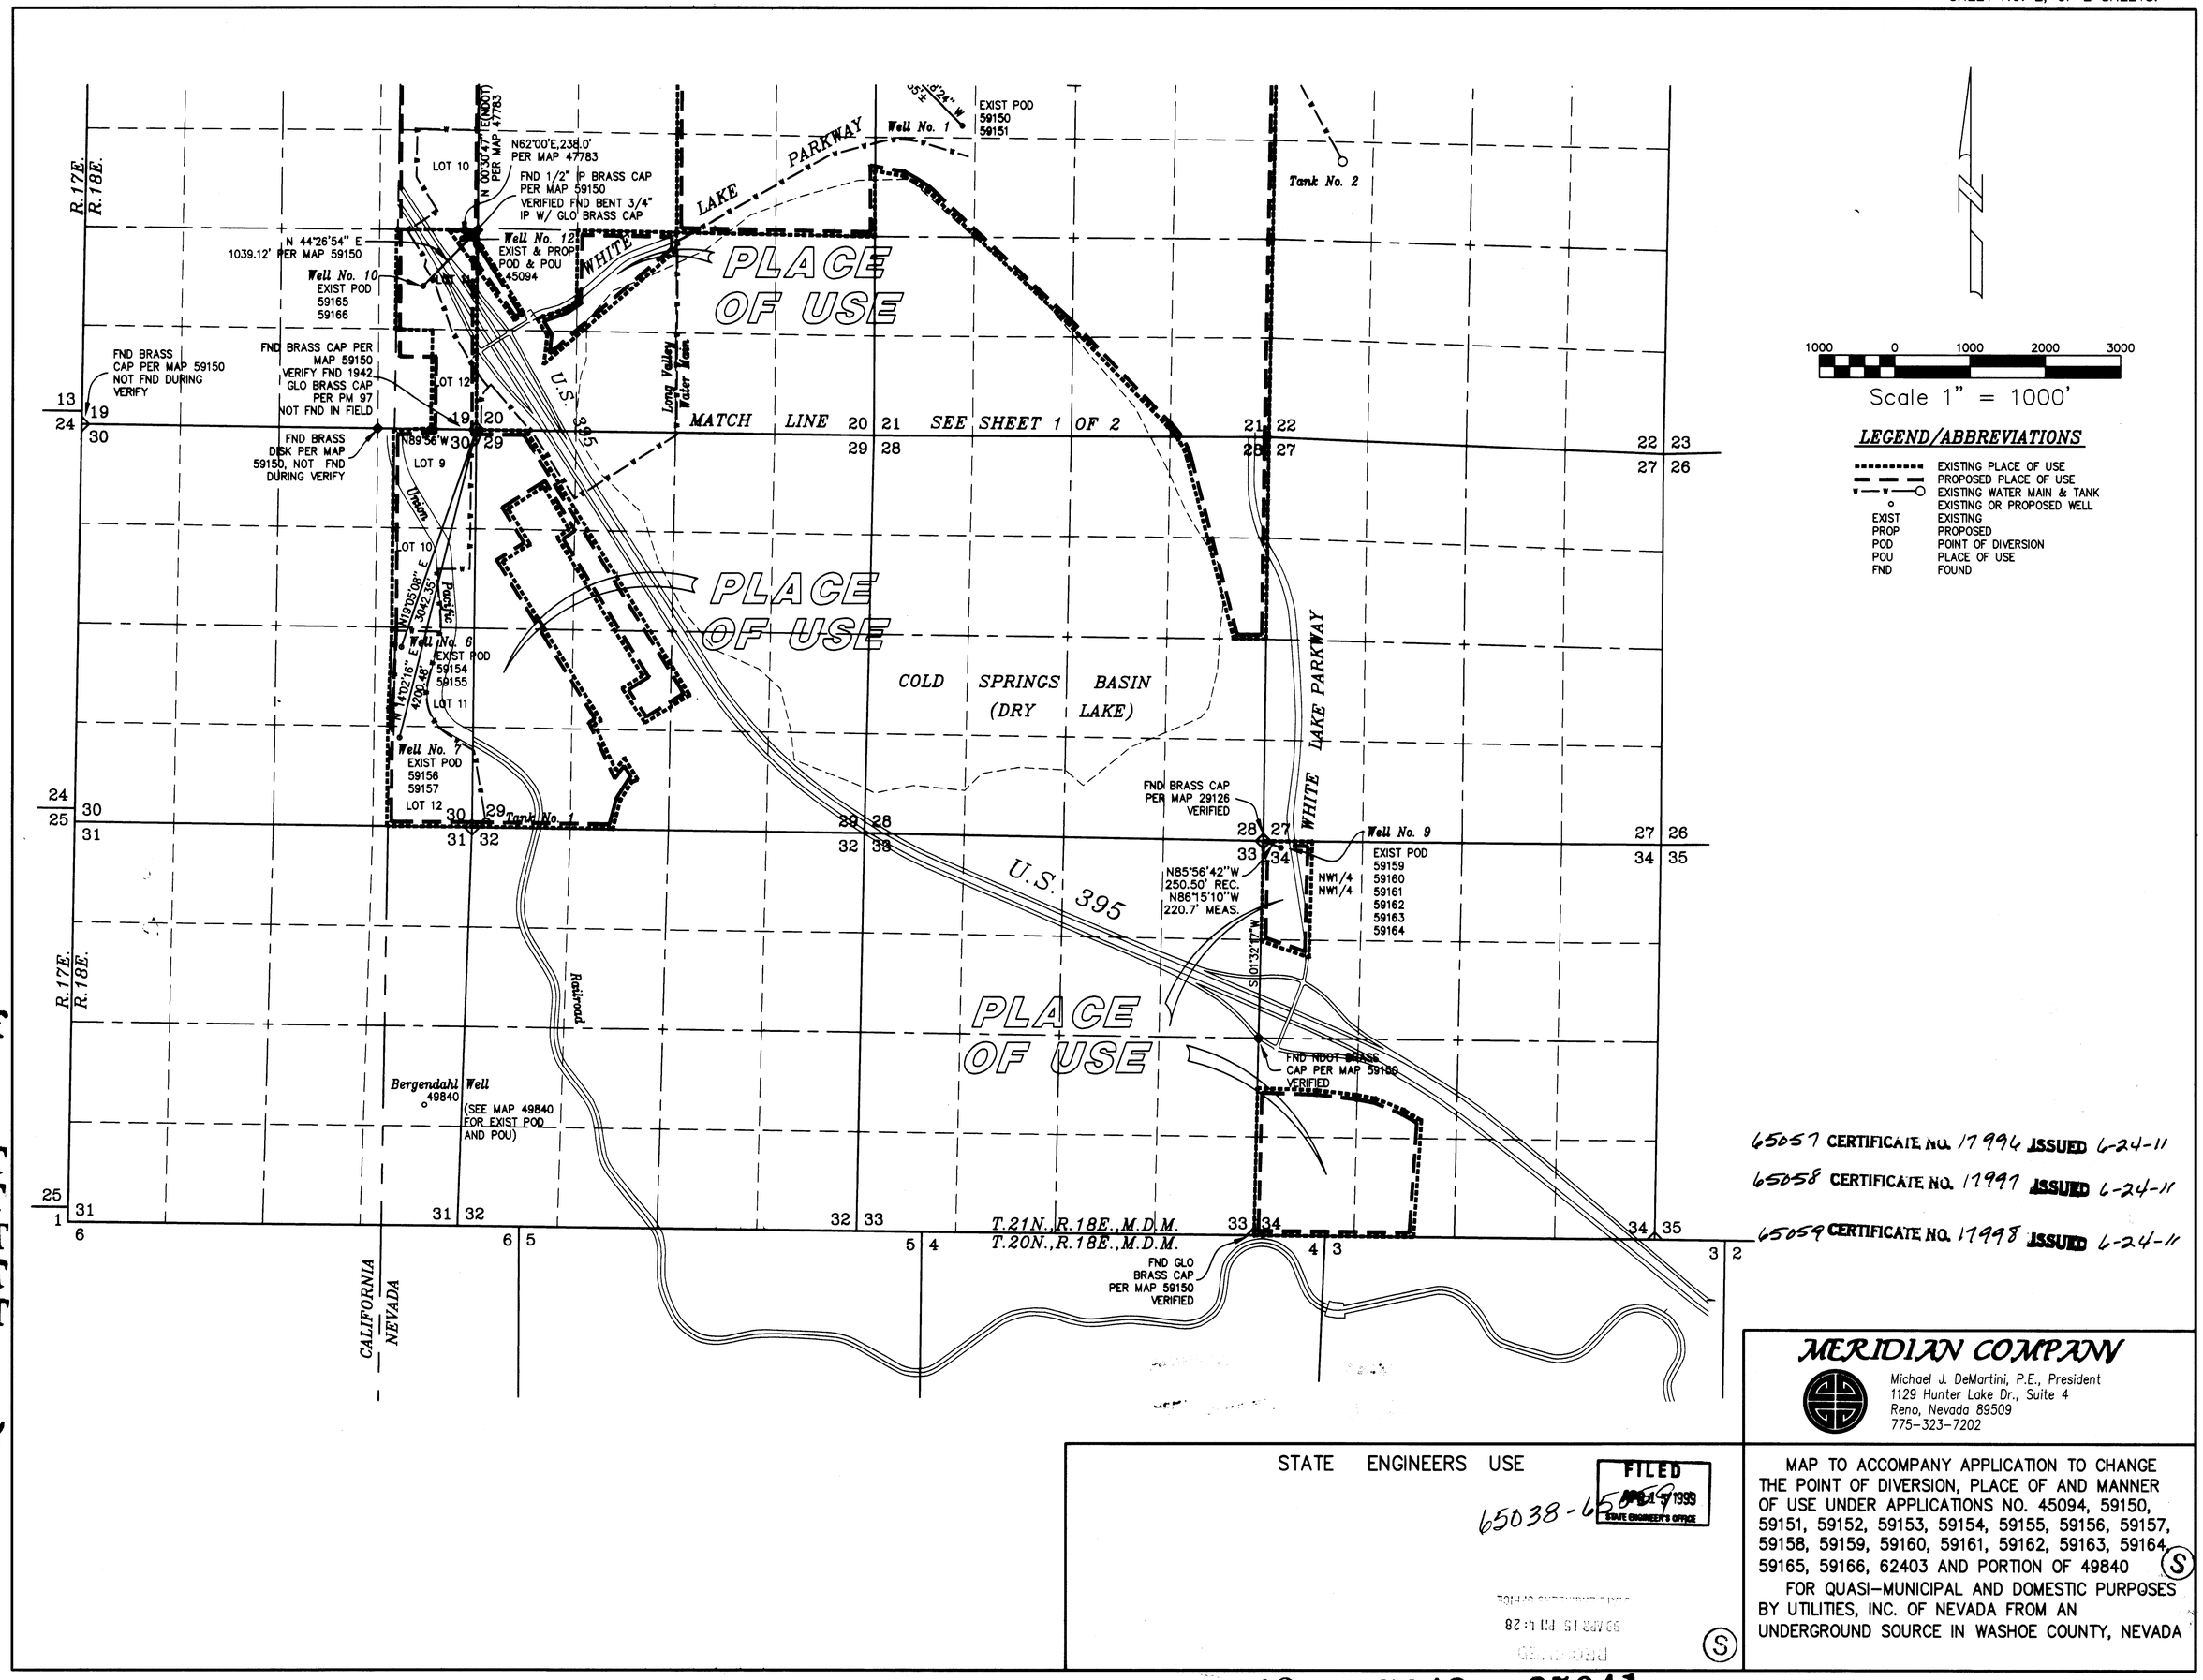

65057 CERTIFICATE NO. 17996 ISSUED 6-24-11

65058 CERTIFICATE NO. 17997 ISSUED 6-24-11

65059 CERTIFICATE NO. 17998 ISSUED 6-24-11

MERIDIAN COMPANY
Michael J. DeMartini, P.E., President
1129 Hunter Lake Dr., Suite 4
Reno, Nevada 89509
775-323-7202

STATE ENGINEERS USE

FILED APR 21 1999 STATE ENGINEER'S OFFICE

65038-65059

MAP TO ACCOMPANY APPLICATION TO CHANGE THE POINT OF DIVERSION, PLACE OF AND MANNER OF USE UNDER APPLICATIONS NO. 45094, 59150, 59151, 59152, 59153, 59154, 59155, 59156, 59157, 59158, 59159, 59160, 59161, 59162, 59163, 59164, 59165, 59166, 62403 AND PORTION OF 49840 (S) FOR QUASI-MUNICIPAL AND DOMESTIC PURPOSES BY UTILITIES, INC. OF NEVADA FROM AN UNDERGROUND SOURCE IN WASHOE COUNTY, NEVADA

85775
85774T
85490
75444
65505T
65504T
65503T
65502T
65501T
65059
65058
65057
65056
65055
65054
65053
65052
65051 65050 65049 65048 65047 65046 65045 65044 65043 65042 65041 65040 65039 65038