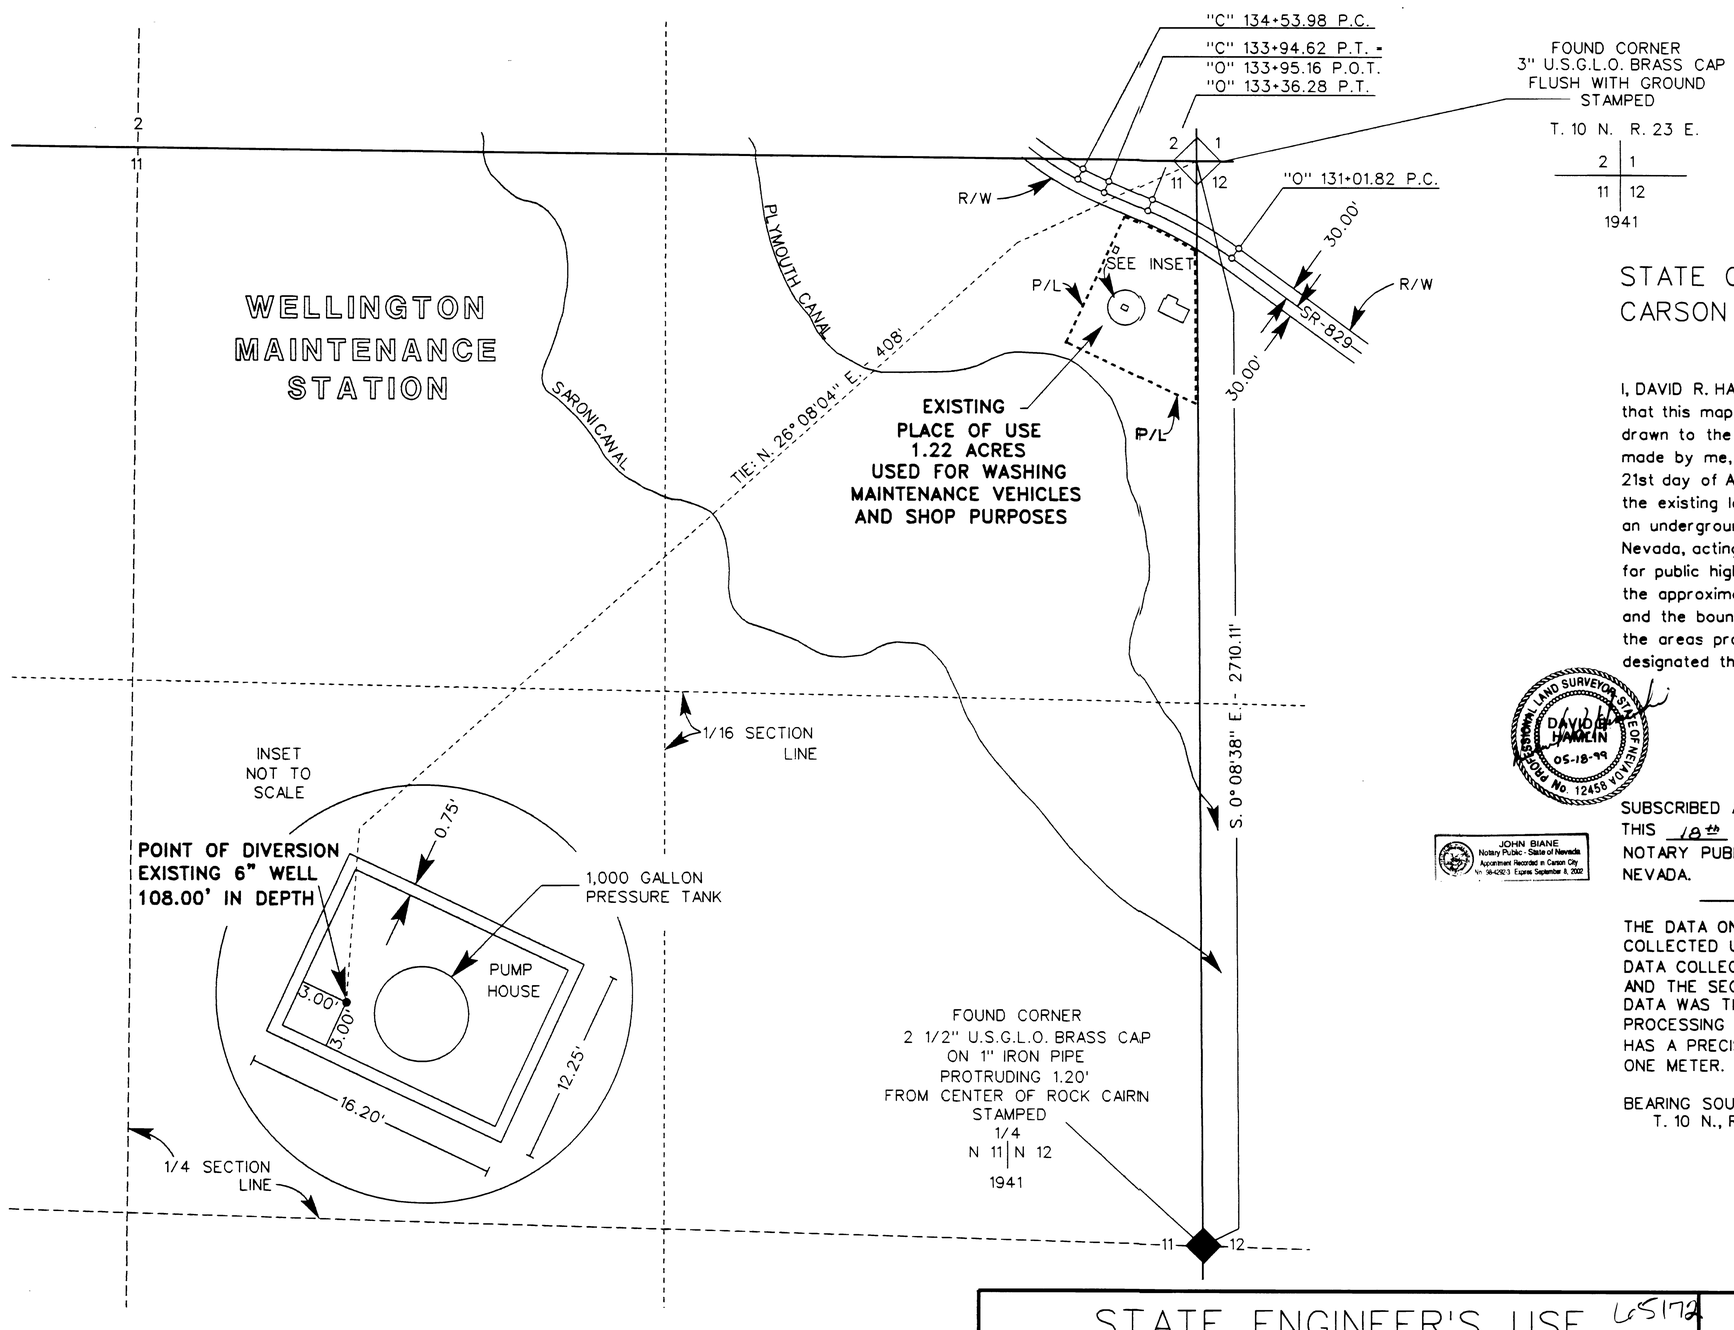

STATE OF NEVADA
CARSON CITY

I, DAVID R. HAMLIN, being first duly sworn, depose and say that this map, consisting of one sheet, has been correctly drawn to the designated scale from field notes of a survey made by me, or under my supervision and direction, on the 21st day of April, 1999; that it truly and correctly represents the existing location of the well used to divert water from an underground source in Lyon County, by the State of Nevada, acting by and through its Department of Transportation, for public highway purposes. That the point of diversion, the approximate location and size of existing drilled well, and the boundary of all lands, showing by 40 acre subdivisions the areas proposed to be served, are fully and correctly designated thereon.

PROFESSIONAL LAND SURVEYOR STATE OF NEVADA
DAVID R. HAMLIN
05-18-99
No. 12458

State Water Right Surveyor No. 1028

SUBSCRIBED AND SWORN BEFORE ME
THIS 18th DAY OF May, 19 99,
NOTARY PUBLIC IN AND FOR CARSON CITY,
NEVADA.

JOHN BIANE
Notary Public - State of Nevada
Appointment Recorded in Carson City
No: 98-4263 Expires September 8, 2002

THE DATA ON THE POINT OF DIVERSION (WELL) WAS COLLECTED USING A TRIMBLE GEOEXPLORER G.P.S. DATA COLLECTOR. OCCUPATIONS INCLUDED THE WELL AND THE SECTION CORNERS (KNOWN POSITIONS). DATA WAS THEN PROCESSED WITH DECIMETER PROCESSING SOFTWARE. THE POSITION OF THE WELL HAS A PRECISIONAL TOLERANCE NOT GREATER THAN ONE METER.

BEARING SOURCE: EAST LINE OF SECTION 11, T. 10 N., R. 23 E., M.D.M. - S. 0° 08'38" E.

100 50 0 100 200 300 400
SCALE: 1" = 200'

TRACED:
Michelle McCall
CHECKED:

65172 CERTIFICATE No. 15843 ISSUED 08/29/01

STATE ENGINEER'S USE 65172

FILED
JUN 03 1999
STATE ENGINEER'S OFFICE

RECEIVED
99 JUN -3 AM 11:43
WATER RIGHTS ADMIN OFFICE

MAP

MAP TO ACCOMPANY APPLICATION
TO APPROPRIATE WATER

FOR: MAINTENANCE STATION USE
BY: NEVADA DEPARTMENT OF TRANSPORTATION
FROM: WELL (UNDERGROUND)
IN: LYON COUNTY, NEVADA
DATE: MAY 1999 SERIAL NO.:

user4/row/water/wellington

65172