STATE OF NEVADA }
WASHOE COUNTY } SS

I, GEORGE M. THIEL, BEING FIRST DULY SWORN, DEPOSE AND SAY THAT SITE INSPECTIONS HAVE BEEN MADE BY ME, OR UNDER MY SUPERVISION AND DIRECTION, ON OR BEFORE APRIL 13, 1999 THAT THE LOCATION OF EACH REFERENCE MONUMENT HAS BEEN VERIFIED BY SITE INSPECTION; THAT THE PLACE OF USE SITES HAVE BEEN INSPECTED; THAT THIS MAP, CONSISTING OF ONE (1) SHEET, HAS BEEN CORRECTLY DRAWN TO THE DESIGNATED SCALE FROM SURVEYING CALCULATION NOTES PREPARED BY ME, OR UNDER MY SUPERVISION AND DIRECTION, RELYING UPON ANALYSIS OF RECORDED SURVEY MAPS AND OTHER RECORDED SURVEYING DOCUMENTS ON FILE IN THE OFFICE OF THE STATE ENGINEER AND THE WASHOE COUNTY RECORDER'S OFFICE; THAT THIS MAP TRULY AND CORRECTLY REPRESENTS THE LOCATION OF A PORTION OF THE PLACE OF USE OF CLAIM 491 OF THAT CERTAIN DECREE ENTITLED "UNITED STATES OF AMERICA, PLAINTIFF VS. ORR WATER DITCH COMPANY, ET AL, DEFENDANTS, IN EQUITY DOCKET A-3." BEING CHANGED BY SIERRA PACIFIC POWER COMPANY FOR MUNICIPAL & DOMESTIC PURPOSES. THAT THE PLACE OF USE BEING REMOVED FROM IRRIGATION, ALONG WITH ALL CHANNELS OR OTHER CONDUITS, ALL RESERVOIRS OR BASINS, THE LOCATION AND NAMES OF ALL OTHER WORKS WHICH CONNECT OR CROSS WITH THE SAID WORKS, AND THE BOUNDARY OF ALL LANDS SHOWN BY 40-ACRE SUBDIVISIONS, THE AREAS BEING REMOVED FROM IRRIGATION, ARE FULLY AND CORRECTLY DESIGNATED THEREON.

George M. Thiel 5-10-99
GEORGE M. THIEL SWRS NO. 696

SUBSCRIBED AND SWORN TO BEFORE ME A NOTARY PUBLIC IN AND FOR WASHOE COUNTY, NEVADA, THIS 10th DAY OF May, 1999.
Yolanda Fillipone

YOLANDA FILLIPONE
Notary Public - State of Nevada
Appointment Recorded in Washoe County
No. 92-1 - Expires Feb. 10, 1999

LEGEND

- PLACE OF USE BEING STRIPPED
- BOUNDARY OF SCOTT ISLAND PER 1960 SURVEY
- FOUND TRS MONUMENT (CAP IN CONC.)
- MONUMENT PER DOC. # 317683

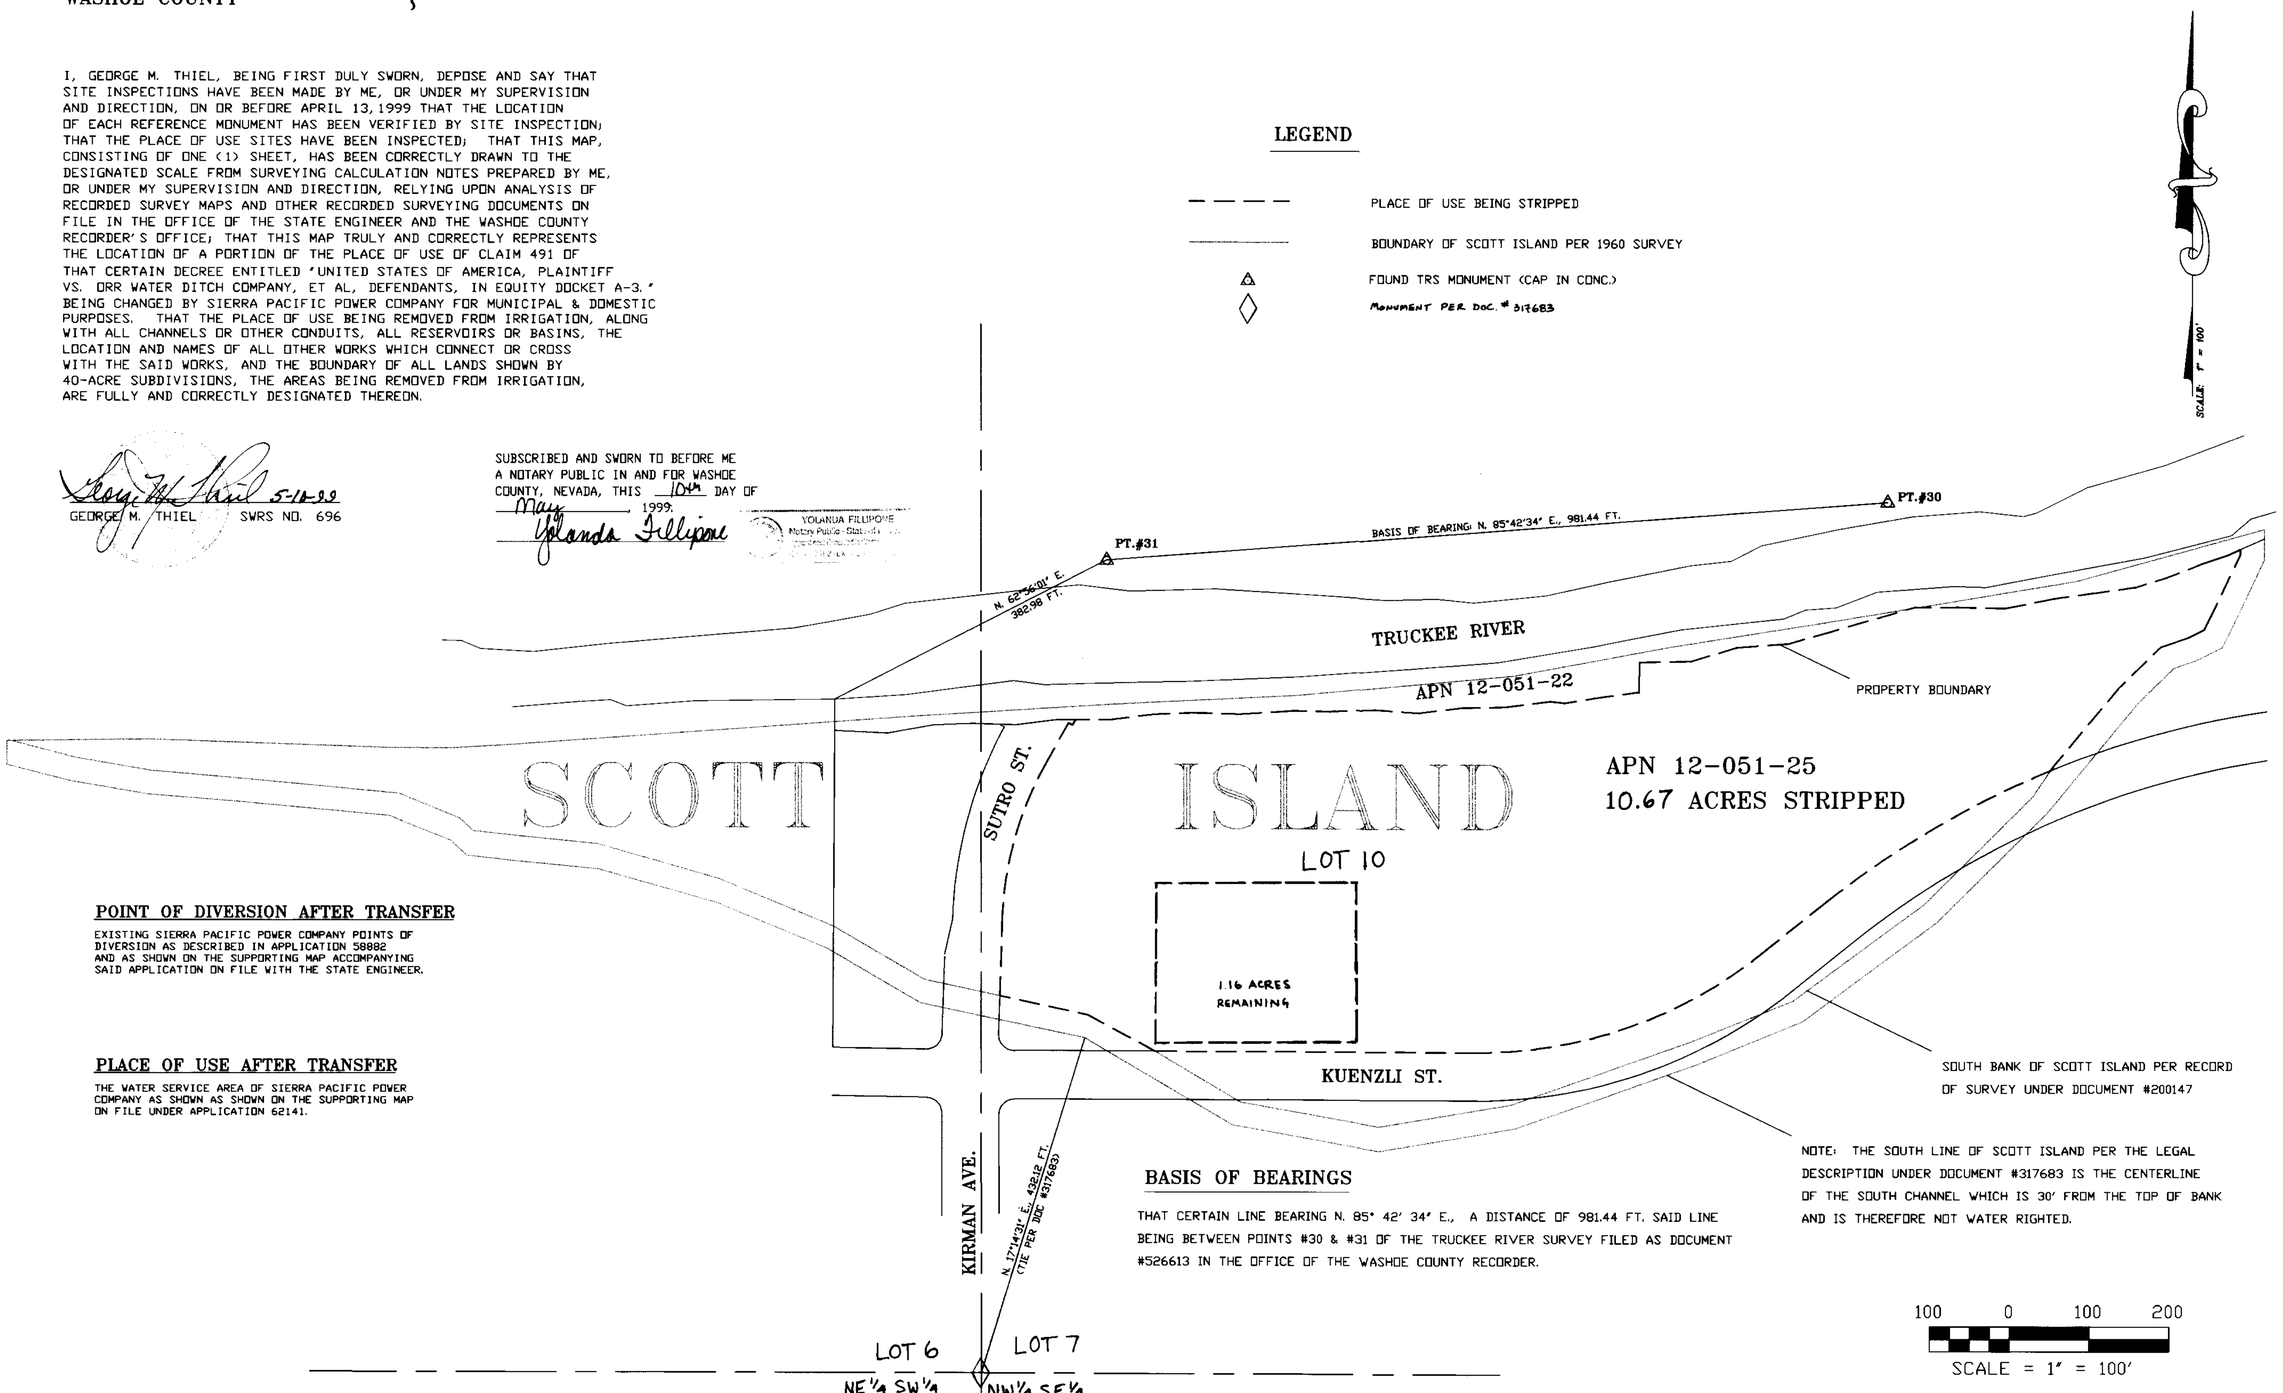

POINT OF DIVERSION AFTER TRANSFER

EXISTING SIERRA PACIFIC POWER COMPANY POINTS OF DIVERSION AS DESCRIBED IN APPLICATION 58882 AND AS SHOWN ON THE SUPPORTING MAP ACCOMPANYING SAID APPLICATION ON FILE WITH THE STATE ENGINEER.

PLACE OF USE AFTER TRANSFER

THE WATER SERVICE AREA OF SIERRA PACIFIC POWER COMPANY AS SHOWN AS SHOWN ON THE SUPPORTING MAP ON FILE UNDER APPLICATION 62141.

BASIS OF BEARINGS

THAT CERTAIN LINE BEARING N. 85° 42' 34" E., A DISTANCE OF 981.44 FT. SAID LINE BEING BETWEEN POINTS #30 & #31 OF THE TRUCKEE RIVER SURVEY FILED AS DOCUMENT #526613 IN THE OFFICE OF THE WASHOE COUNTY RECORDER.

NOTE: THE SOUTH LINE OF SCOTT ISLAND PER THE LEGAL DESCRIPTION UNDER DOCUMENT #317683 IS THE CENTERLINE OF THE SOUTH CHANNEL WHICH IS 30' FROM THE TOP OF BANK AND IS THEREFORE NOT WATER RIGHTED.

CENTER OF SECTION 12
T.19N., R.19E., M.D.B. & M.

TEC THIEL ENGINEERING CONSULTANTS
Civil Engineering Water Rights Consulting
Land Use Planning Surveying
P.O. Box 70458• Reno, Nevada 89570-0458
(775) 352-7808 Fax (775) 352-7929

STATE ENGINEER'S USE ONLY 65204

FILED
JUL 13 1999
STATE ENGINEER'S OFFICE

MAP

TO ACCOMPANY APPLICATION TO CHANGE THE POINT OF DIVERSION, MANNER & PLACE OF USE OF A PORTION OF CLAIM 491 OF THE TRUCKEE RIVER DECREE BY

SIERRA PACIFIC POWER COMPANY

FOR
MUNICIPAL & DOMESTIC PURPOSES

WASHOE COUNTY NEVADA

65204