FOR STATE ENGINEER'S USE

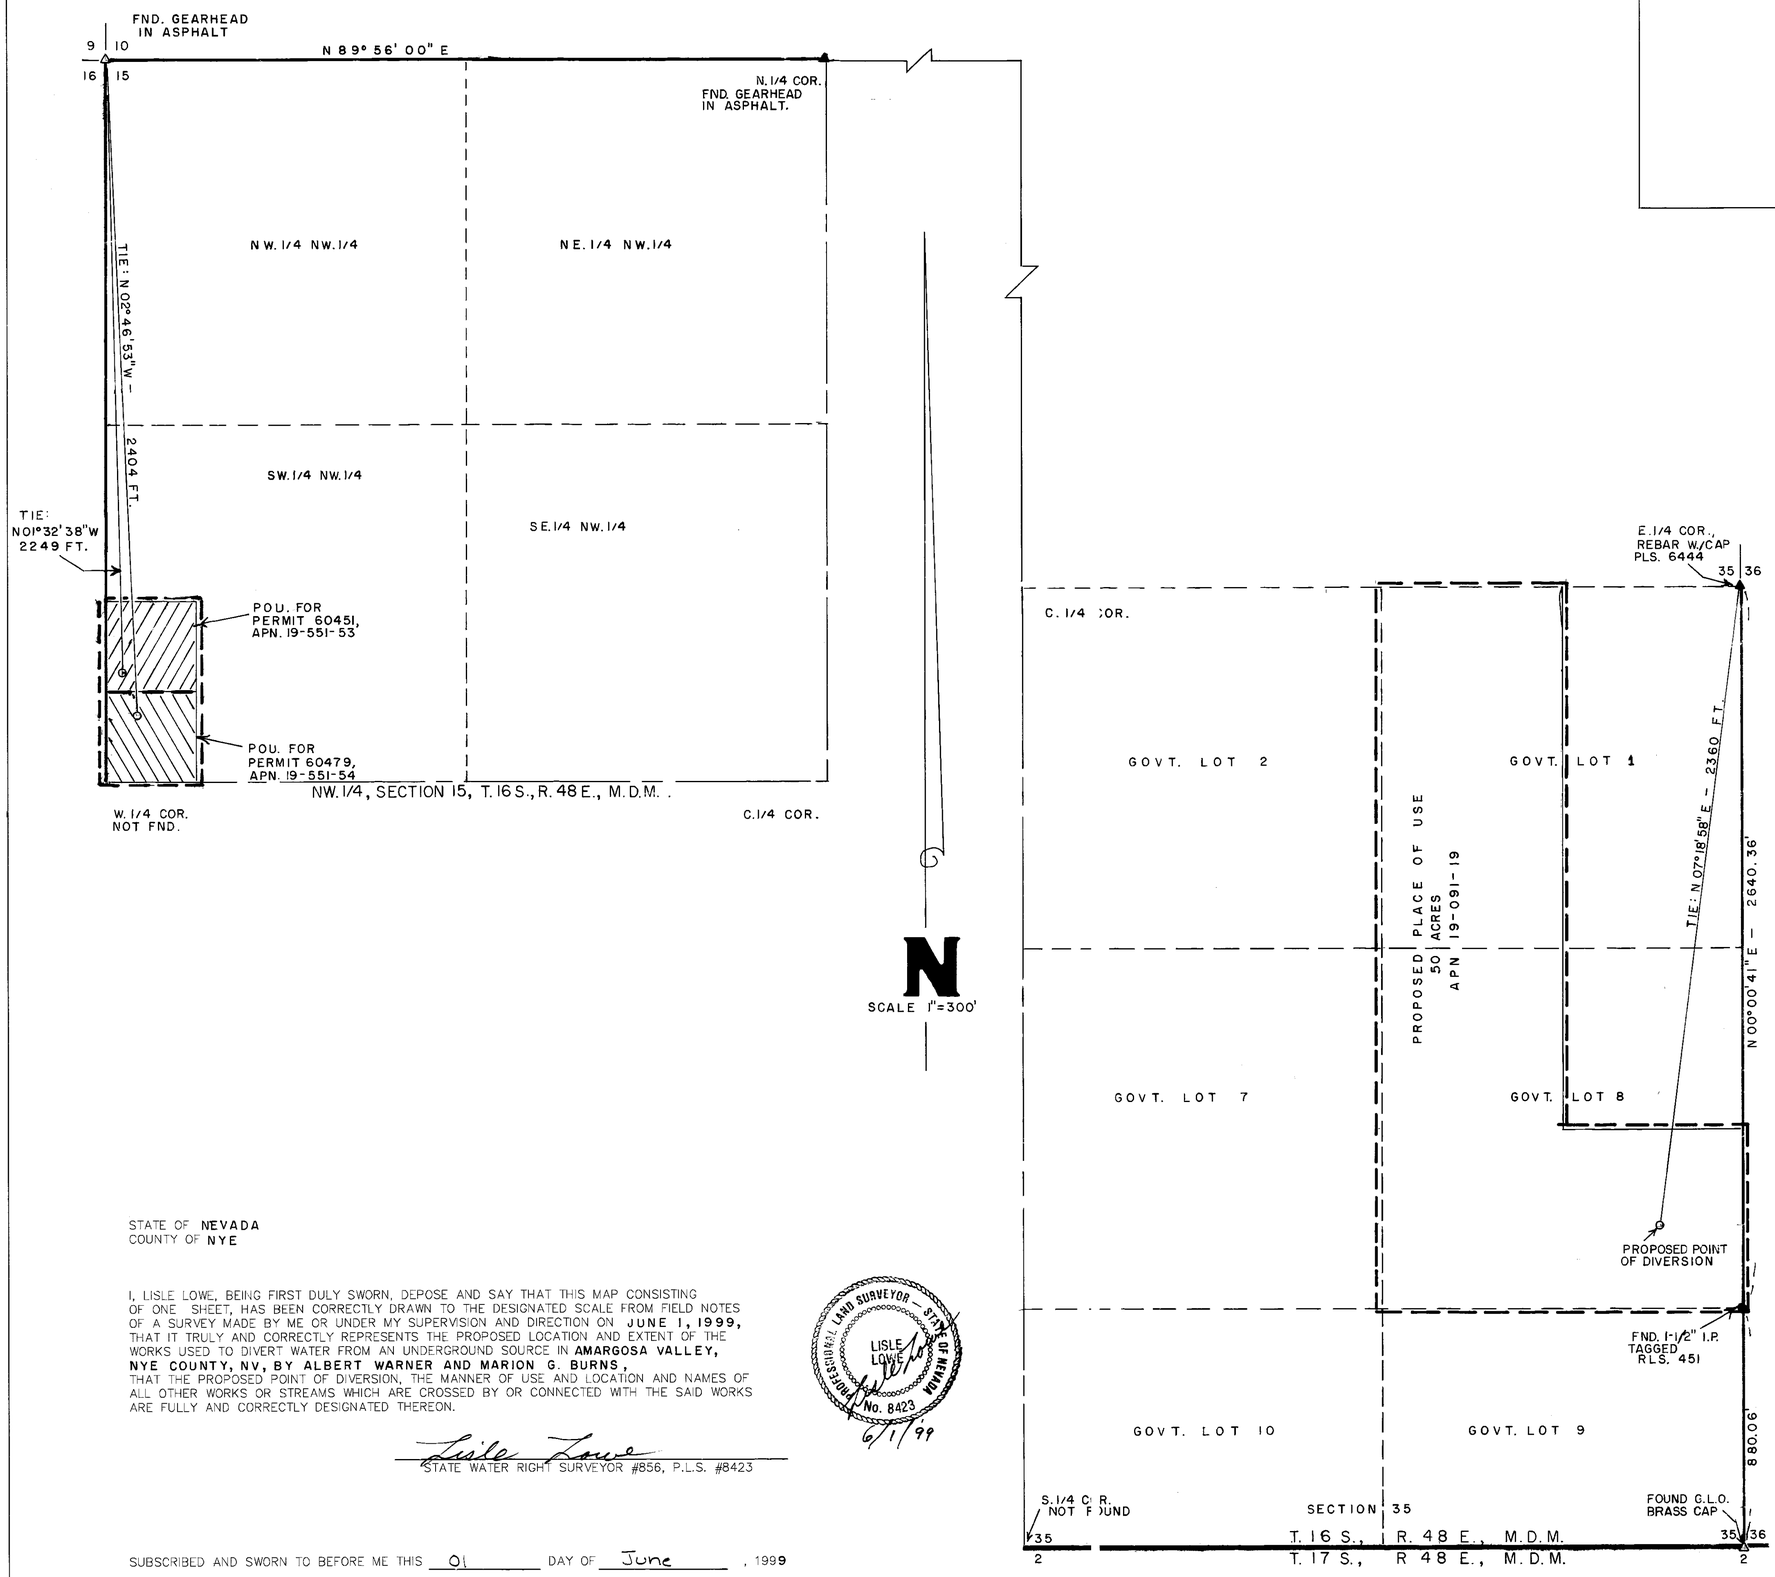

BASIS OF BEARINGS:

N 00°00'41"E, BEING THE EAST LINE OF THE SOUTHEAST 1/4 OF SECTION 35, T. 16 S., R 48 E., M.D.M., AS SHOWN ON RECORD OF SURVEY, F-464883, NYE COUNTY RECORDS.

LEGEND:

- INDICATES AREA TO BE DELETED FROM PERMIT 60451.
- INDICATES AREA TO BE DELETED FROM PERMIT 60479.
- ○ INDICATES PRESENT AND PROPOSED POINTS OF DIVERSION.
- — — — INDICATES PRESENT AND PROPOSED PLACES OF USE BOUNDARY.

300' 200' 100' 0' 300' 600' 900'
SCALE 1"= 300'

STATE OF NEVADA
COUNTY OF NYE

I, LISLE LOWE, BEING FIRST DULY SWORN, DEPOSE AND SAY THAT THIS MAP CONSISTING OF ONE SHEET, HAS BEEN CORRECTLY DRAWN TO THE DESIGNATED SCALE FROM FIELD NOTES OF A SURVEY MADE BY ME OR UNDER MY SUPERVISION AND DIRECTION ON **JUNE 1, 1999,** THAT IT TRULY AND CORRECTLY REPRESENTS THE PROPOSED LOCATION AND EXTENT OF THE WORKS USED TO DIVERT WATER FROM AN UNDERGROUND SOURCE IN **AMARGOSA VALLEY, NYE COUNTY, NV, BY ALBERT WARNER AND MARION G. BURNS,** THAT THE PROPOSED POINT OF DIVERSION, THE MANNER OF USE AND LOCATION AND NAMES OF ALL OTHER WORKS OR STREAMS WHICH ARE CROSSED BY OR CONNECTED WITH THE SAID WORKS ARE FULLY AND CORRECTLY DESIGNATED THEREON.

PROFESSIONAL LAND SURVEYOR — STATE OF NEVADA
LISLE LOWE
No. 8423
6/1/99

Lisle Lowe
STATE WATER RIGHT SURVEYOR #856, P.L.S. #8423

SUBSCRIBED AND SWORN TO BEFORE ME THIS 01 DAY OF June, 1999

Andrea Lynn
NOTARY PUBLIC IN AND FOR SAID COUNTY AND STATE

MY COMMISSION EXPIRES ON: Jan. 19, 2000

NOTARY PUBLIC STATE OF NEVADA
County of Nye
ANDREA LYNN
No: 96-0531-1
My Appointment Expires Jan. 19, 2000

FILED
JUN 24 1999
STATE ENGINEER'S OFFICE

65235
65236

MAP TO ACCOMPANY AN APPLICATION TO CHANGE POINT OF DIVERSION AND PLACE OF USE FOR PERMITS 60451 AND 60479.

FOR: IRRIGATION AND DOMESTIC USE.

BY: ALBERT WARNER AND MARION G. BURNS.

FROM: AN UNDEGROUND SOURCE IN AMARGOSA VALLEY, NYE COUNTY, NV.

86119 86118 65236 65235