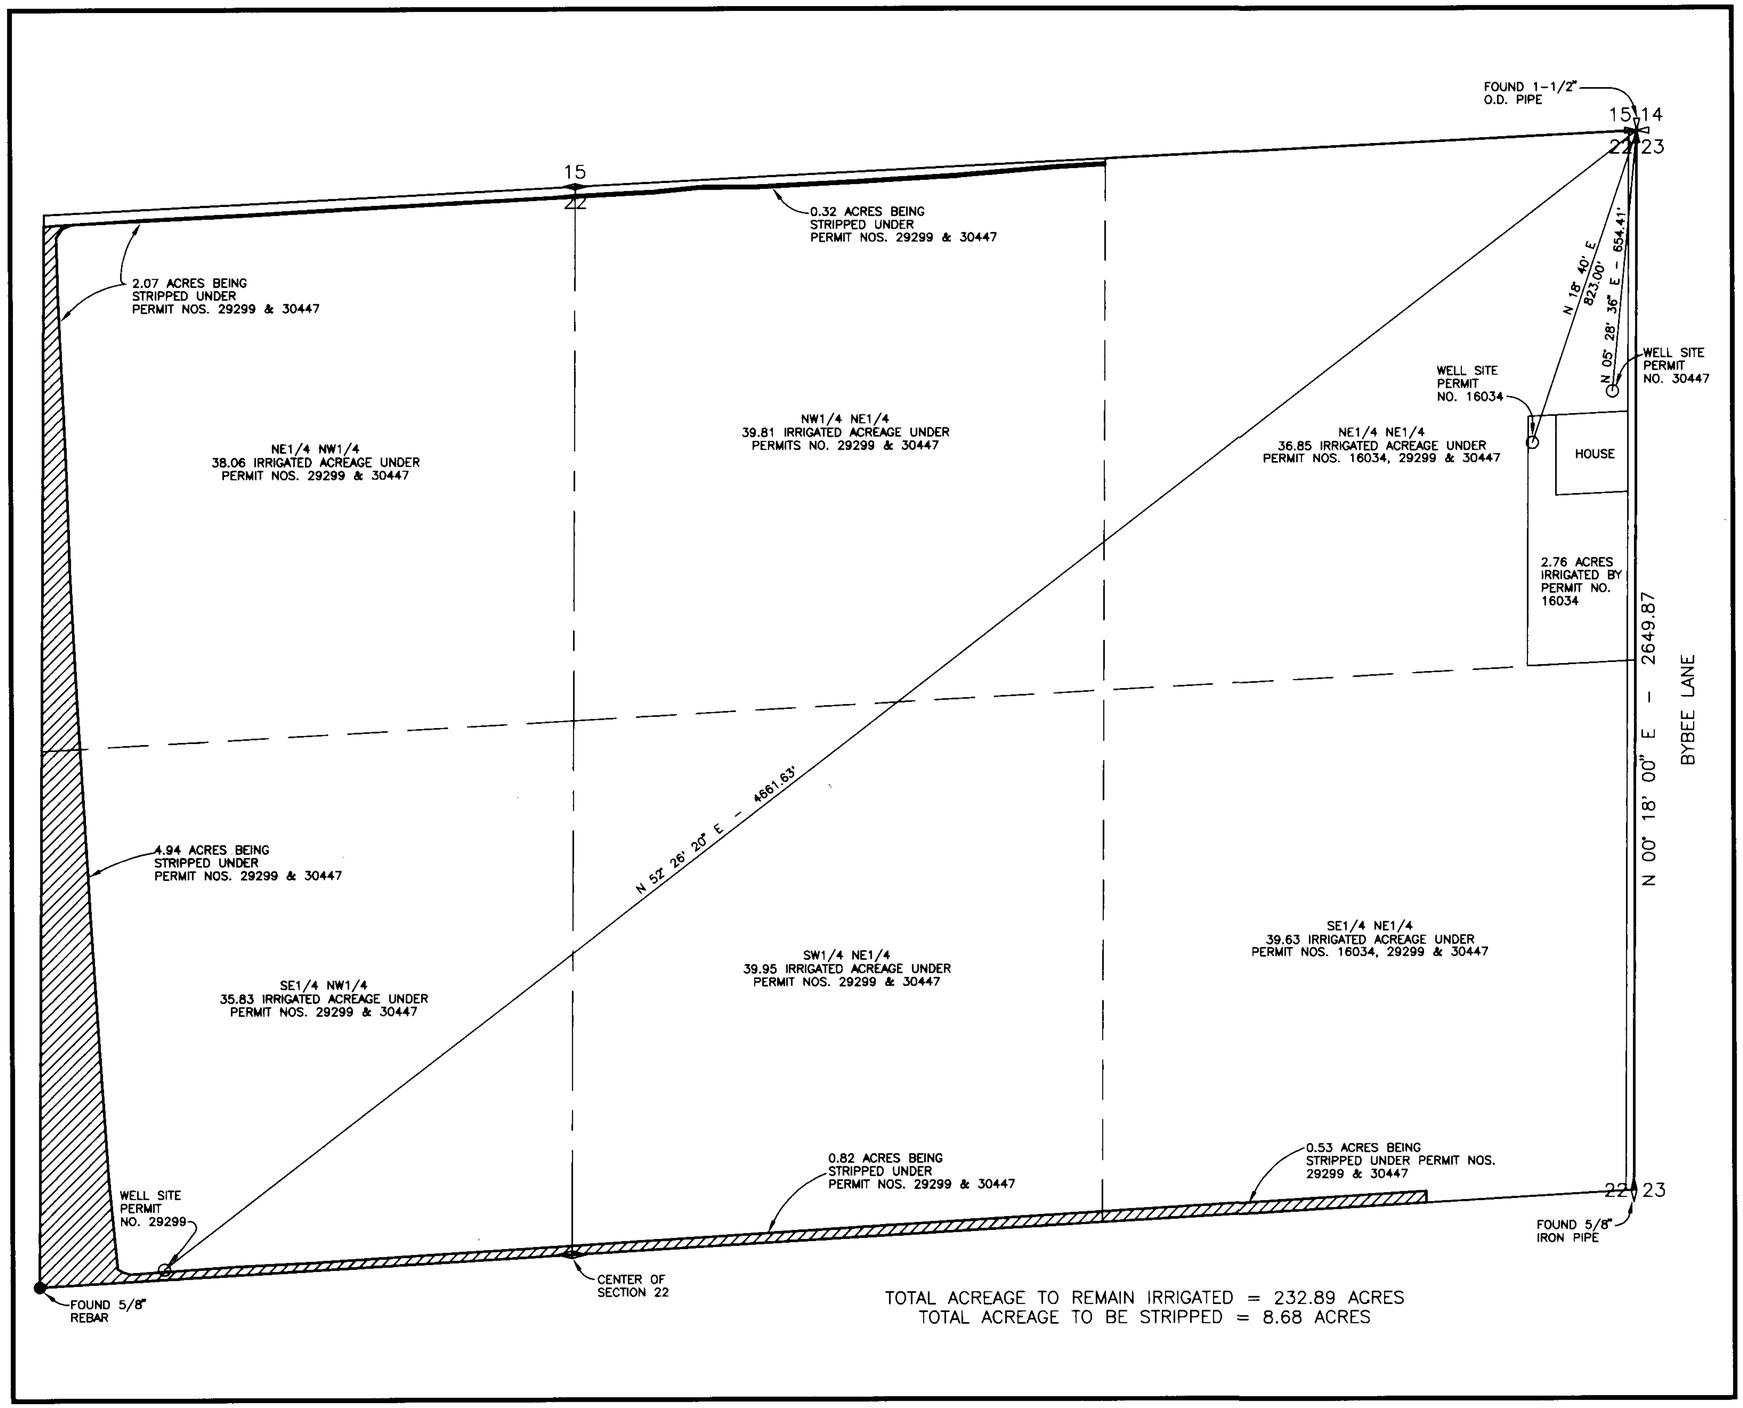

STATE OF NEVADA
SS
COUNTY OF NEVADA

I, MICHAEL D. BUSCHELMAN, BEING FIRST DULY SWORN, DEPOSE AND SAY THAT THIS MAP CONSISTING OF ONE (1) SHEET HAS BEEN CORRECTLY DRAWN TO THE DESIGNATED SCALE FROM FIELD NOTES NOTES OF A SURVEY MADE BY ME OR UNDER MY SUPERVISION AND DIRECTION, ON OR BEFORE JUNE 17, 1999; THAT IT TRULY AND CORRECTLY REPRESENTS THE EXISTING PLACE OF USE AND EXISTING POINT OF DIVERSION OF A PORTION OF PERMIT NOS. 29299 & 30447 FROM UNDERGROUND SOURCES, IN LYON COUNTY, NEVADA, BY JAMES J. PERI FOR IRRIGATION.

MICHAEL D. BUSCHELMAN STATE WATER RIGHTS SURVEYOR NO. 792

PROFESSIONAL LAND SURVEYOR MICHAEL D. BUSCHELMAN No. 7463 NEVADA

8-12-99

SUBSCRIBED AND SWORN TO BEFORE ME THIS 12TH DAY OF August, 1999.

NOTARY PUBLIC IN AND FOR WASHOE COUNTY, NEVADA

SUZAN L. ALLSOPP Notary Public - State of Nevada Appointment Recorded in County of Washoe My Appointment Expires Jan. 02, 2001 97-0014-2

BASIS OF BEARING

THE EAST LINE OF SECTION 22 T14N, R26E, MDM. WHICH BEARS N. 00° 18' 00" E. – REFER TO SUPPORTING MAP FILED UNDER PERMIT NO. 29299.

NOTE

REFER TO APPLICATION NO. 63955 TO SUPPORT THE PROPOSED POINT OF DIVERSION AND PROPOSED PLACE OF USE, ON FILE AT THE DIVISION OF WATER RESOURCES.

N

1" = 200'

0 200 400 600 800 1000

EXISTING PLACE OF USE
NE1/4, NE1/4 NW1/4 AND SE1/4 NW1/4
OF SECTION 22 T14N, R26E, MDM.

N:\DWGS\WATER\REVIGLIO\BYBEE.DWG

SUMMIT ENGINEERING CORPORATION
CONSULTING ENGINEERS AND SURVEYORS
5405 MAE ANNE AVE. RENO, NEVADA 89523
(702) 747-8550

6:29 AM • 12-AUG-1999

This map replaces the original map filed under 65278 on July 26, 1999 MB 8-12-99

STATE ENGINEER'S USE

FILED AUG 12 1999

MAP TO ACCOMPANY APPLICATION TO CHANGE THE POINT OF DIVERSION & PLACE OF USE OF A PORTION OF PERMIT NOS. 29299 & 30447 FOR IRRIGATION BY JAMES J. PERI FROM UNDERGROUND SOURCES

YERINGTON LYON COUNTY NEVADA

68400 68398 65278