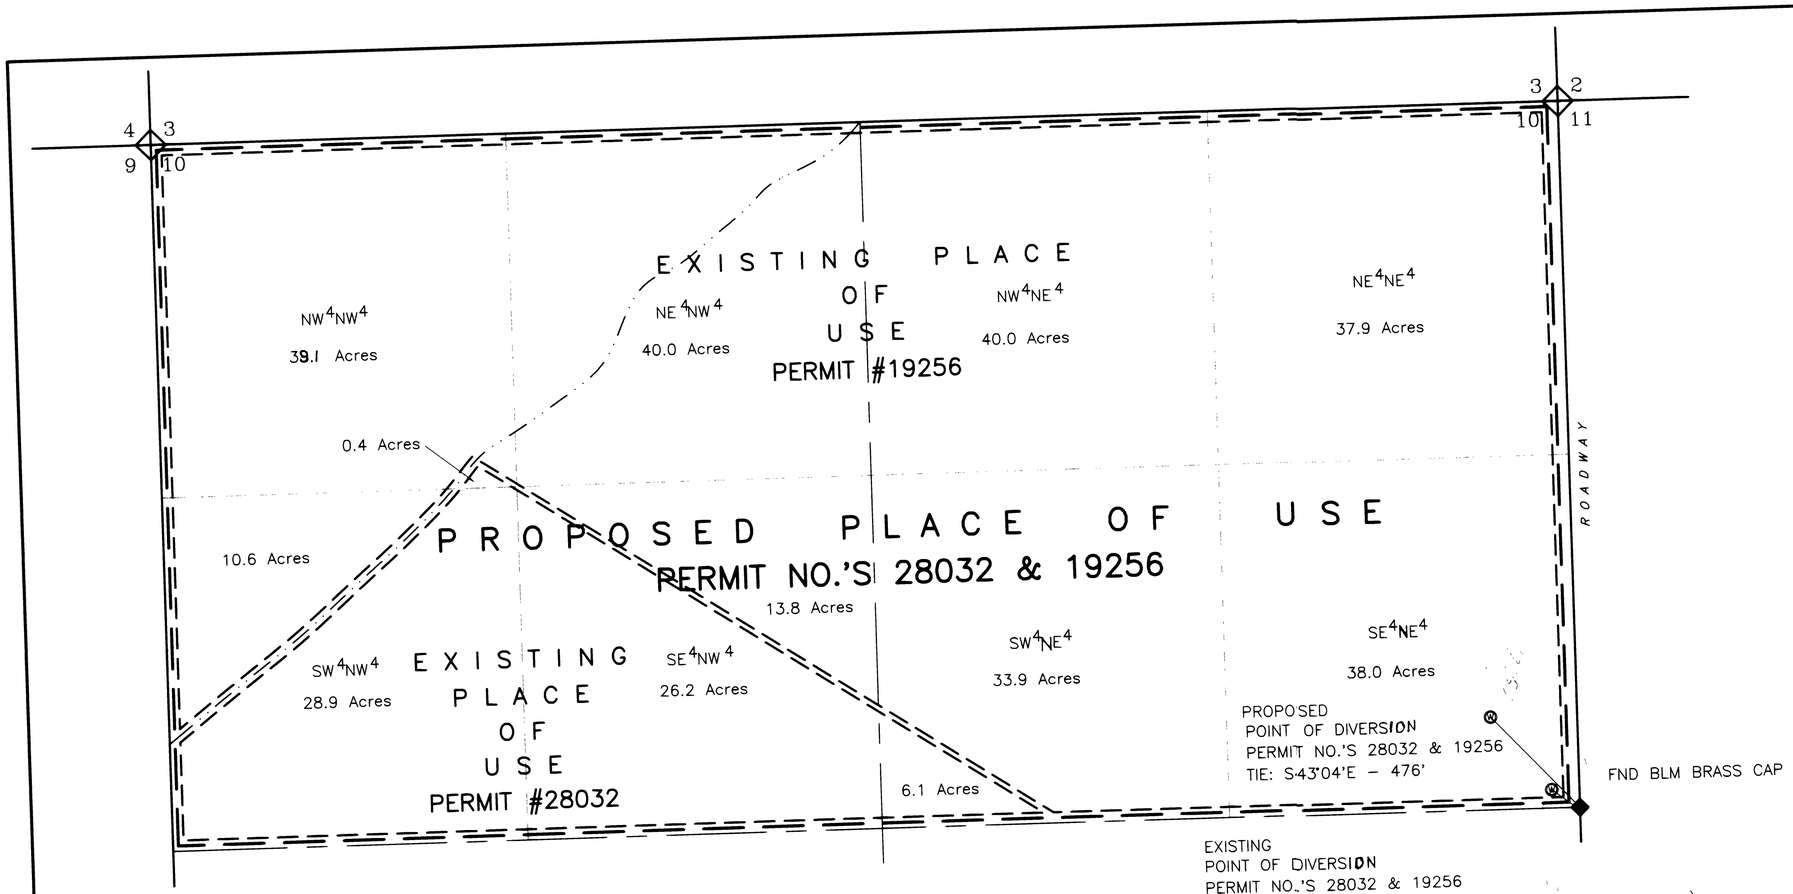

SECTION 10, T.24N., R.40E., M.D.B.&M.

GRAPHIC SCALE

300 0 150 300 600 1200

(IN FEET)
1 inch = 300 ft.

Basis of Bearing: Magnetic North – Var. 16°30'E

STATE OF NEVADA)
) ss.
COUNTY OF HUMBOLDT)

I, Bruce L. Rice, being first duly sworn, depose and say that this map, consisting of 1 sheet, numbered 1 of 1, inclusive, has been correctly drawn to the designated scale from field notes of a survey made made by me, or under my supervision and direction, on September 30, 1998; that it truly and correctly represents the proposed location and extent of the works used to divert water from an underground source in Lander County, Nevada, by Glenn & Jennette Lynn Bakker for irrigation purposes. That the proposed point of diversion, the approximate location and size of the diverting channel or other conduit, all reserviors or basins, the location and names of all other works which will cross or connect with the proposed works, and the boundary of all lands, showing by 40–acre subdivisions the areas proposed to be served, are fully and correctly designated thereon.

Subscribed and sworn to before me
this 21 day of July, 1999.
Cathy Mowery
Notary Public in and for Humboldt County, Nevada.
My Commission Expires July 1, 2001

CATHY MOWERY
Notary Public State of Nevada
Appointment No. 97-2524 -9
My Appt Expires July 1, 2001

PROFESSIONAL LAND SURVEYOR STATE OF NEVADA
BRUCE L. RICE
No. 4248
EXP. 12–31–99

RICE ENGINEERING, INC.
CIVIL ENGINEERING AND SURVEYING
4300 B, WATER CANYON RD., WINNEMUCCA, NV.
(702) 623–3303

STATE ENGINEER'S USE

FILED
OCT 04 1999

MAP TO ACCOMPANY APPLICATIONS TO
CHANGE THE PLACE OF USE
AND THE POINT OF DIVERSION OF A PORTION
OF PERMIT NO.'S 28032 & 19256
CERTIFICATE NO.'S 8763 & 6635

BY: GLENN & JENNETTE LYNN BAKKER
FROM: AN UNDERGROUND SOURCE
FOR: IRRIGATION USE
IN: LANDER COUNTY, NEVADA

67635T 65366 65365