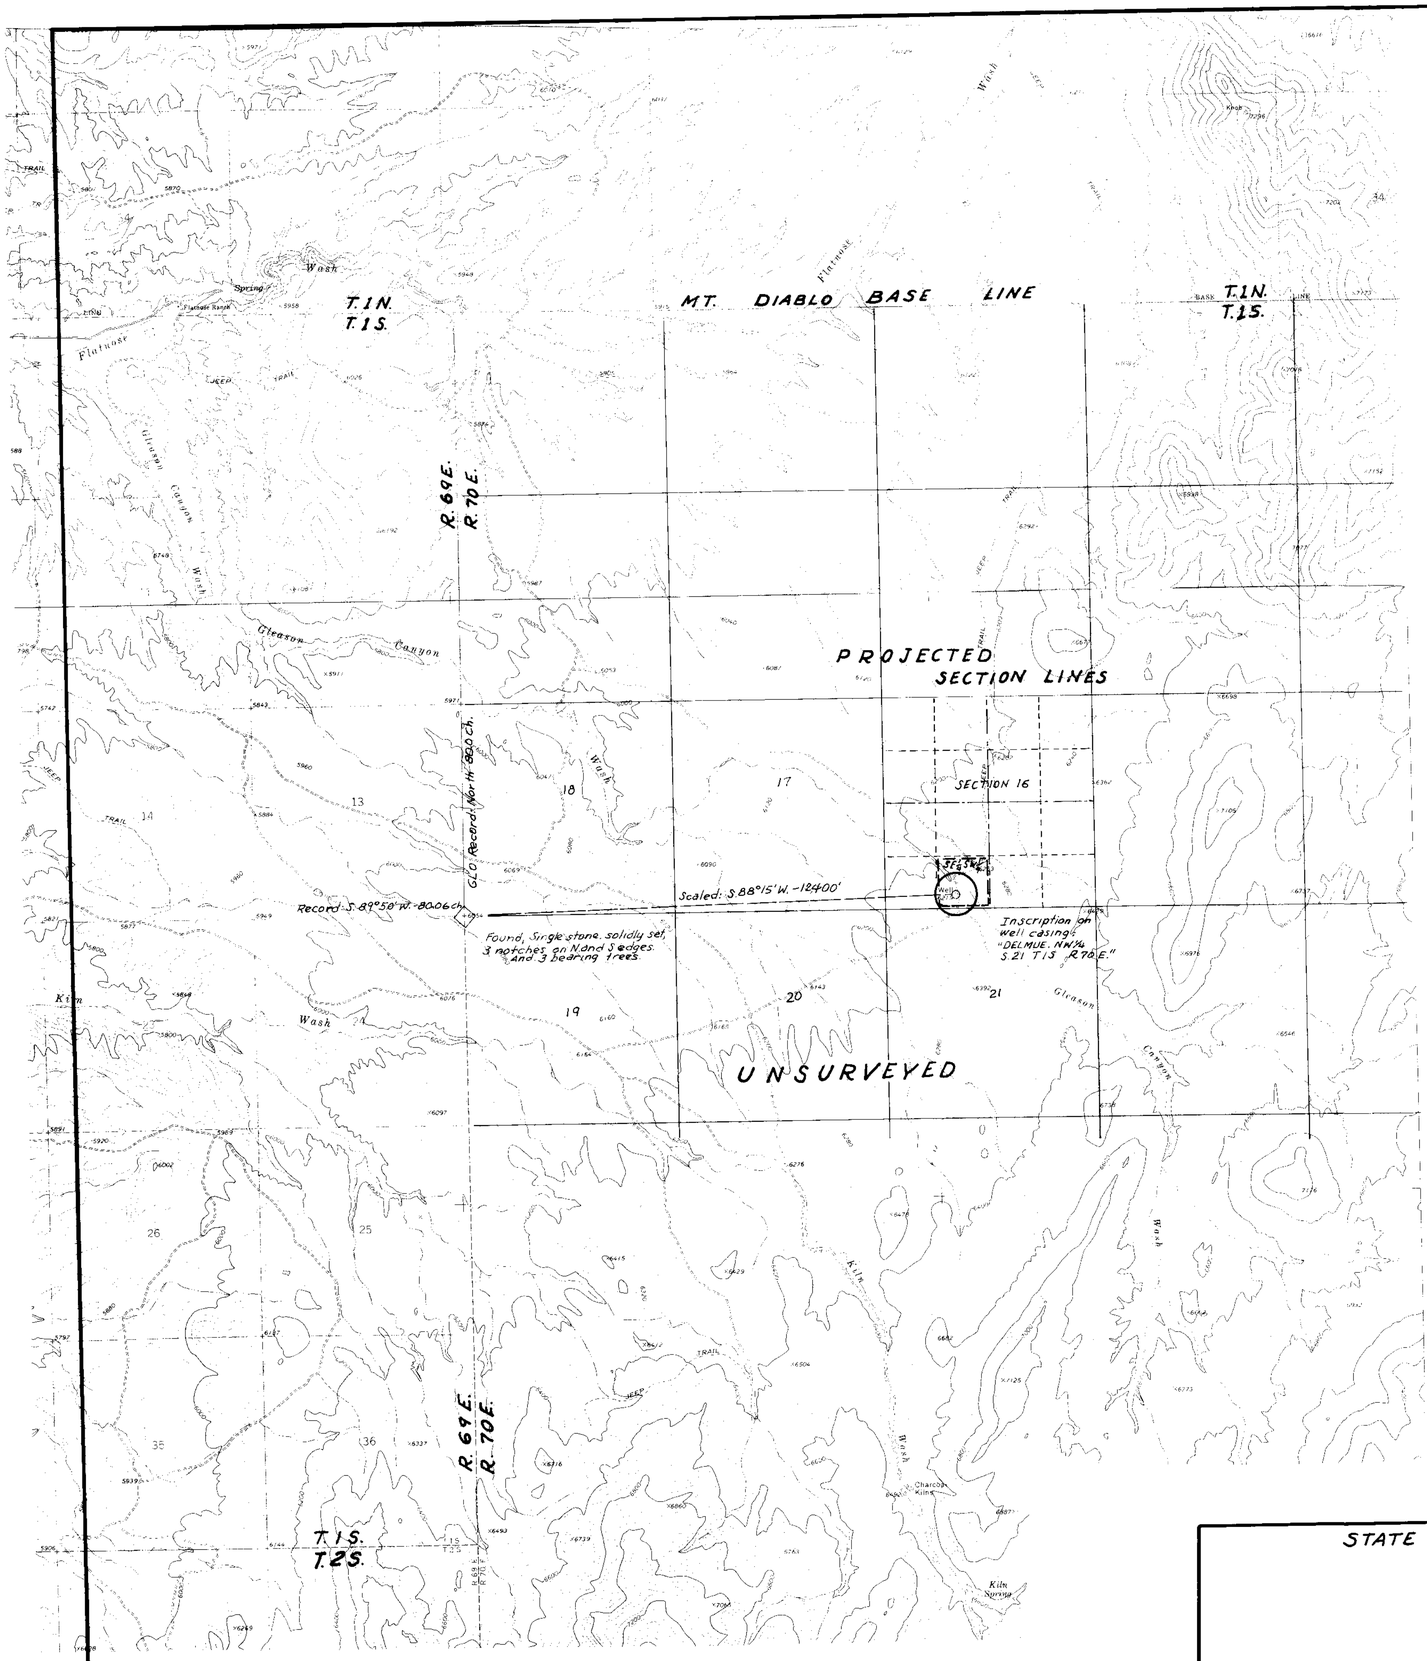

SURVEYOR'S AFFIDAVIT

I, Lenard D. Smith, being first duly sworn, depepose and say that this map, consisting of one sheet, has been correctly drawn to the designated scale, as scaled by me on the U.S.G.S. 7½' quadrangle map as shown on July ,1999 that it truly represents the location and exent of works used to divert water from underground in Lincoln County, Nevada by Frank & Rosemarie Delmue for stockwatering purposes. That the proposed point of diversion, the approximate location and size of the conduit, the place and manner of use, and the location and names of all other works or streams which are crossed by, or connected with the said works are fully and correctly designated thereon

Lenard D. Smith

Lenard D. Smith. Wate Right Surveyor #1033

PROFESSIONAL LAND SURVEYOR, STATE OF NEVADA
LENARD D. SMITH
No 12751

7-30-99

SUBSCRIBED AND SWORN TO

before this 30th day of July 1999.

Mary Cardinal

Notary Public in and for Lincoln County, Nevada.

My commision expires 11-10-01

MARY CARDINAL
Notary Public - Nevada
No. 97-4885-11
My appt. exp. Nov. 10, 2001

SCALE 1:24000

1 MILE

1000 0 1000 2000 3000 4000 5000 6000 7000 FEET

CONTOUR INTERVAL, 40 FEET

65386 16306 03-02-04

MAP NOTE: Distance and Bearing of tie is scaled from original USGS 7.5' quadrangle map.

NOTE: Well location is in SE¼SW¼ Section 16, T.1S., R.70E., M.D.M., from section protractions as shown.

STATE ENGINEER'S USE

MAP TO ACCOMPAY APPLICATION TO APPROPRIATE WATER FOR STOCKWATERING USE BY FRANK & ROSEMARIE DELMUE IN LINCOLN COUNTY, NEVADA

66106 65386