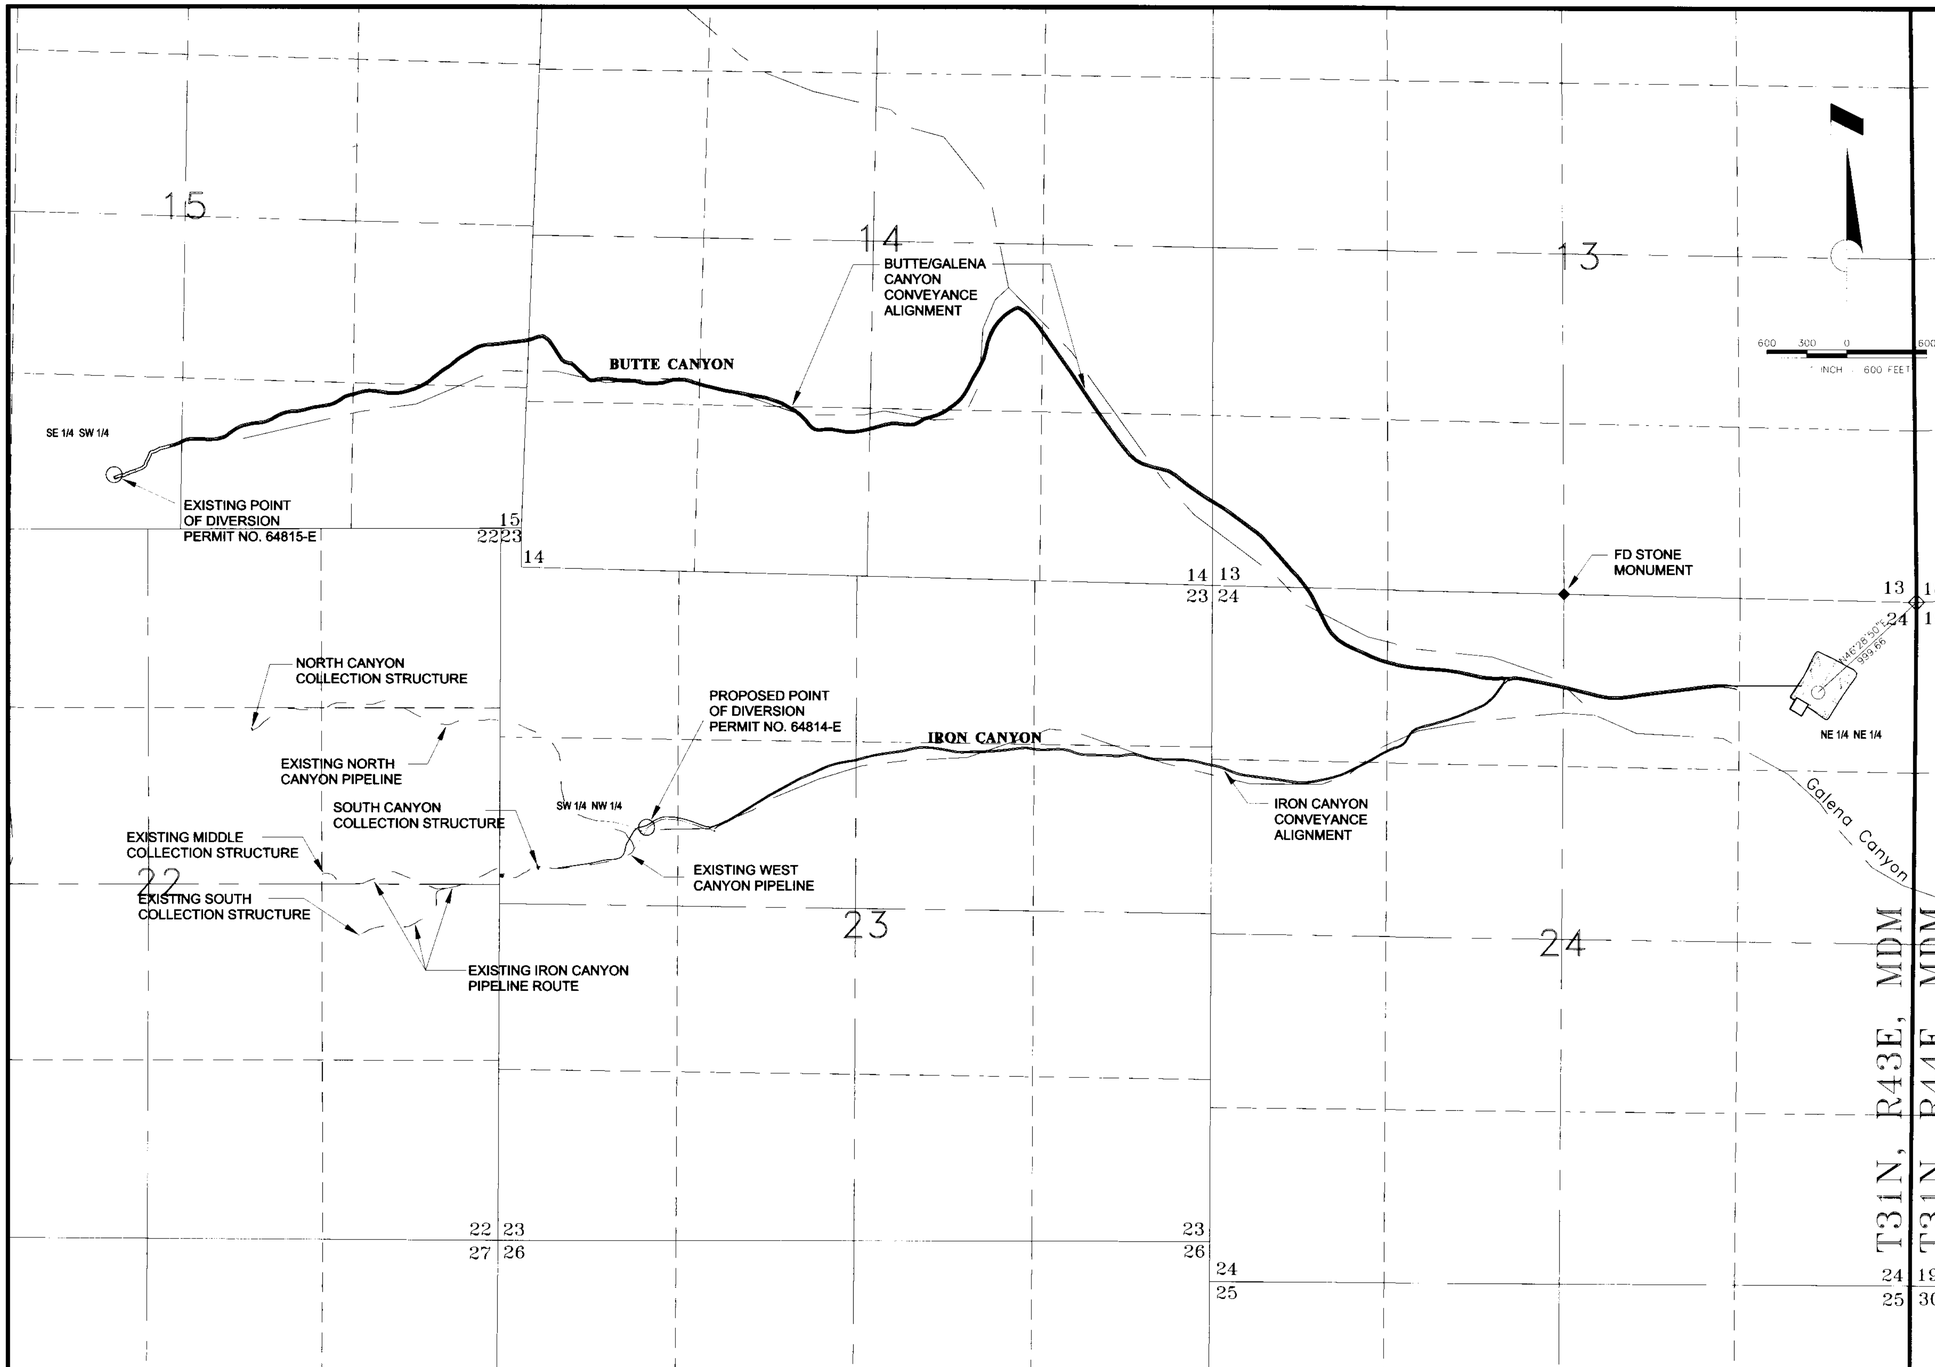

BASIS OF BEARINGS
EXISTING POINT OF DIVERSION

NORTH LINE NE 1/4 SEC. 24, T31N, R43E, MDM
BEARING = S87°21'24"E

LEGEND

- EXISTING PIPELINE
- ACCESS ROAD & PIPELINE ROUTE
- 13 18 / 24 19 FOUND SECTION CORNER (FOUND BRASS CAP)
- FOUND 1/4 CORNER

STATE OF NEVADA
SS
CARSON CITY

I, John A. Martini, being first duly sworn, depose and say that this map, consisting of two sheets, numbered from 1 to 2, inclusive, has been correctly drawn to the designated scale, from field notes of a survey made under my supervision and direction, between the dates of December 10, 1998, and the December 11, 1998; that it truly and correctly respresents the proposed place of use and points of diversion used to divert water from the Galena Canyon surge pond in Lander County, Nevada, by Battle Mountain Gold Company for Environmental, Mining, Milling and Domestic purposes.

PROFESSIONAL ENGINEER STATE OF NEVADA
JOHN A. MARTINI
CIVIL
No. 11242
8-17-99

S. MARSHALL
Notary Public - State of Nevada
Appointment Recorded in County of Washoe
My Appointment Expires Feb. 25, 2003
99-51898-2

NOTE:
SEE SHEET 2 FOR PROPOSED PLACE OF USE AND PROPOSED POINT OF DISCHARGE
CONVEYANCE TO PROPOSED POINT OF DISCHARGE BY TRUCKING

65410E

ADDED MONUMENT DESCRIPTION 9/14/99

FILED
SEP 14 1999
STATE ENGINEER'S OFFICE

65410 E

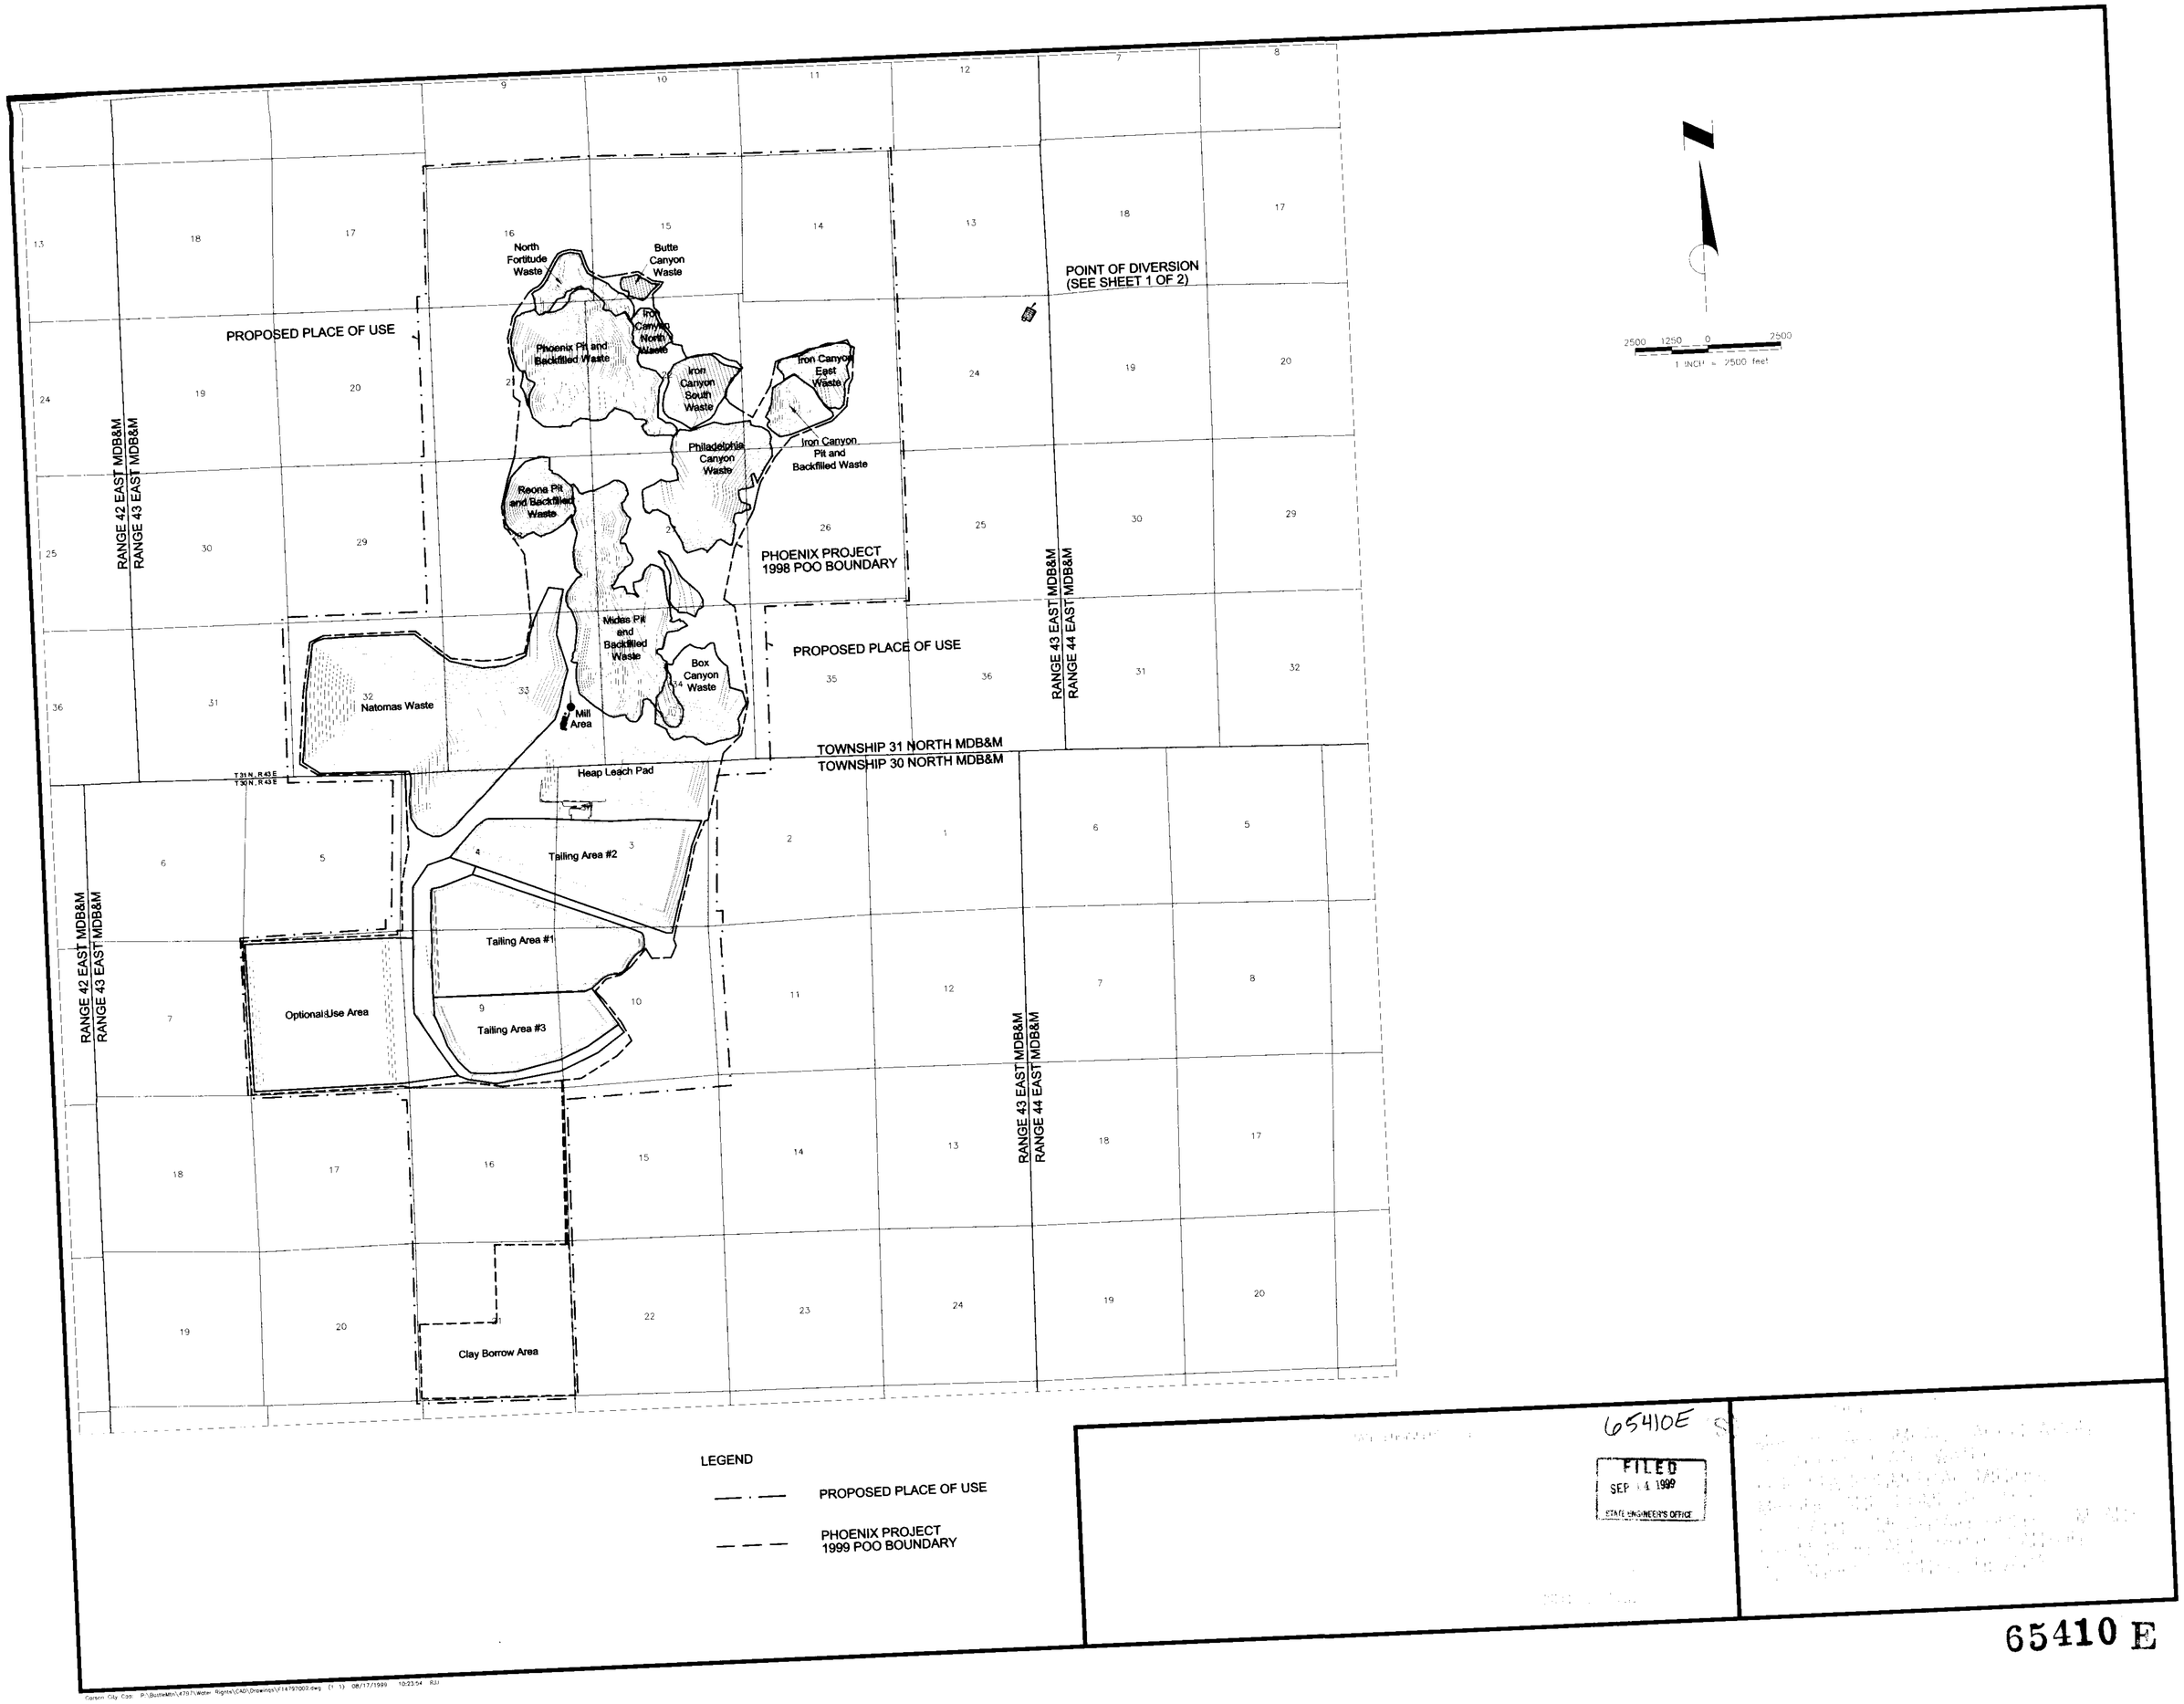

65410E

FILED
SEP 14 1999
STATE ENGINEER'S OFFICE

65410 E

Carson City Coo: P:\ButtleMtn\4787\Water Rights\CAD\Drawings\F14797002.dwg (1:1) 08/17/1999 10:23:54 RJJ