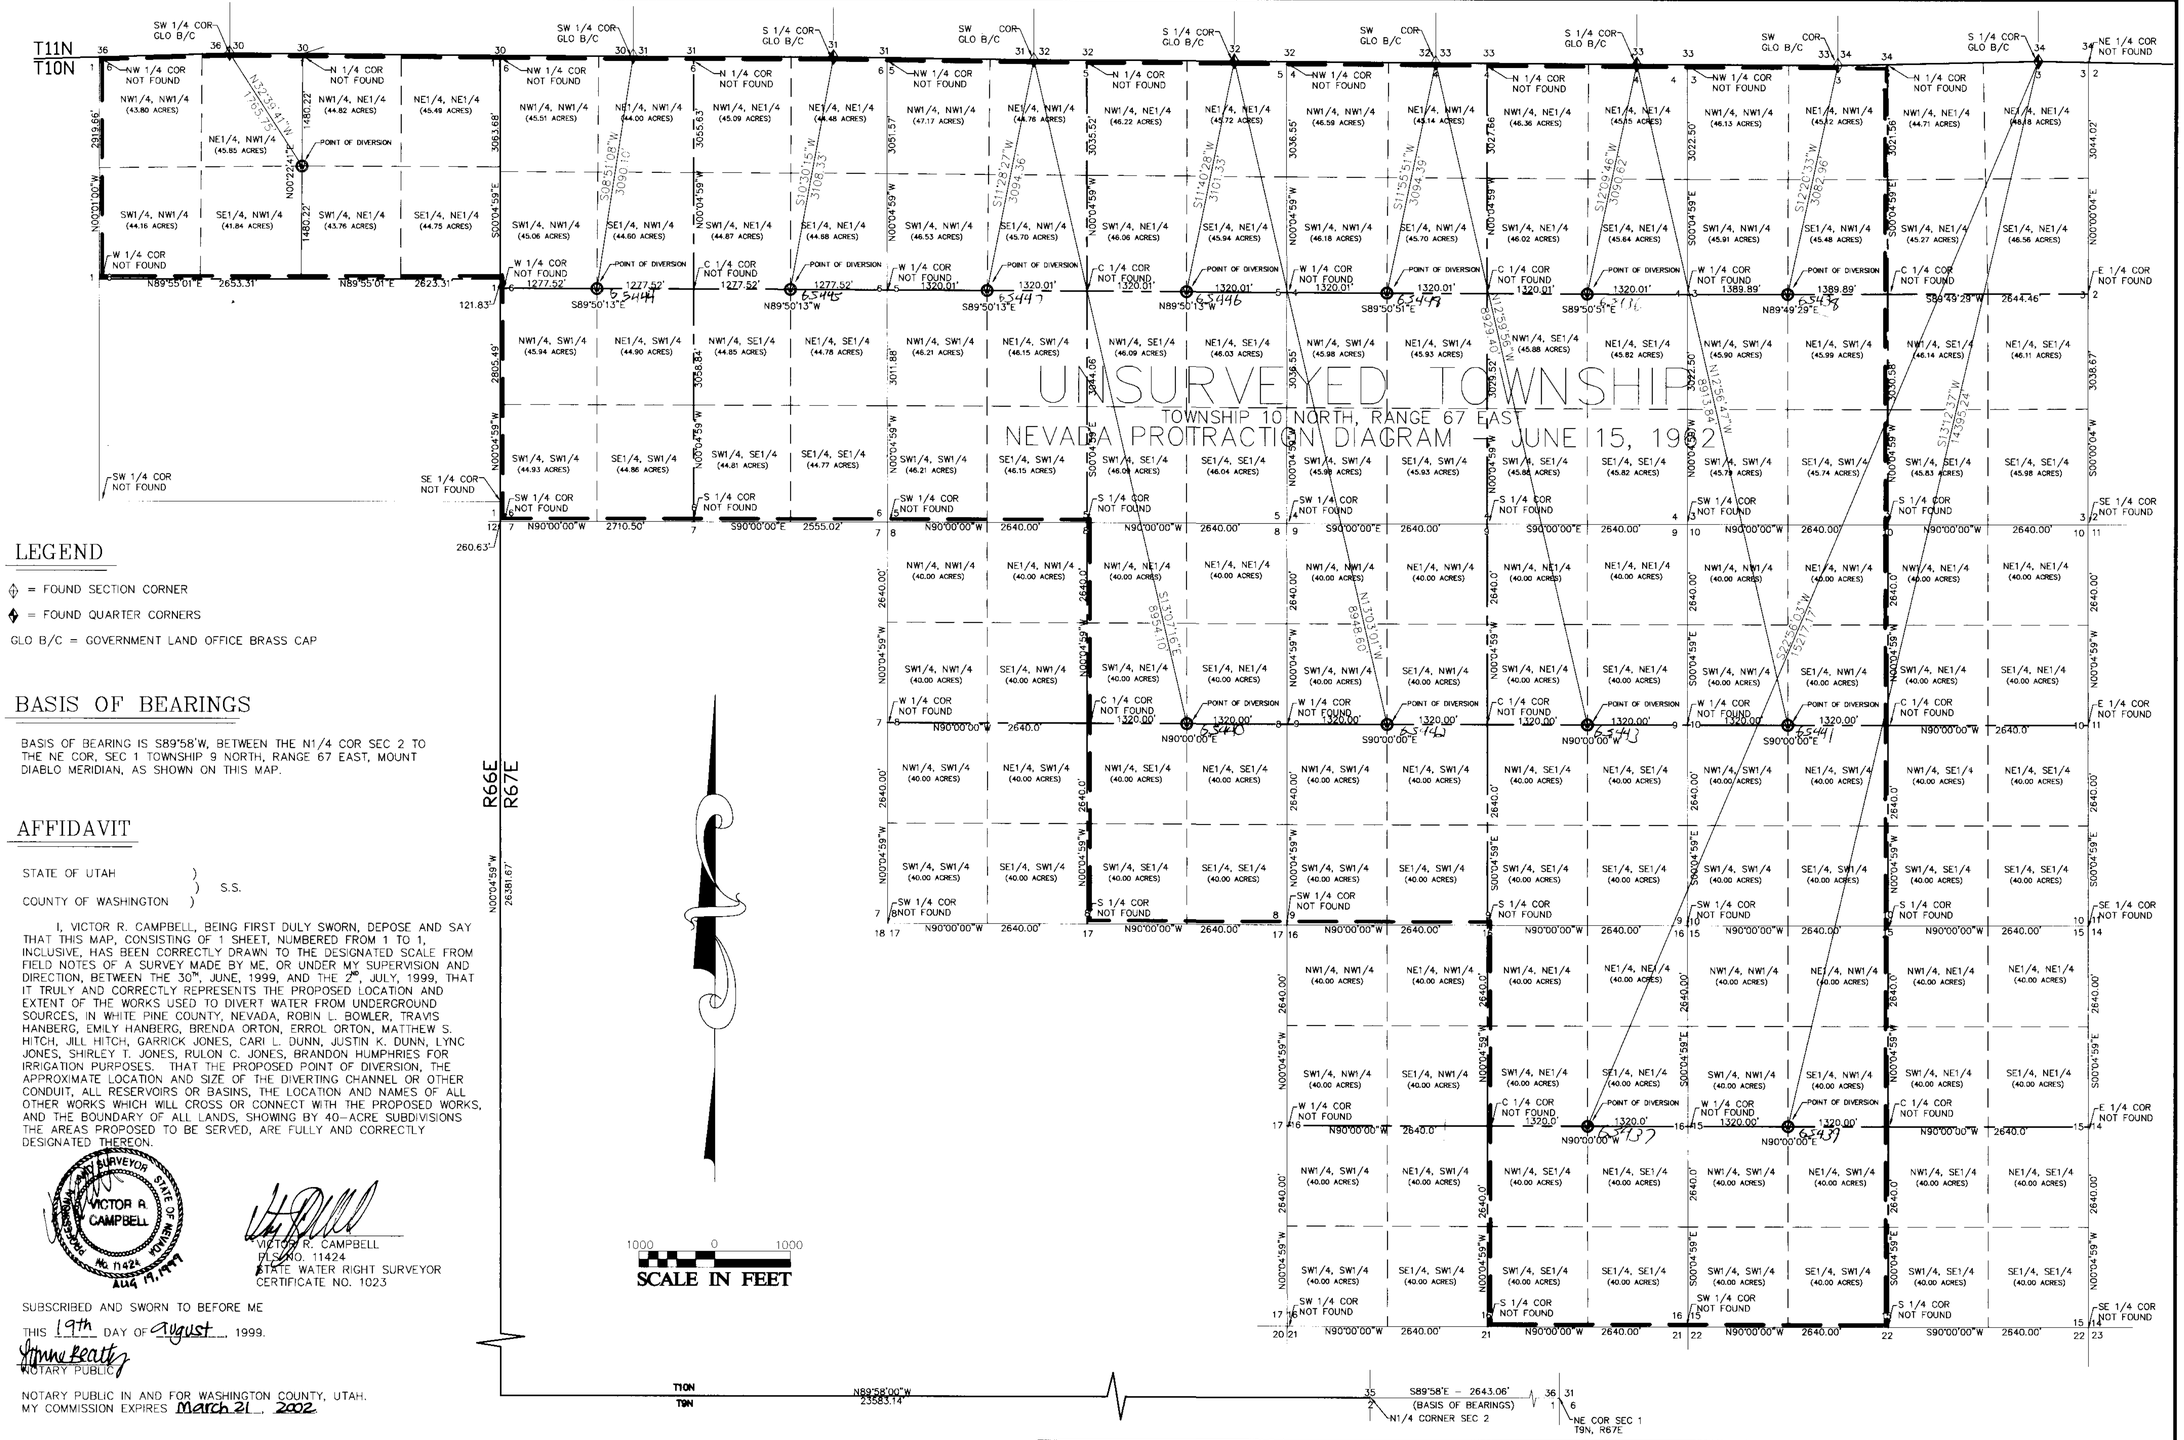

LEGEND

⊕ = FOUND SECTION CORNER

◆ = FOUND QUARTER CORNERS

GLO B/C = GOVERNMENT LAND OFFICE BRASS CAP

BASIS OF BEARINGS

BASIS OF BEARING IS S89°58'W, BETWEEN THE N1/4 COR SEC 2 TO THE NE COR, SEC 1 TOWNSHIP 9 NORTH, RANGE 67 EAST, MOUNT DIABLO MERIDIAN, AS SHOWN ON THIS MAP.

AFFIDAVIT

STATE OF UTAH)
) S.S.
COUNTY OF WASHINGTON)

I, VICTOR R. CAMPBELL, BEING FIRST DULY SWORN, DEPOSE AND SAY THAT THIS MAP, CONSISTING OF 1 SHEET, NUMBERED FROM 1 TO 1, INCLUSIVE, HAS BEEN CORRECTLY DRAWN TO THE DESIGNATED SCALE FROM FIELD NOTES OF A SURVEY MADE BY ME, OR UNDER MY SUPERVISION AND DIRECTION, BETWEEN THE 30TH, JUNE, 1999, AND THE 2ND, JULY, 1999, THAT IT TRULY AND CORRECTLY REPRESENTS THE PROPOSED LOCATION AND EXTENT OF THE WORKS USED TO DIVERT WATER FROM UNDERGROUND SOURCES, IN WHITE PINE COUNTY, NEVADA, ROBIN L. BOWLER, TRAVIS HANBERG, EMILY HANBERG, BRENDA ORTON, ERROL ORTON, MATTHEW S. HITCH, JILL HITCH, GARRICK JONES, CARI L. DUNN, JUSTIN K. DUNN, LYNC JONES, SHIRLEY T. JONES, RULON C. JONES, BRANDON HUMPHRIES FOR IRRIGATION PURPOSES. THAT THE PROPOSED POINT OF DIVERSION, THE APPROXIMATE LOCATION AND SIZE OF THE DIVERTING CHANNEL OR OTHER CONDUIT, ALL RESERVOIRS OR BASINS, THE LOCATION AND NAMES OF ALL OTHER WORKS WHICH WILL CROSS OR CONNECT WITH THE PROPOSED WORKS, AND THE BOUNDARY OF ALL LANDS, SHOWING BY 40-ACRE SUBDIVISIONS THE AREAS PROPOSED TO BE SERVED, ARE FULLY AND CORRECTLY DESIGNATED THEREON.

PROFESSIONAL LAND SURVEYOR STATE OF NEVADA
VICTOR R. CAMPBELL
No. 11424
AUG 19, 1999

VICTOR R. CAMPBELL
PLS NO. 11424
STATE WATER RIGHT SURVEYOR
CERTIFICATE NO. 1023

SUBSCRIBED AND SWORN TO BEFORE ME
THIS 19th DAY OF August, 1999.

Lynne Beatty
NOTARY PUBLIC

NOTARY PUBLIC IN AND FOR WASHINGTON COUNTY, UTAH.
MY COMMISSION EXPIRES March 21, 2002.

LYNNE BEATTY
NOTARY PUBLIC - STATE of UTAH
91 W 1470 S STE 102
ST.GEORGE UT 84770
COMM. EXP. 3-21-2002

REFERENCES

1. BLM PLAT T9 & 10N, R67E, OF THE MOUNT DIABLO MERIDIAN, NEVADA FILED 06-15-1962
2. BBE FIELD BOOK W-675, WHITE PINE COUNTY
3. BLM PROTRACTION DIAGRAM – JUNE 15, 1962

STATE ENGINEER'S USE

FILED
AUG 20 1999
STATE ENGINEER'S OFFICE

RAD 9-10-99 The two section corners illustrating the Basis of Bearing are two Found GLO brass caps, per letter dated 9-7-99 filed in 65436

AWP 1/13/00 THE SOUTHERN BORDERS OF SECTIONS 31 AND 36, T. 11 N., R. 66 E., M.D.B.&M. ARE MISLABELED. DO NOT USE THIS MAP FOR APPLICATION 65449.

MAP
TO ACCOMPANY APPLICATION
TO APPROPRIATE WATER FOR IRRIGATION USE
BY ROBIN L. BOWLER, TRAVIS HANBERG, EMILY HANBERG, BRENDA ORTON, MATTHEW S. HITCH, JILL HITCH, ERROL ORTON, GARRICK JONES CARI L. DUNN, JUSTIN K. DUNN, LYNC JONES, SHIRLEY T. JONES, RULON C. JONES, BRANDON HUMPHRIES
FROM UNDERGROUND SOURCES IN WHITE PINE COUNTY, NEVADA.

7037 65448 65447 65446 65445 65444 65443 65442 65441 65440 65439 65438 65437 65436