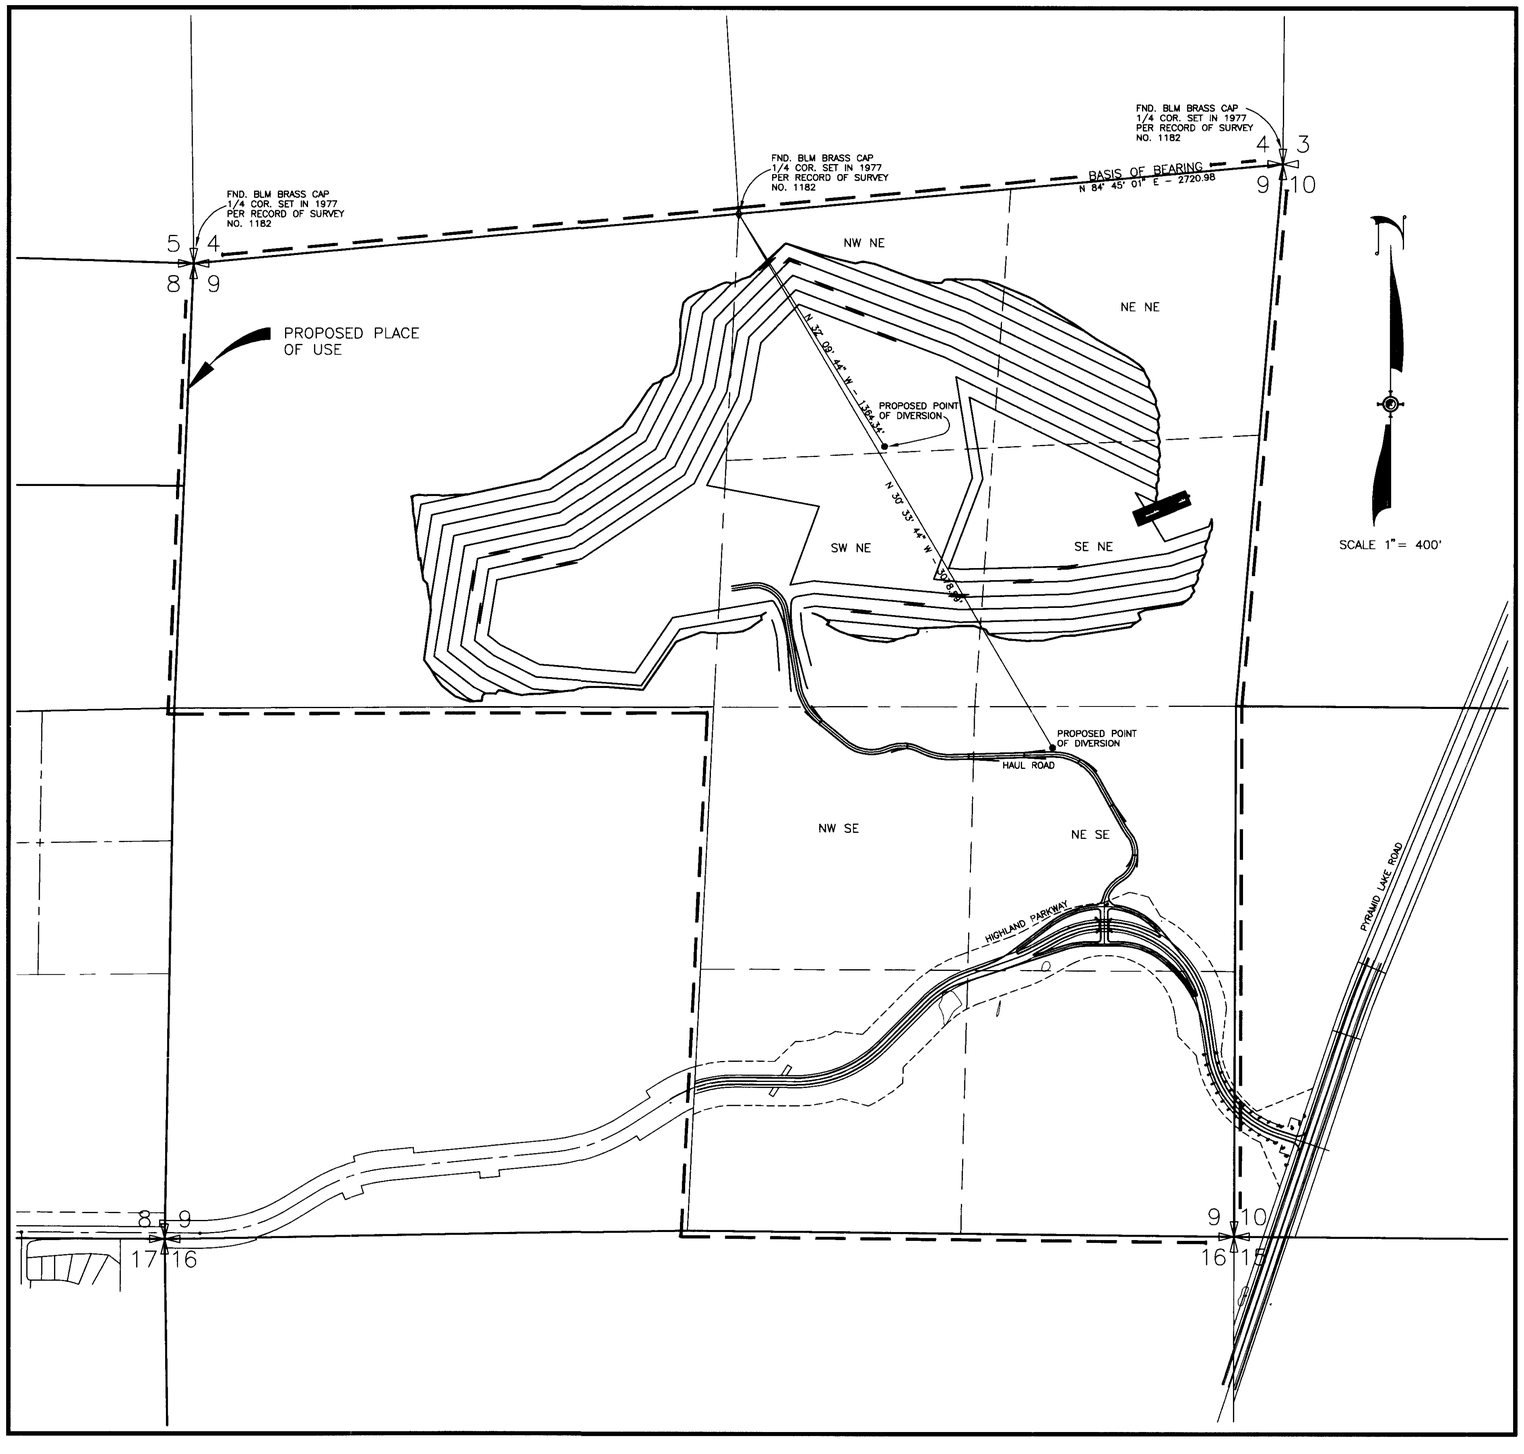

STATE OF NEVADA
SS
COUNTY OF WASHOE

I, MICHAEL D. BUSCHELMAN, BEING FIRST DULY SWORN, DEPOSE AND SAY THAT THIS MAP CONSISTING OF ONE SHEET HAS BEEN DRAWN TO THE DESIGNATED SCALE FROM FIELD NOTES OF A SURVEY MADE BY ME OR UNDER MY SUPERVISION OR DIRECTION ON OR BEFORE JANUARY 4, 1999; THAT IT TRULY AND CORRECTLY REPRESENTS THE PROPOSED POINT OF DIVERSION AND PROPOSED PLACE OF USE OF PERMIT NO. 64768 FROM AN UNDERGROUND SOURCE, IN WASHOE COUNTY, NEVADA, BY JACKLING AGGREGATES, L.L.C. AND AMERICAN READY MIX, INC. FOR MINING, MILLING AND DOMESTIC USE.

Michael D. Buschelman
MICHAEL D. BUSCHELMAN STATE WATER RIGHTS SURVEYOR NO. 792

8-12-99

SUBSCRIBED AND SWORN TO BEFORE ME THIS 12TH DAY OF August, 1999.

Suzan L. Allsopp
NOTARY PUBLIC IN AND FOR WASHOE COUNTY, NEVADA

SUZAN L. ALLSOPP
Notary Public State of Nevada
Appointment Recorded in County of Washoe
My Appointment Expires Jan 22, 2001
97-0014-2

NOTE

FOR EXISTING POINT OF DIVERSION AND EXISTING PLACE OF USE, REFER TO PERMIT NO. 64768 AND SUPPORTING MAP FILED UNDER PERMIT NO. 64228, ON FILE AT THE DIVISION OF WATER RESOURCES.

BASIS OF BEARING FOR THIS SURVEY IS THE SOUTH LINE OF THE SE1/4 OF SECTION 4 T20N, R20E, MDM, PER RECORD OF SURVEY NO. 1182, ON FILE AT THE WASHOE COUNTY RECORDERS OFFICE.

SCALE 1" = 400'

0 400 800 1200 1600 2000

STATE ENGINEER'S USE

1) THIS POD + POU is in T.20N., R.20E., M.D.B.&M.
9-22-99

65457
65458

FILED
SEP 02 1999
STATE ENGINEER'S OFFICE

N:\DWGS\WATER\GUIDICI\ATC.DWG

SUMMIT ENGINEERING CORPORATION
CONSULTING ENGINEERS AND SURVEYORS
5405 MAE ANNE AVE. RENO, NEVADA 89523
(702) 747-8550

6:34 AM * 12-AUG-1999

MAP
TO ACCOMPANY APPLICATION
TO CHANGE POINT OF DIVERSION,
MANNER AND PLACE OF USE OF
PERMIT NO. 64768 FOR
MINING, MILLING AND DOMESTIC USE
BY JACKLING AGGREGATES, L.L.C.
AND AMERICAN READY MIX, INC.
FROM AN UNDERGROUND SOURCE
IN
SPARKS WASHOE COUNTY NEVADA

82290
82289 82288 80081 69843 69845 69844 69453 68912T 68911T 68910T 68729T 67309T 66068T 65458 65457