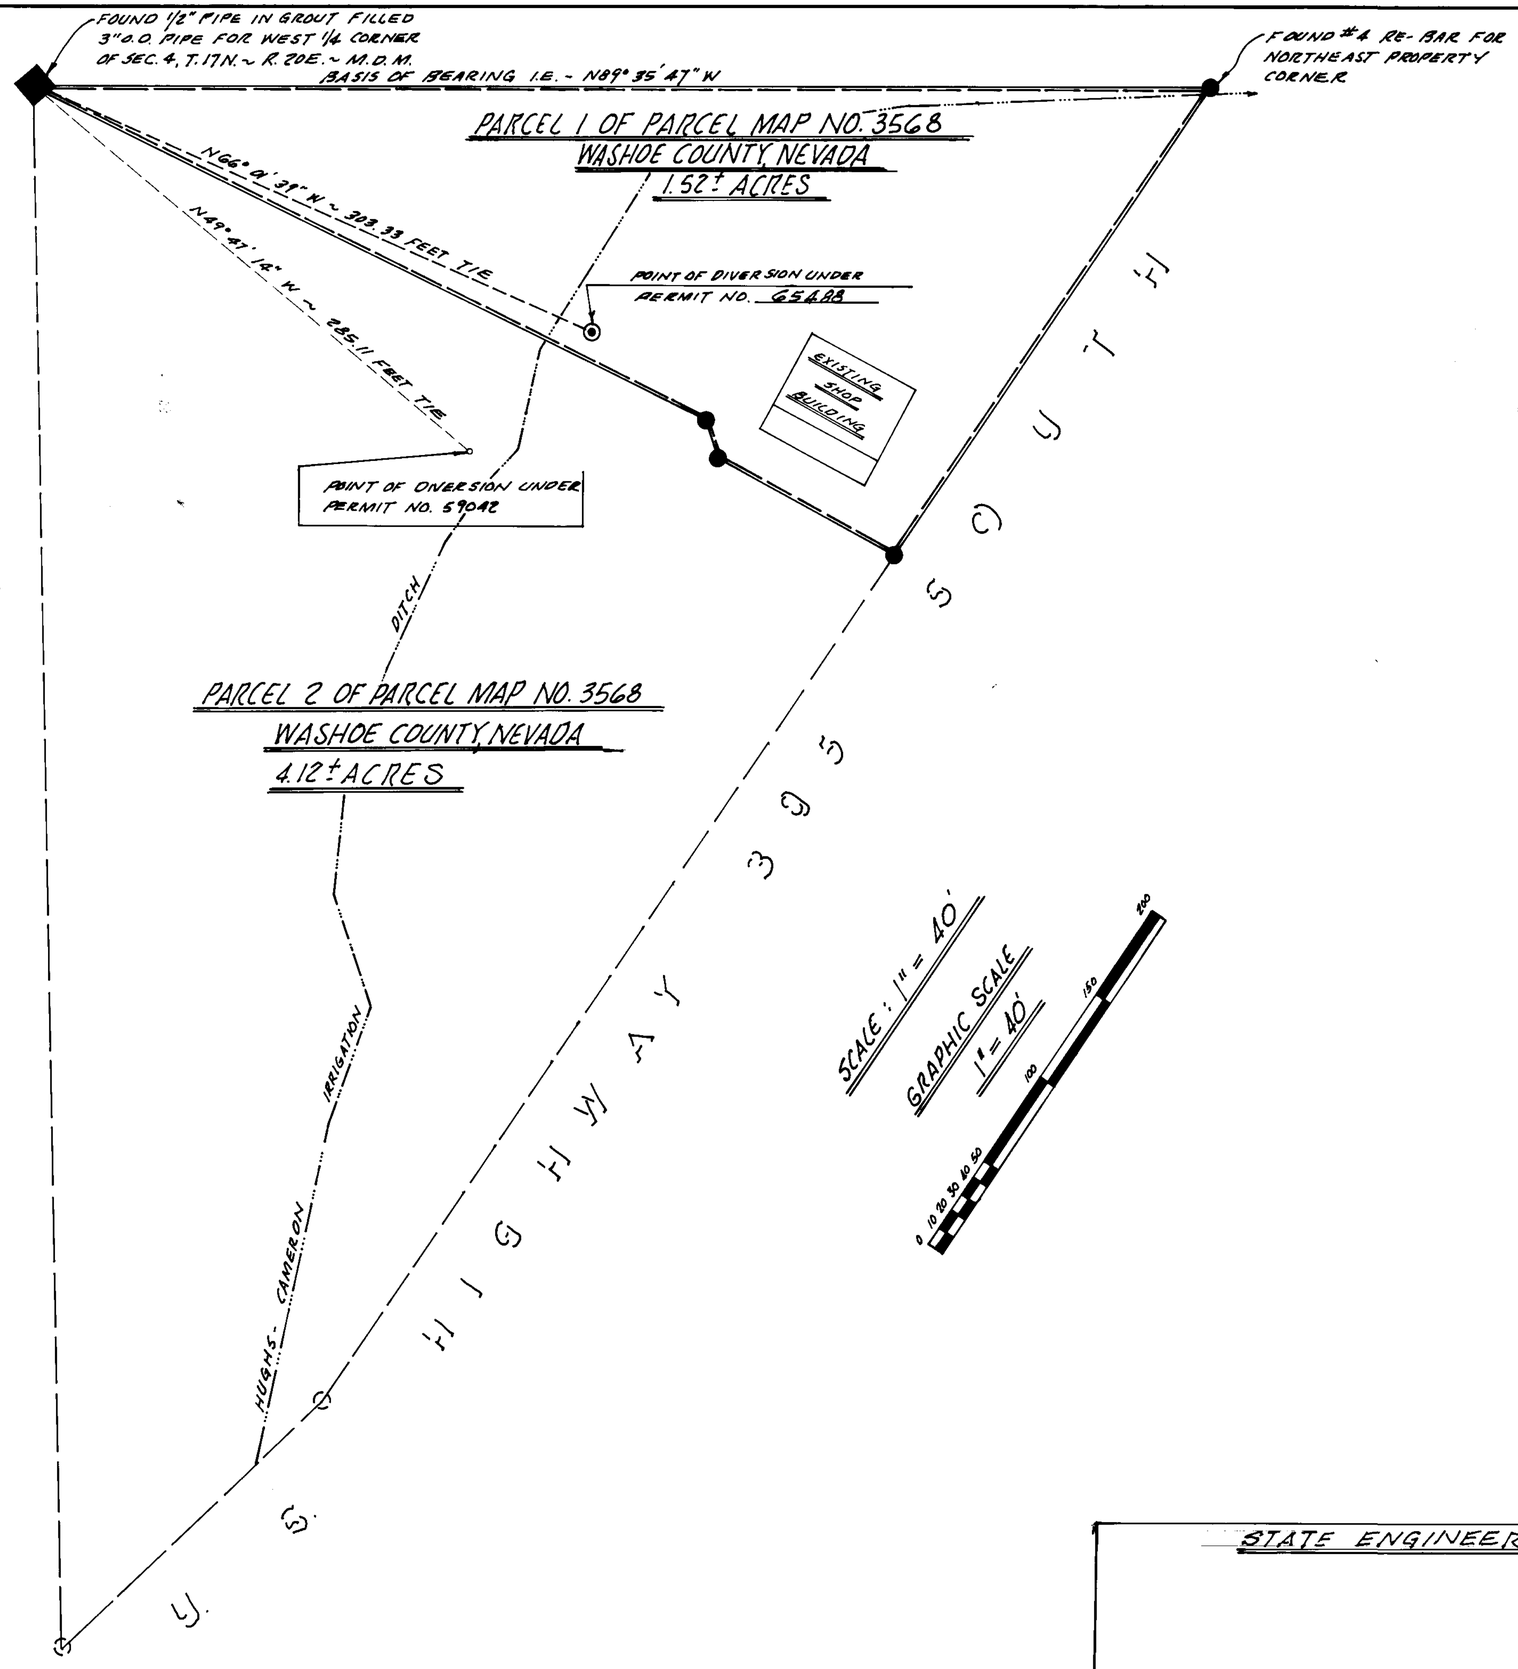

STATE OF NEVADA
COUNTY OF WASHOE S.S.

I, EUGENE B. LONGFIELD, BEING FIRST DULY SWORN, DEPOSE AND SAY THAT THIS MAP, CONSISTING OF ONE (1) SHEET, HAS BEEN CORRECTLY DRAWN TO THE DESIGNATED SCALE FROM FIELD NOTES OF A SURVEY MADE BY ME ON THE 28th DAY OF SEPTEMBER, 1993, THAT IT TRULY AND CORRECTLY REPRESENTS THE LOCATION AND EXTENT OF THE WORKS USED TO DIVERT WATER FROM AN UNDERGROUND SOURCE IN WASHOE COUNTY, BY GENO O. AND VELDA ROSASCHI, TRUSTEES OF THE 1997 GENO O. ROSASCHI AND VELDA ROSASCHI REVOCABLE TRUST, DATED FEBRUARY 5, 1997 FOR QUASI-MUNICIPAL AND DOMESTIC PURPOSES. THAT THE POINT OF DIVERSION, THE APPROXIMATE LOCATION AND THE SIZE OF THE DIVERTING CHANNEL, ALL RESERVOIRS OR BASINS, THE LOCATION AND NAMES OF ALL OTHER WORKS, AND THE BOUNDARY OF ALL AREAS PROPOSED TO BE SERVED, ARE FULLY AND CORRECTLY DESIGNATED THEREON.

Eugene B. Longfield
STATE WATER RIGHT SURVEYOR NO. 265
9-13-99

SUBSCIBED AND SWORN TO BEFORE ME THIS 13th DAY OF September, 1999. NOTARY PUBLIC IN AND FOR WASHOE COUNTY, STATE OF NEVADA.

Bonnie Kordonowy
NOTARY PUBLIC

BONNIE KORDONOWY
NOTARY PUBLIC - NEVADA
Recorded In LYON
Appt. Exp. July 16

65488

STATE ENGINEERS USE

FILED
SEP 13 1999
STATE ENGINEER'S OFFICE

MAP
TO ACCOMPANY APPLICATION TO CHANGE THE POINT OF DIVERSION AND PROOF OF BENEFICIAL USE FOR QUASI-MUNICIPAL AND DOMESTIC USE BY GENO O. AND VELDA ROSASCHI, TRUSTEES, FROM AN UNDERGROUND SOURCE

65488