STATE OF NEVADA
COUNTY OF WASHOE } SS

WITHIN SECTION 7, T.22N., R.22E., M.D.M., THE SE 1/4 OF SECTION 11; THE E1/2 & SW1/4 OF SECTION 12; THE N 1/2 OF SECTION 13; AND THE NE 1/4 OF SECTION 14; T.22N., R.21E., M.D.M.

I, George G. Lindesmith, being first duly sworn, depose and say that this map consisting of one sheet, has been correctly drawn to the designated scale from notes of a survey conducted under my supervision, on August 27, 1999, it is based on the record information listed, and that it correctly represents the proposed location and extent of works to divert water from an underground source within Washoe County, Nevada, by Boeing North American, Inc. Rocketdyne Propulsion and Power, for Environmental purposes.

PROFESSIONAL LAND SURVEYOR, STATE OF NEVADA, GEORGE G. LINDESMITH, No. 6306

George G. Lindesmith
State Water-Right Surveyor No. 704

9-30-99

Subscribed and sworn to before me on this 30TH day of SEPTEMBER, 1999.

David C. Crook
Notary Public

DAVID C. CROOK
Notary Public - State of Nevada
Appointment Recorded in Washoe County
No: 96-5200-2 - EXPIRES NOV. 1, 2000

APPLICATION NO. 65571E
WELL TIES TO THE S1/4 CORNER OF SECTION 12

WELL	BEARING	DISTANCE
DEX-1	S12°42'25"W	485.87'
DEX-4	S24°12'58"W	275.19'
• DEX-5	S70°23'10"W	1230.26'
DEX-14	S08°53'07"W	360.11'
DEX-15	S10°05'21"W	314.16'

• EXISTING WELLS CURRENTLY INACTIVE.

APPLICATION NO. 65570E
WELL TIES TO THE S1/4 CORNER OF SECTION 12

WELL	BEARING	DISTANCE
DEX-2	N77°44'07"E	1883.10'
DEX-9	N85°07'47"E	1884.93'
DEX-10	N87°54'34"E	1410.72'
DEX-11	N82°37'28"E	1932.11'
• DEX-12	N80°54'55"E	1956.26'
DEX-13	N75°45'46"E	1866.45'

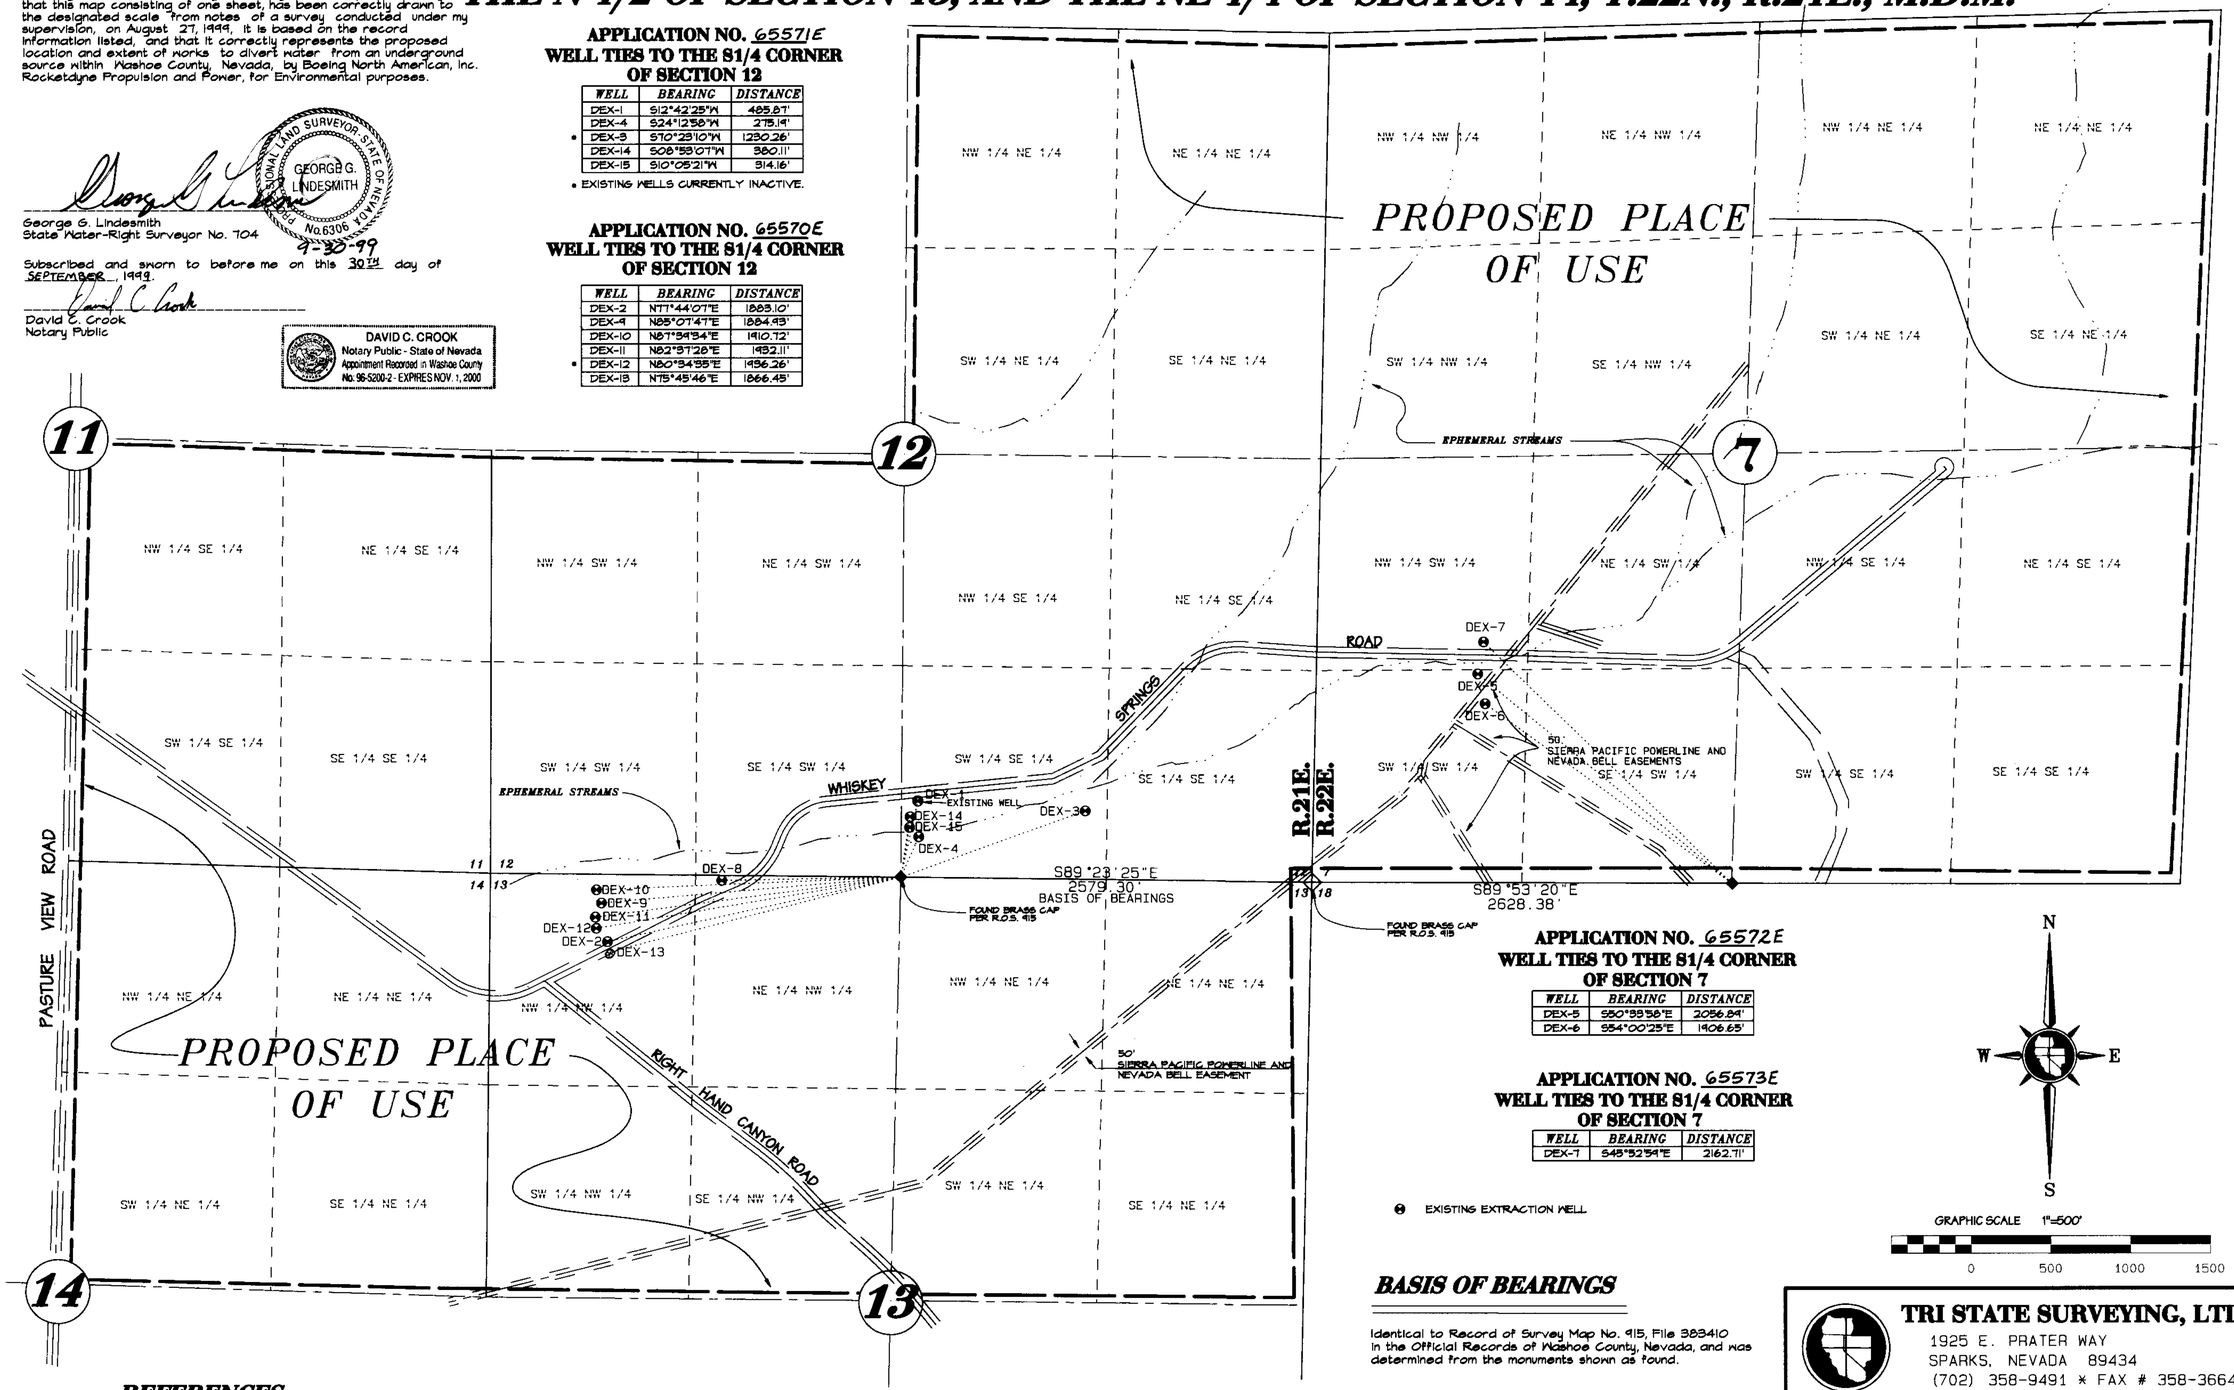

APPLICATION NO. 65572E
WELL TIES TO THE S1/4 CORNER OF SECTION 7

WELL	BEARING	DISTANCE
DEX-5	S80°38'58"E	2056.24'
DEX-6	S54°00'25"E	1406.65'

APPLICATION NO. 65573E
WELL TIES TO THE S1/4 CORNER OF SECTION 7

WELL	BEARING	DISTANCE
DEX-7	S45°52'54"E	2162.71'

EXISTING EXTRACTION WELL

N
W E
S

GRAPHIC SCALE 1"=500'
0 500 1000 1500

BASIS OF BEARINGS

Identical to Record of Survey Map No. 915, File 383410 in the Official Records of Washoe County, Nevada, and was determined from the monuments shown as found.

TRI STATE SURVEYING, LTD
1925 E. PRATER WAY
SPARKS, NEVADA 89434
(702) 358-9491 * FAX # 358-3664
JOB # 90123.03A

REFERENCES

1. Record of Survey Map No. 915, File No. 383410 in the Official Records of Washoe County, Nevada.
2. Record of Survey Map No. 1021, File No. 484203 in the Official Records of Washoe County, Nevada.
3. Record of Survey Map No. 1205, File No. 546996 in the Official Records of Washoe County, Nevada.
4. Record of Survey Map No. 916, File No. 383411 in the Official Records of Washoe County, Nevada.

APPLICATION NO. _____
WELL TIES TO THE S1/4 CORNER OF SECTION 12

WELL	BEARING	DISTANCE
• DEX-8	N88°58'42"E	1123.30'

• EXISTING WELLS CURRENTLY INACTIVE.

STATE ENGINEER'S USE

9-30-99 Well Symbol for DEX-13 accidentally left off map.

FILED
SEP 30 1999
STATE ENGINEER'S OFFICE

MAP TO ACCOMPANY APPLICATIONS TO APPROPRIATE WATER FOR ENVIROMENTAL PURPOSES BY

BOEING NORTH AMERICAN, INC.
ROCKETDYNE PROPULSION & POWER

FROM UNDERGROUND SOURCES
WITHIN SECTION 7, T.22N., R.22E., M.D.M.,
AND
PORTIONS OF SECTIONS 11, 12, 13 & 14, T.22N., R.21E., M.D.M.
WITHIN
WASHOE COUNTY, NEVADA

65573E 65572E 65571E 65570E