SHEET No. _____ of _____ SHEETS

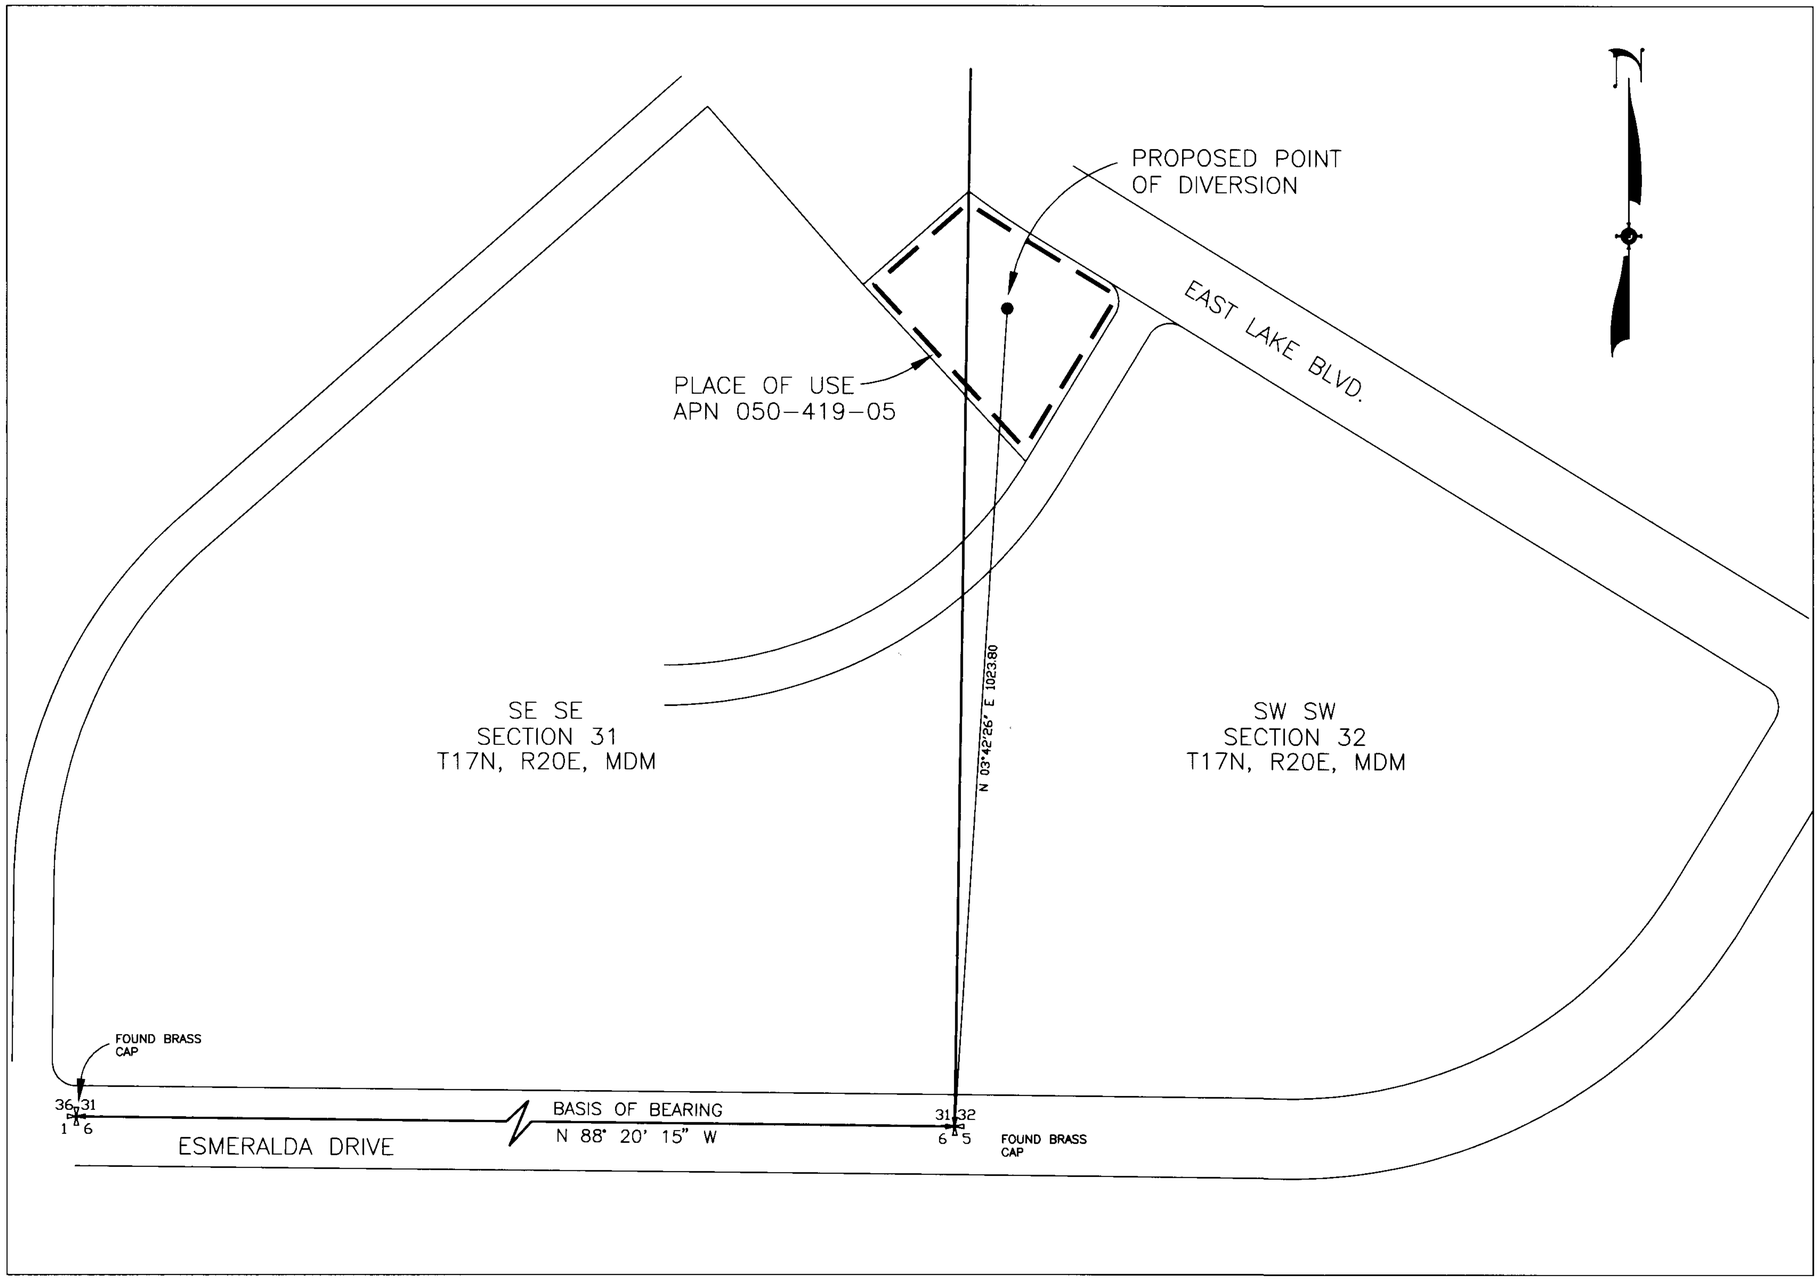

PROPOSED POINT OF DIVERSION
AND
PLACE OF USE
SE SE SECTION 31 AND SW SW SECTION 32
T17N, R20E, MDM

STATE OF NEVADA
SS
COUNTY OF WASHOE

I, MICHAEL D. BUSCHELMAN, BEING FIRST DULY SWORN, DEPOSE AND SAY THAT THIS MAP, CONSISTING OF ONE SHEET, HAS BEEN CORRECTLY DRAWN TO THE DESIGNATED SCALE FROM A SURVEY CONDUCTED UNDER MY SUPERVISION OR DIRECTION ON OR BEFORE OCTOBER 22, 1999; THAT THIS MAP TRULY AND CORRECTLY REPRESENTS THE PROPOSED POINT OF DIVERSION, PLACE AND MANNER OF USE FROM AN UNDERGROUND SOURCE LOCATED IN WASHOE COUNTY BY WILLIAM C. WALLACE, III AND ANNAMARIE K. WALLACE FOR COMMERCIAL AND DOMESTIC PURPOSES.

MICHAEL D. BUSCHELMAN STATE WATER RIGHT SURVEYOR NO. 792

SUBSCRIBED AND SWORN TO BEFORE ME THIS 22nd DAY OF October, 1999

LYNN E. WALTERS
Notary Public - State of Nevada
Appointment Recorded in County of Washoe
My Appointment Expires Jan. 24, 2000

NOTARY PUBLIC IN AND FOR WASHOE COUNTY, NEVADA

BASIS OF BEARINGS:

SOUTH LINE OF SECTION 31 T17N, R20E, MDM BEARS N 89 20' 15" W PER NEW WASHOE CITY SUBDIVISION NO. 4 FILED AUGUST 30, 1963 UNDER DOCUMENT NO. 393156, SUBDIVISION MAP NO. 845, WASHOE COUNTY, NEVADA.

SCALE 1" = 100'

0 100 200 300 400 500

STATE ENGINEER'S USE

12-8-00 KES The parcel labelled 050-419-05 is actually 050-419-09.

65610

FILED
OCT 22 1999
STATE ENGINEER

Michael D. Buschelman Consulting, Inc.
Post Office Box 51371
Sparks, Nevada 89435
(775) 355-9628 Office
(775) 355 9629 Fax

MAP
TO ACCOMPANY APPLICATION TO APPROPRIATE
THE PUBLIC WATERS OF THE
STATE OF NEVADA
BY
WILLIAM C. WALLACE, III & ANNAMARIE K. WALLACE
FOR COMMERCIAL AND DOMESTIC PURPOSES
FROM AN UNDERGROUND SOURCE

WASHOE COUNTY STATE OF NEVADA

65610