MAP TO ACCOMPANY APPLICATION FOR PERMIT TO APPROPRIATE THE PUBLIC WATERS OF THE STATE OF NEVADA, FOR COMMERICAL PURPOSES

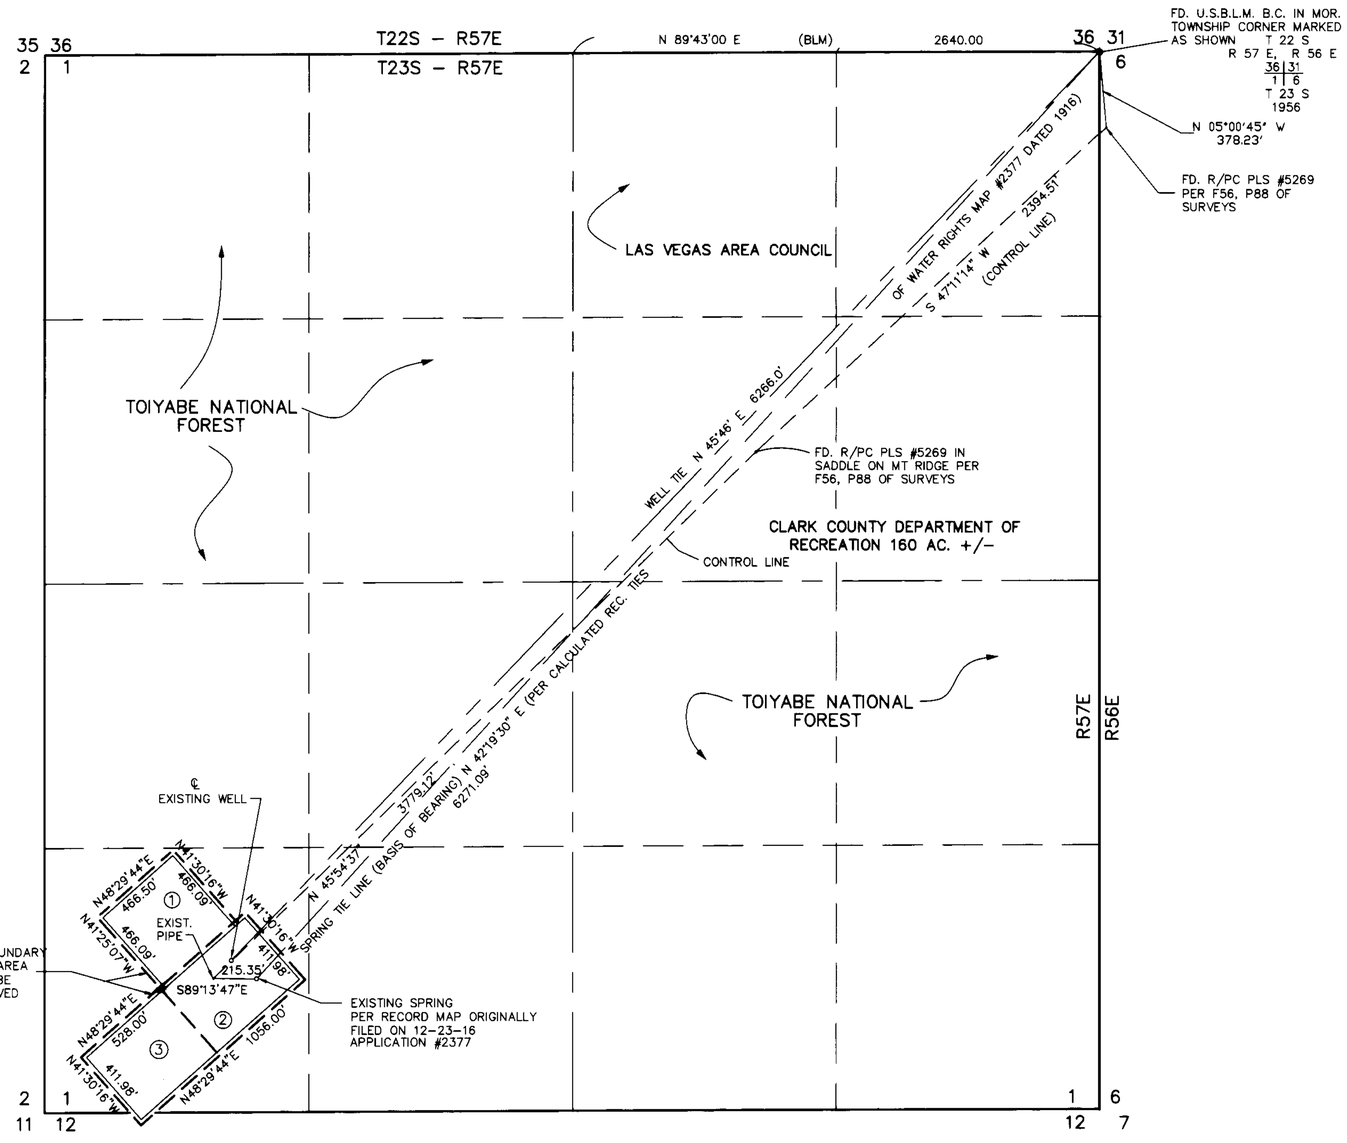

1. NORTHEASTERN, MINERAL SURVEY #4246B
2. POTOSI MINERAL SURVEY #4246B
3. NORTH END MINERAL SURVEY #4246B

BASIS OF BEARINGS

N 42°19'30" E BEING THE RECORD TIE TO THE NORTHEAST (NE) CORNER OF SECTION 1, TOWNSHIP 23 SOUTH, RANGE 57 EAST, M.D.M.
FROM THE EXISTING SPRINGS SHOWN ON WATER RIGHTS MAP DATED 12-23-16 FOR THE ZINC CO. APPLICATION #2377. EXISTING SPRINGS WHERE BEST AVAILABLE EVIDENCE FOR THE RE-ESTABLISHMENT OF ORIGINAL BEARINGS USED IN ORIGINAL SURVEY.

I, ROBERT FULSTONE, BEING FIRST DULY SWORN DEPOSE AND SAY THAT THIS MAP CONSISTING OF ONE SHEET HAS BEEN CORRECTLY DRAWN TO THE DESIGNATED SCALE FROM THE FIELD NOTES OF THE SURVEY MADE UNDER MY SUPERVISION AND DIRECTION ON 10/8/99 AND THAT IS TRUELY AND CORRECTLY REPRESENTS THE PROPOSED LOCATION AND EXTENT OF THE WORKS USED TO DIVERT WATER FROM AN UNDERGROUND SOURCE IN THE LAS VEGAS VALLEY BASIN BY POTOSI LTD. AUGUSTINE C. BUSTOS, GENERAL PARTNER FOR COMMERICAL USE, THAT THE PROPOSED POINT OF DIVERSION, THE APPROXIMATE LOCATION AND SIZE OF THE DIVERTING CHANNEL OR OTHER CONDUIT, THE PLACE AND MANNER OF USE AND THE LOCATION AND USE OF ALL OTHER STREAMS, WHICH ARE CROSSED OR CONNECTED WITH THE SAID WORKS ARE FULLY AND CORRECTLY DESIGNATED THEREON.

ROBERT FULSTONE
STATE WATER RIGHTS SURVEYOR
NEVADA CERTIFICATE NO. 639

11/10/99

ACKNOWLEDGEMENT

STATE OF NEVADA
COUNTY OF CLARK

THIS INSTRUMENT WAS ACKNOWLEDGED BEFORE ME ON 11/10/99
BY ROBERT FULSTONE

LARA CASTLE
Notary Public - Nevada
No. 99-99015-1
My appt. exp. Dec. 14, 2002

LARA CASTLE
NOTARY PUBLIC IN AND FOR SAID COUNTY AND STATE
MY COMMISION EXPIRES ON DECEMBER 14, 2002

STATE ENGINEER'S USE

RAD 12-28-99 Disregard the POU in Sec 12, per letter dated 12-14-99

65611
67178

FILED
DEC 13 1999
STATE ENGINEER'S OFFICE

MAP TO ACCOMPANY APPLICATION FOR PERMIT TO APPROPRIATE THE PUBLIC WATERS OF THE STATE OF NEVADA, FOR COMMERICAL PURPOSES.

FOR: POTOSI LTD, AUGUSTINE C. BUSTOS, GENERAL PARTNER
PURPOSE: COMMERICAL
FROM: AN UNDERGROUND SOURCE IN CLARK COUNTY, NEVADA

DRAWN BY:	L.A. MARTUS
DATE:	10-6-99
DWG #:	J2-23
FILE NAME:	0316WRT.DWG
SCALE:	1" = 400'

FULSTONE ENTERPRISES
940 S. MARTIN LUTHER KING BOULEVARD
LAS VEGAS, NV 89109
PHONE (702) 382-8141 FAX (702) 382-3103
EMAIL: fei@wizard.com

GRAPHIC SCALE
400' 0 200' 400' 800' 1600'
(IN FEET)
1 INCH = 400' FT.

67178 65611