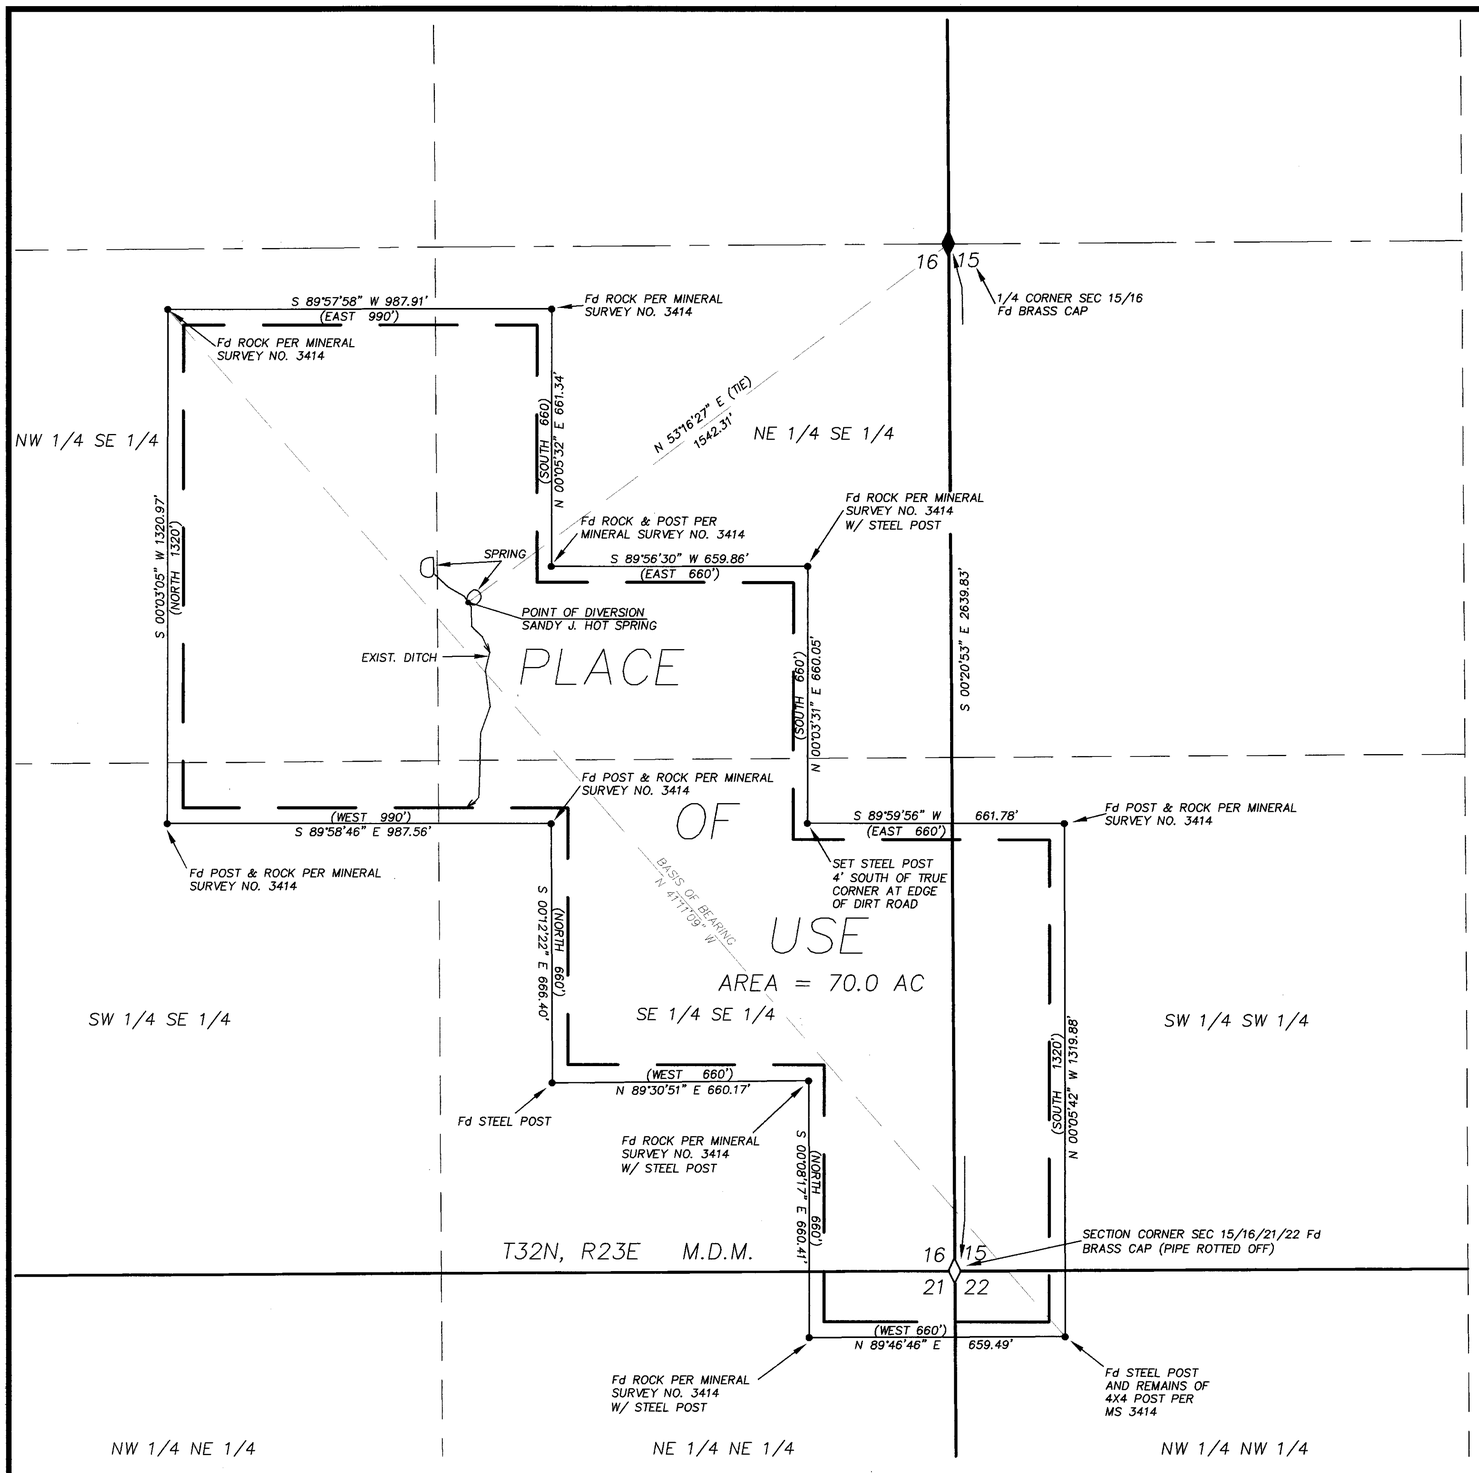

STATE OF NEVADA
COUNTY OF WASHOE

I, MARVIN H. HAMRICK, BEING FIRST DULY SWORN, DEPOSE AND SAY THAT THIS MAP, CONSISTING OF ONE SHEET, HAS BEEN CORRECTLY DRAWN TO THE DESIGNATED SCALE FROM FIELD NOTES OF A SURVEY MADE BY ME, OR UNDER MY SUPERVISION AND DIRECTION, ON THE 9TH DAY OF SEPTEMBER, 1999; AND THAT IT TRULY AND CORRECTLY REPRESENTS THE PROPOSED LOCATION AND EXTENT OF THE WORKS USED TO DIVERT WATER FROM SANDY J. HOT SPRINGS, IN WASHOE COUNTY NEVADA, BY PEREGRINE PROPERTIES, LLC. FOR WILDLIFE PURPOSES. THAT THE PROPOSED POINT OF DIVERSION, THE APPROXIMATE LOCATION AND SIZE OF THE DIVERTING CHANNEL OR OTHER CONDUIT, ALL RESERVOIRS OR BASINS, THE LOCATION AND NAMES OF ALL OTHER WORKS WHICH WILL CROSS OR CONNECT WITH THE PROPOSED WORKS, AND THE BOUNDARY OF ALL LANDS, SHOWING BY 40-ACRE SUBDIVISIONS THE AREAS PROPOSED TO BE SERVED, ARE FULLY AND CORRECTLY DESIGNATED THEREON.

PROFESSIONAL LAND SURVEYOR - STATE OF NEVADA
MARVIN HAMRICK
No.3917

Marvin Hamrick 10-20-99

MARVIN H. HAMRICK (WTR. RTS. SURVEYOR No. 614)

SUBSCRIBED AND SWORN BEFORE ME
THIS 20th DAY OF October, 1999.

Karen Pratt

NOTARY PUBLIC IN AND FOR WASHOE COUNTY, NEVADA.
MY COMMISSION EXPIRES,
May 1, 2002

KAREN PRATT
Notary Public - State of Nevada
Appointment Recorded in Washoe County
No: 99-20994-2 - Expires May 1, 2002

BASIS OF BEARING: MINERAL SURVEY NO. 3414, AS FILED IN U.S. SURVEYOR GENERAL OFFICE ON MAY 23, 1908, RENO NEVADA.

( ) DENOTES RECORD INFORMATION PER MINERAL SURVEY NO. 3414

N

SCALE: 1" = 200'

GRAPHIC SCALE

200 0 100 200 400 800

(IN FEET)
1 inch = 200 ft.

A PORTION OF SECTIONS 15,16,21 & 22
T32, R23E, M.D.M.

Gray & Associates INC.
CIVIL ENGINEERS • PLANNERS • SURVEYORS
130 Vine Street Reno, Nevada 89503 • (702)329-2911

65622 CERTIFICATE NO. 17177 ISSUED 3-6-09

STATE ENGINEER'S USE

65622

FILED
OCT 22 1999
STATE ENGINEER'S OFFICE

MAP TO ACCOMPANY APPLICATION
TO APPROPRIATE WATER
FOR WILDLIFE PURPOSES
BY

PEREGRINE PROPERTIES, L.L.C.

FROM SANDY J. HOT SPRINGS

WASHOE CO. - NEVADA

SHEET 1 OF 1

65622