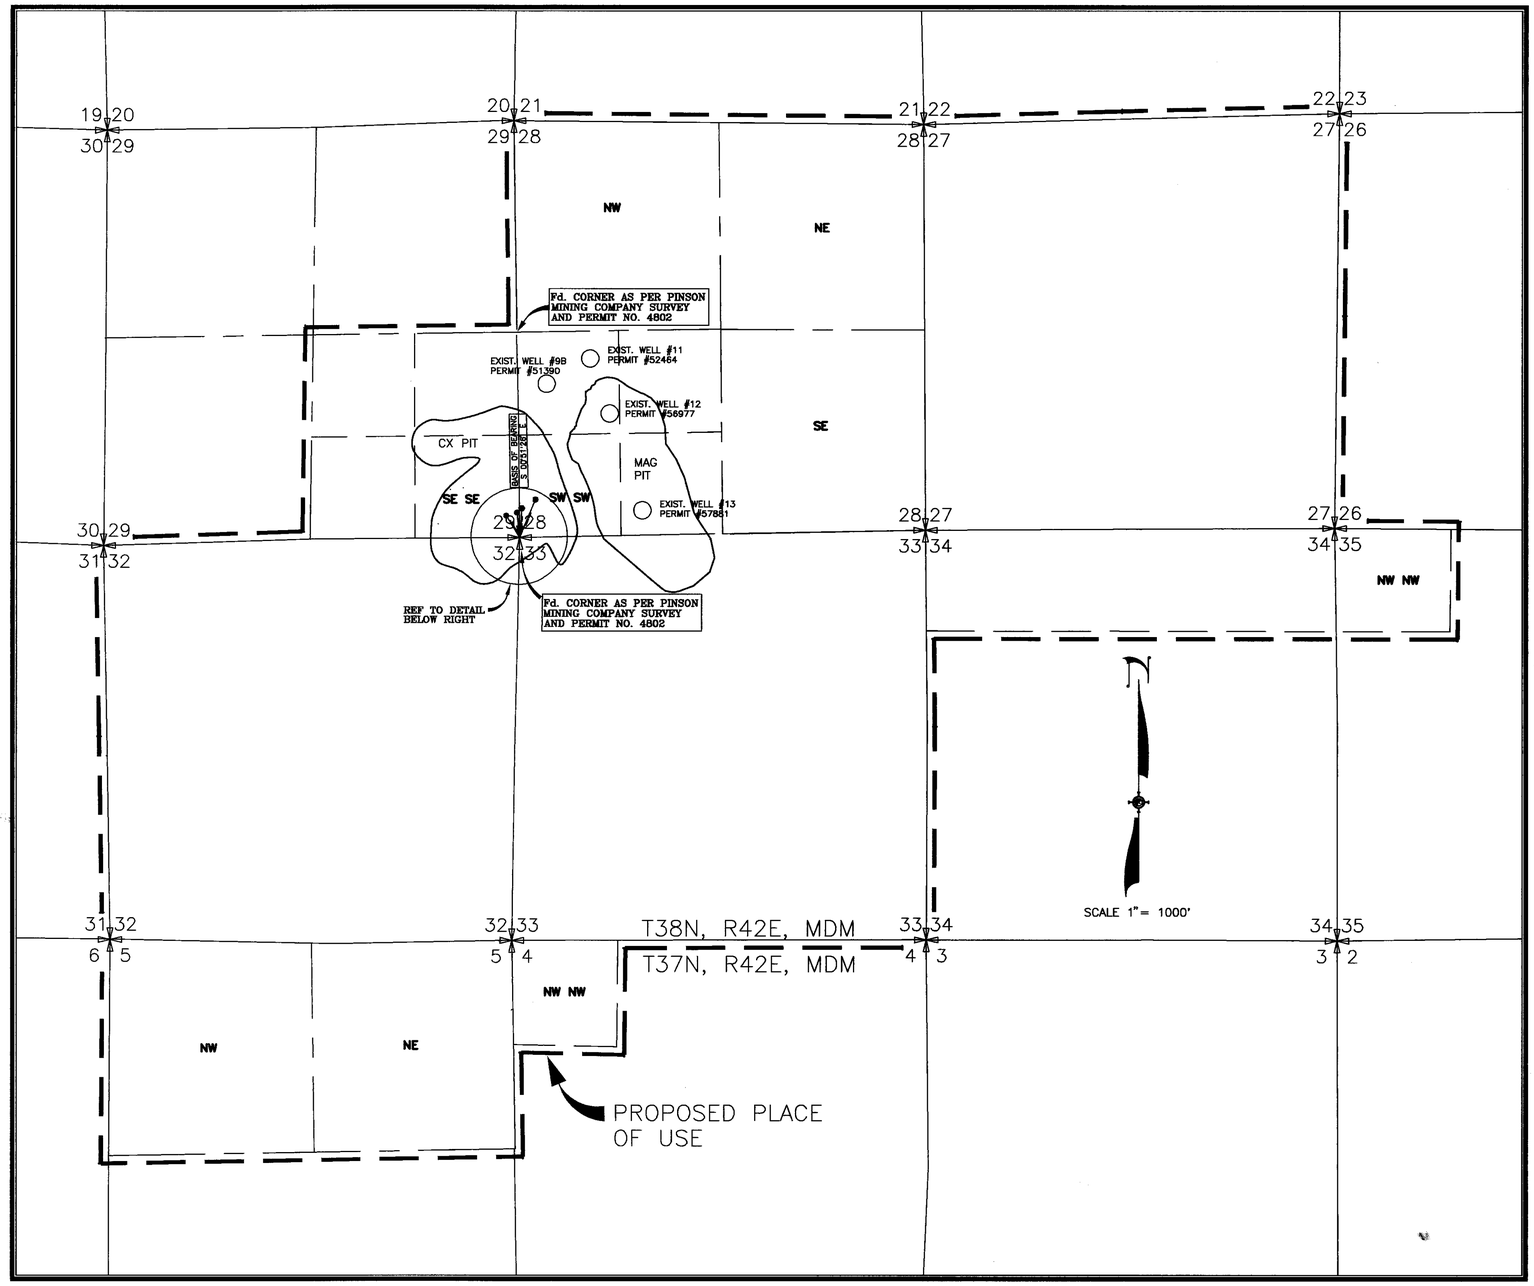

PROPOSED PLACE OF USE
ALL OF SECTIONS 27, 28, 32 AND 33
PORTIONS OF SECTIONS 29, 34 AND 35 T38N, R42E, MDM
AND
PORTIONS OF SECTIONS 5 AND 4 T37N, R42E, MDM

STATE OF NEVADA
SS
COUNTY OF WASHOE

I, MICHAEL D. BUSCHELMAN, BEING FIRST DULY SWORN, DEPOSE AND SAY THAT THIS MAP, CONSISTING OF ONE (1) SHEET HAS BEEN CORRECTLY DRAWN TO THE DESIGNATED SCALE FROM A SURVEY MADE BY ME OR UNDER MY SUPERVISION AND DIRECTION, ON OR BEFORE AUGUST 20, 1999, UTILIZING INFORMATION OBTAINED FROM THE BUREAU OF LAND MANAGEMENT MANAGEMENT AND PINSON MINING COMPANY. THIS MAP IS BEING FILED TO ACCOMPANY THE APPLICATION TO CHANGE THE POINT OF DIVERSION, MANNER OF USE AND PLACE OF USE OF PERMIT 51390–CERTIFICATE 14223, PERMIT 52464–CERTIFICATE 14225, PERMIT 56977 AND PERMIT 57881. THIS MAP TRULY AND CORRECTLY REPRESENTS THE PROPOSED PLACE OF USE AND THE PROPOSED POINTS OF DIVERSION FROM UNDERGROUND SOURCES WITHIN HUMBOLDT COUNTY, NEVADA, FOR MINING, MILLING, DOMESTIC AND DEWATERING, BY PINSON MINING COMPANY.

Michael D. Buschelman
MICHAEL D. BUSCHELMAN, STATE WATER RIGHTS SURVEYOR NO. 792

PROFESSIONAL LAND SURVEYOR MICHAEL D. BUSCHELMAN No. 7463 STATE OF NEVADA

10-19-99

SUBSCRIBED AND SWORN TO BEFORE ME THIS 19TH DAY OF October, 1999.

Suzan L. Allsopp
NOTARY PUBLIC IN AND FOR WASHOE COUNTY, NEVADA

MY COMMISSION EXPIRES Jan. 22, 2001

SUZAN L. ALLSOPP
Notary Public - State of Nevada
Appointment Recorded in County of Washoe
My Appointment Expires Jan. 22, 2001
97-0014-2

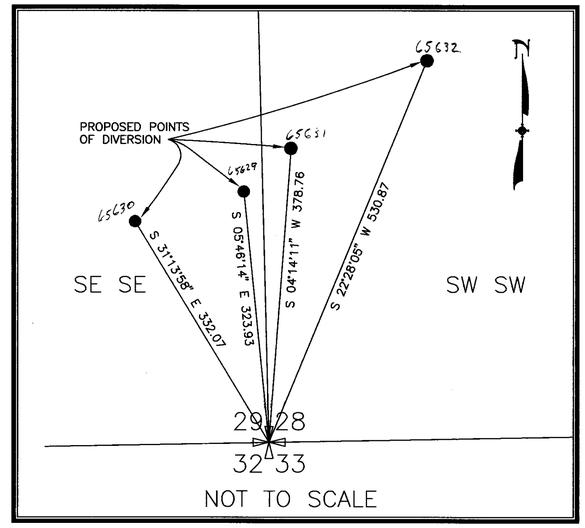

DETAIL

SCALE 1" = 1000'
0 1000 2000 3000 4000 5000

BASIS OF BEARINGS:

EAST LINE OF THE SE QUARTER OF SECTION 29, TAKEN AS S 00° 51' 26" E, PER PINSON MINING COMPANY SURVEY COORDINATES. SAID COORDINATES ARE BASED ON B.L.M. DEPENDENT RESURVEY PLAT FOR T38N, R42E, MDM, FILED IN THE NEVADA LAND OFFICE, ON MAY 31, 1966, WHICH IS BASED ON TRUE NORTH.

9:00 AM • 19-OCT-1999

N:\DWGS\WATER\J22177\monwell2.DWG

SUMMIT ENGINEERING CORPORATION
CONSULTING ENGINEERS AND SURVEYORS
5405 MAE ANNE AVE. RENO, NEVADA 89523
(702) 747-8550

65629
65630
65631
65632

FILED
NOV 8 1999
STATE ENGINEER'S OFFICE

MAP TO ACCOMPANY APPLICATION TO CHANGE THE POINT OF DIVERSION MANNER AND PLACE OF USE OF PERMIT 51390–CERTIFICATE 14223, PERMIT 52464–CERTIFICATE 14225, PERMIT 56977 AND PERMIT 57881 FOR MINING, MILLING, DOMESTIC & DEWATERING BY PINSON MINING COMPANY FROM UNDERGROUND SOURCES IN WINNEMUCCA HUMBOLDT COUNTY NEVADA

77374T 77373T 77372T 65632 65631 65630 65629