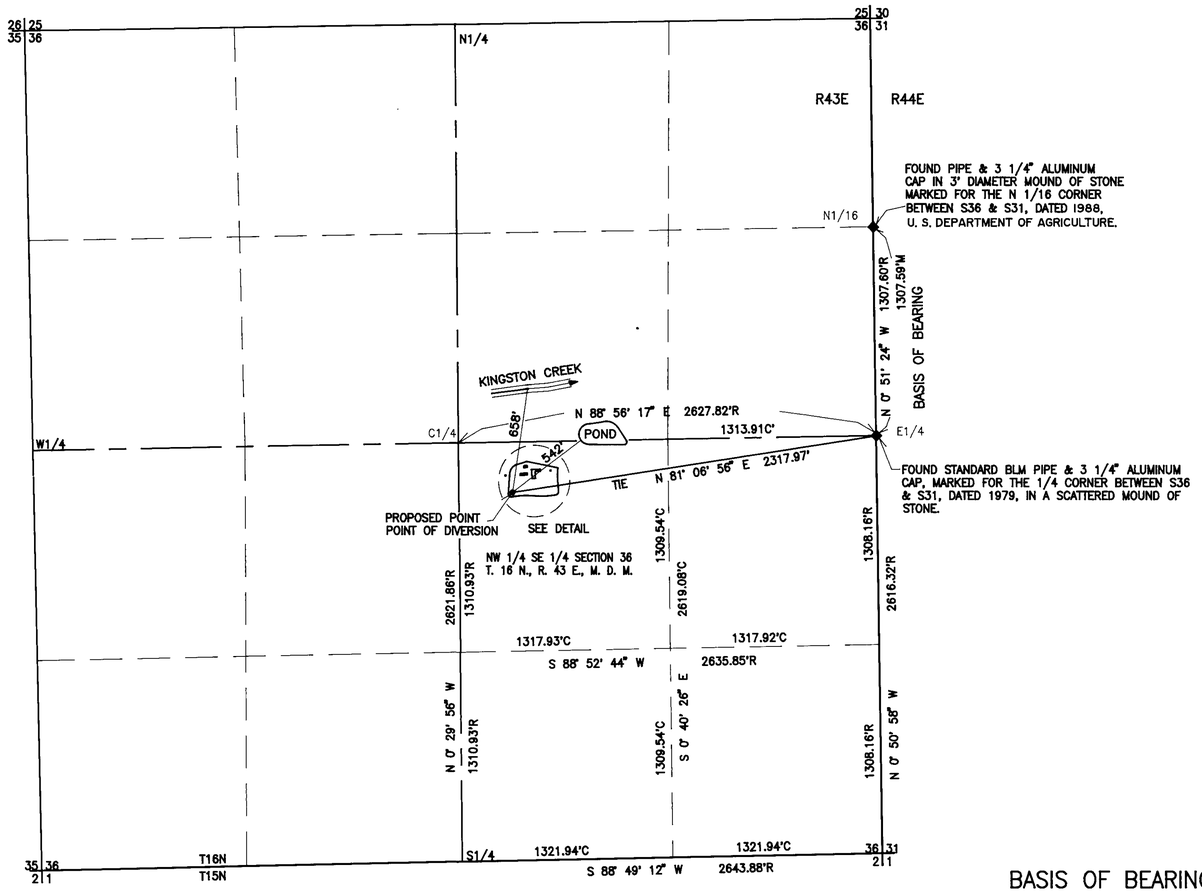

SCALE: 1"= 500'

BASIS OF BEARING

N 0° 51' 24" W BETWEEN FOUND POINTS ALONG THE EAST LINE OF THE SOUTHEAST 1/4 OF NORTHEAST 1/4 OF SECTION 36, T, 16 N., R. 43 E., M. D. M., PER RECORD OF SURVEY MAP FILE No. 170679 LANDER COUNTY, OFFICIAL RECORDS, BATTLE MOUNTAIN, NEVADA.

LEGEND

◆ FOUND 1/4 OR 1/16 SECTION CORNER, AS DESCRIBED.

◐ FOUND LOT CORNER PER SUBDIVISION MAP, KINGSTON TOWN UNIT No. 6, BOOK 114, PAGE 471, LANDER COUNTY OFFICIAL RECORDS, BATTLE MOUNTAIN, NEVADA.

R RECORD BEARING & DISTANCE PER MAP FILE No. 170679, LANDER COUNTY OFFICIAL RECORDS, BATTLE MOUNTAIN, NEVADA.

C COMPUTED BEARING & DISTANCE FROM INFORMATION PER MAP FILE No. 170679.

M MEASUREMENT, THIS SURVEY.

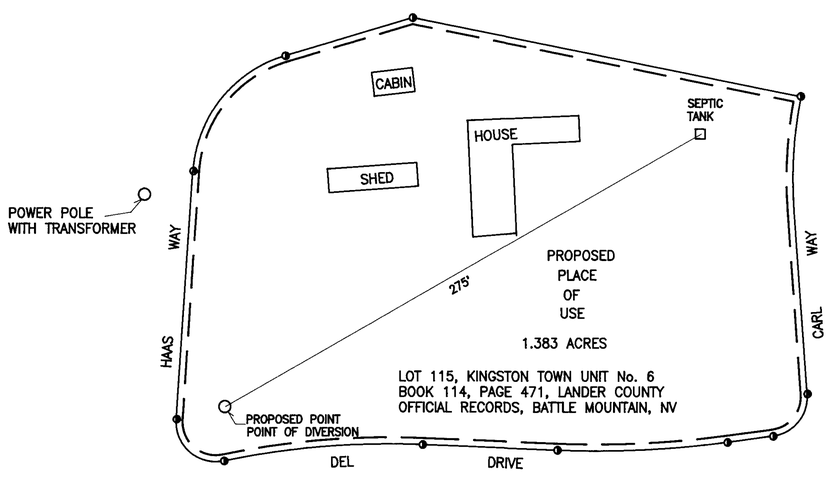

DETAIL (WITHIN NW 1/4 SE 1/4 SECTION 36 T. 16 N., R. 43 E., M. D. M.)

SCALE: 1"=40'

MAP
TO ACCOMPANY APPLICATION TO APPROPRIATE WATER FOR COMMERCIAL USE. UNDER APPLICATION No. 65642.

STATE OF NEVADA
COUNTY OF LYON } S.S.

I, CHARLES F. CASSANO, FIRST BEING DULY SWORN, DEPOSE AND SAY THAT THIS MAP, CONSISTING OF ONE SHEET, HAS BEEN CORRECTLY DRAWN TO THE DESIGNATED SCALE FROM FIELD NOTES OF A SURVEY MADE BY ME, OR UNDER MY SUPERVISION AND DIRECTION ON NOVEMBER 10, 1999; THAT IT TRULY AND CORRECTLY REPRESENTS THE PROPOSED LOCATION AND EXTENT OF THE WORKS USED TO DIVERT WATER FROM AN UNDERGROUND SOURCE IN LANDER COUNTY, NEVADA, BY JOHN B. WILLIAMS AND KATHLEEN K. HAMMOND, FOR COMMERCIAL USE; THAT THE PROPOSED POINT OF DIVERSION, THE APPROXIMATE LOCATION AND SIZE OF THE DIVERTING CHANNEL OR OTHER CONDUIT, THE PLACE AND MANNER OF USE, AND LOCATION AND NAMES OF ALL OTHER WORKS OR STREAMS WHICH ARE CROSSED BY, OR CONNECTED WITH THE SAID WORKS, ARE FULLY AND CORRECTLY DESIGNATED THEREON.

Charles F. Cassano
CHARLES F. CASSANO PLS 9607 SWRS 967

12/7/99

SUBSCRIBED AND SWORN TO BEFORE ME BY: Charles F. Cassano
THIS 7TH DAY OF December, 1999
Rena R. Shipley
NOTARY PUBLIC IN AND FOR LYON COUNTY, NEVADA.
MY COMMISSION EXPIRES February 21, 2001

RENA R. SHIPLEY
Notary Public - State of Nevada
Appointment Recorded in Lyon County
No: 97-0365-12 - Expires February 21, 2001

CHARLES F. CASSANO PLS, SWRS 967

CHARLES F. CASSANO
P.O.BOX 864
YERINGTON, NEVADA 89447

DRAWN BY: C. CASSANO
DATE: DECEMBER 1, 1999
JOB No: 0305

500 0 500
SCALE: 1"=500'

65642 CERTIFICATE NO. 18596 ISSUED 2-24-12

STATE ENGINEER'S USE

JS 12-10-1999 APPLICANT'S TITLE BLOCK SHOULD SHOW UNDER COUNTY - NOT NYE.

FILED
DEC 8 1999
STATE ENGINEER'S OFFICE

MAP TO ACCOMPANY
APPLICATION TO APPROPRIATE WATER
UNDER APPLICATION No. 65642

FOR: COMMERCIAL USE

BY: JOHN B. WILLIAMS & KATHLEEN K. HAMMOND

FROM: AN UNDERGROUND SOURCE

IN: NYE COUNTY, NEVADA

65642