PORTIONS OF SECTIONS 21, 22 & 27, T.19N., R.20E., M.D.M.
WASHOE COUNTY, NEVADA

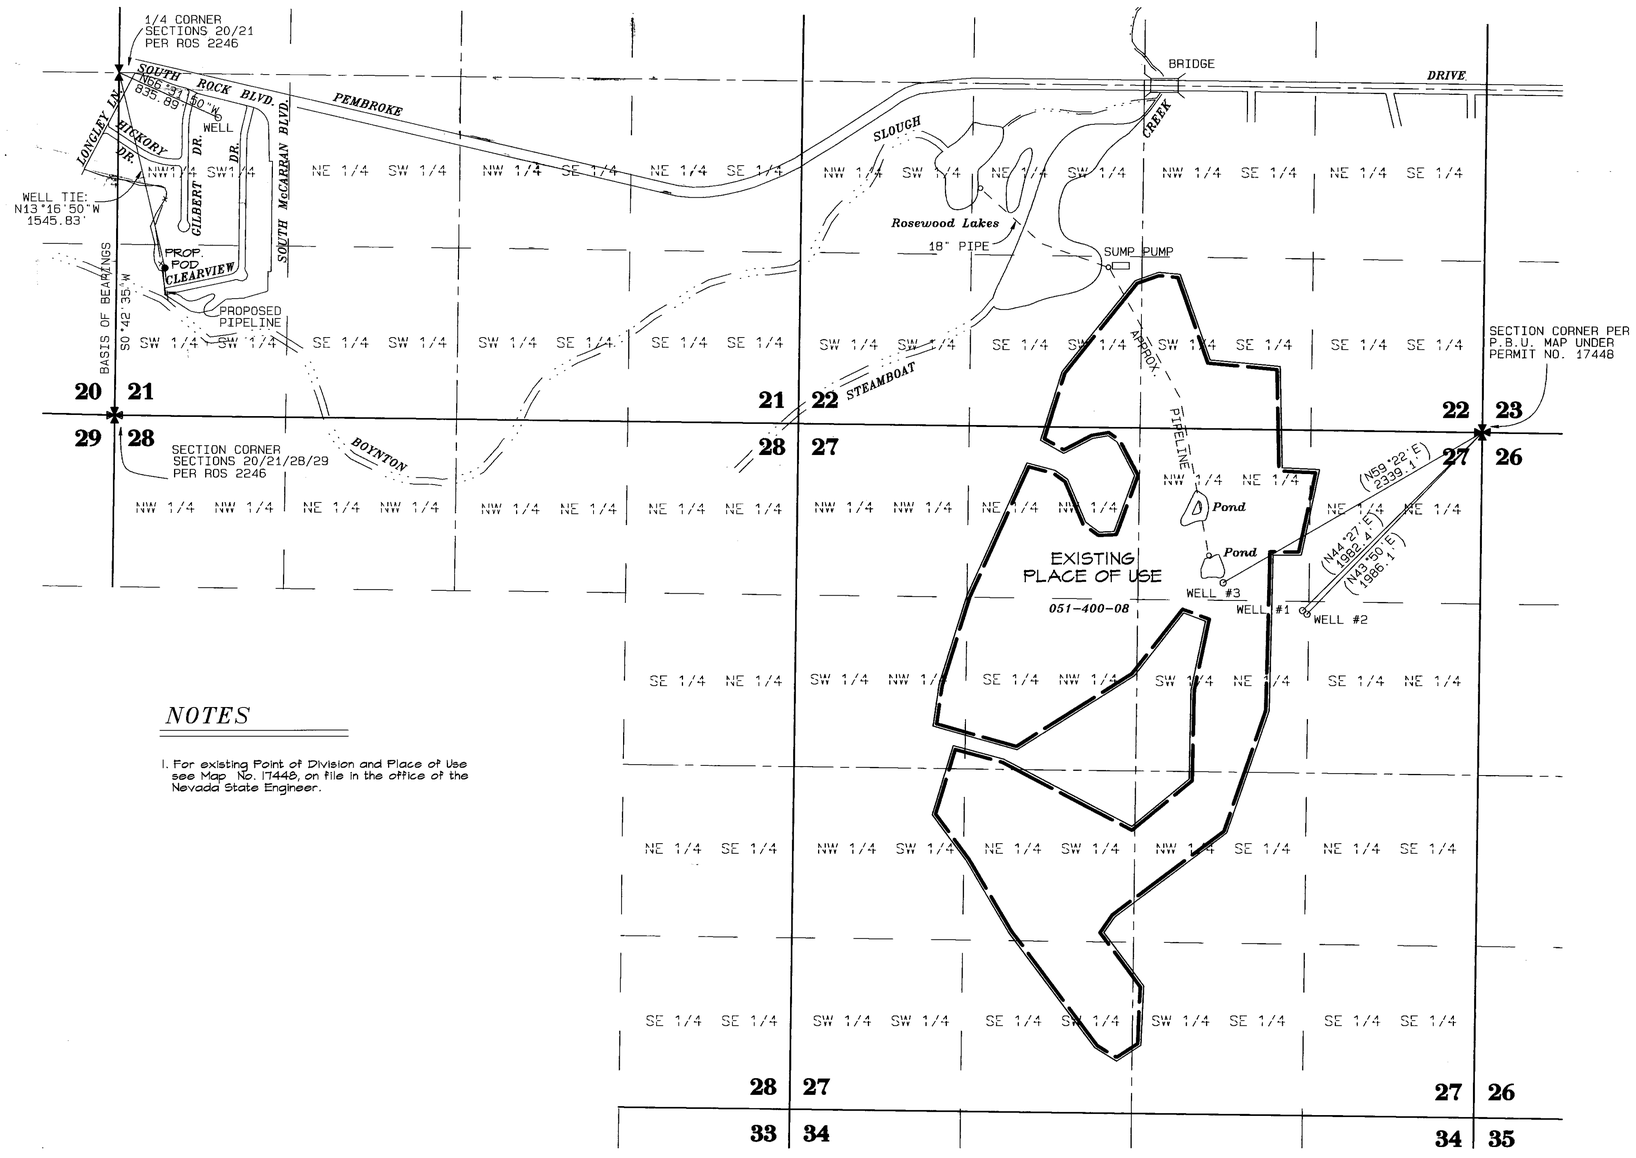

NOTES

1. For existing Point of Division and Place of Use see Map No. 17448, on file in the office of the Nevada State Engineer.

LEGEND

051-400-08	WASHOE COUNTY ASSESSOR PARCEL No.
	WASHOE COUNTY ASSESSOR PARCEL LINE.
	1/16TH SECTION LINE
	CENTERLINE OF SECTION
	SECTION LINE
	PROPOSED PLACE OF USE
	EXISTING WATERWAY, AS NOTED
	FENCE
	QUARTER SECTION CORNER
	SECTION CORNER
WELL #3	EXISTING POINT OF DIVERSION
PROP.POD	PROPOSED POINT OF DIVERSION
(N43°50'E 1986.1')	WELL TIE PER P.B.U. MAP NO. 17448

STATE OF NEVADA
COUNTY OF WASHOE } SS

I, Michael D. Buschelman, being first duly sworn, depose and say that this map, consisting of one sheet, has been correctly drawn to the designated scale from field notes of a survey made by me, or under my supervision and direction, on 12-20-99; that it truly and correctly represents the existing point of diversion and place of use under Permit No. 17448 and the proposed point of diversion of water from an underground source in Washoe County, Nevada by HIDDEN VALLEY COUNTRY CLUB for recreation and domestic purposes.

Michael D. Buschelman
Michael D. Buschelman
State Water-Right Surveyor No. 742

PROFESSIONAL LAND SURVEYOR, STATE OF NEVADA
MICHAEL D. BUSCHELMAN
No. 7463

1-3-00

Subscribed and sworn to before me on this 3RD day of JANUARY, ~~1999~~ 2000

David C. Crook
David C. Crook
Notary Public

DAVID C. CROOK
Notary Public - State of Nevada
Appointment Recorded in Washoe County
No: 96-5200-2 - EXPIRES NOV. 1, 2000

REFERENCES

1. Map and Application for Permit No. 17448.
2. Map and Application for Permit No. 57859T / 57585T.
3. Record of Survey Map No. 2246 in the Official Records of Washoe County, Nevada.
4. Washoe County Assessors Information.

N
W M D B E
S

GRAPHIC SCALE 1"=600'
0 600 1200 1800

BASIS OF BEARINGS

Record of Survey Map No. 2246, File No. 1451228 in the Official Records of Washoe County, Nevada.

Michael D. Buschelman Consulting, Inc.
Post Office Box 51371
Sparks, Nevada 89435
(775) 355-9628 Office 355-9629 FAX

STATE ENGINEER'S USE

65721

FILED
JAN 11 2000
STATE ENGINEER'S OFFICE

MAP TO ACCOMPANY APPLICATION TO CHANGE
THE POINT OF DIVERSION
UNDER A PORTION OF PERMIT NO. 17448, CERTIFICATE NO. 5869
FOR RECREATION AND DOMESTIC PURPOSES
BY

HIDDEN VALLEY COUNTRY CLUB

FROM
AN UNDERGROUND SOURCE
WITHIN WASHOE COUNTY, NEVADA
IN A PORTION OF SECTION 21, T.19N., R.20E., M.D.M.

78528 76867 73582 73534T 65721