86334
85158 T
85054 T
85053 T
83747 T
83746 T
82979 T
82978 T
81991 T
81990 T
81989 T
79791 T
79750 T
79749 T
79748 T
79747 T
79746 T
78566 T
78565 T
78144 T
78143 T
78142 T
78141 T
76614 T
76615 T
76532 T
76533 T
76534 T
75392 T
75391 T
75390 T
75389 T
75357
74220 T
74219 T
74218 T
74217 T
74216 T
72400 T
72399 T
72398 T
72397 T
72396 T
71324 T
71323 T
70091 T

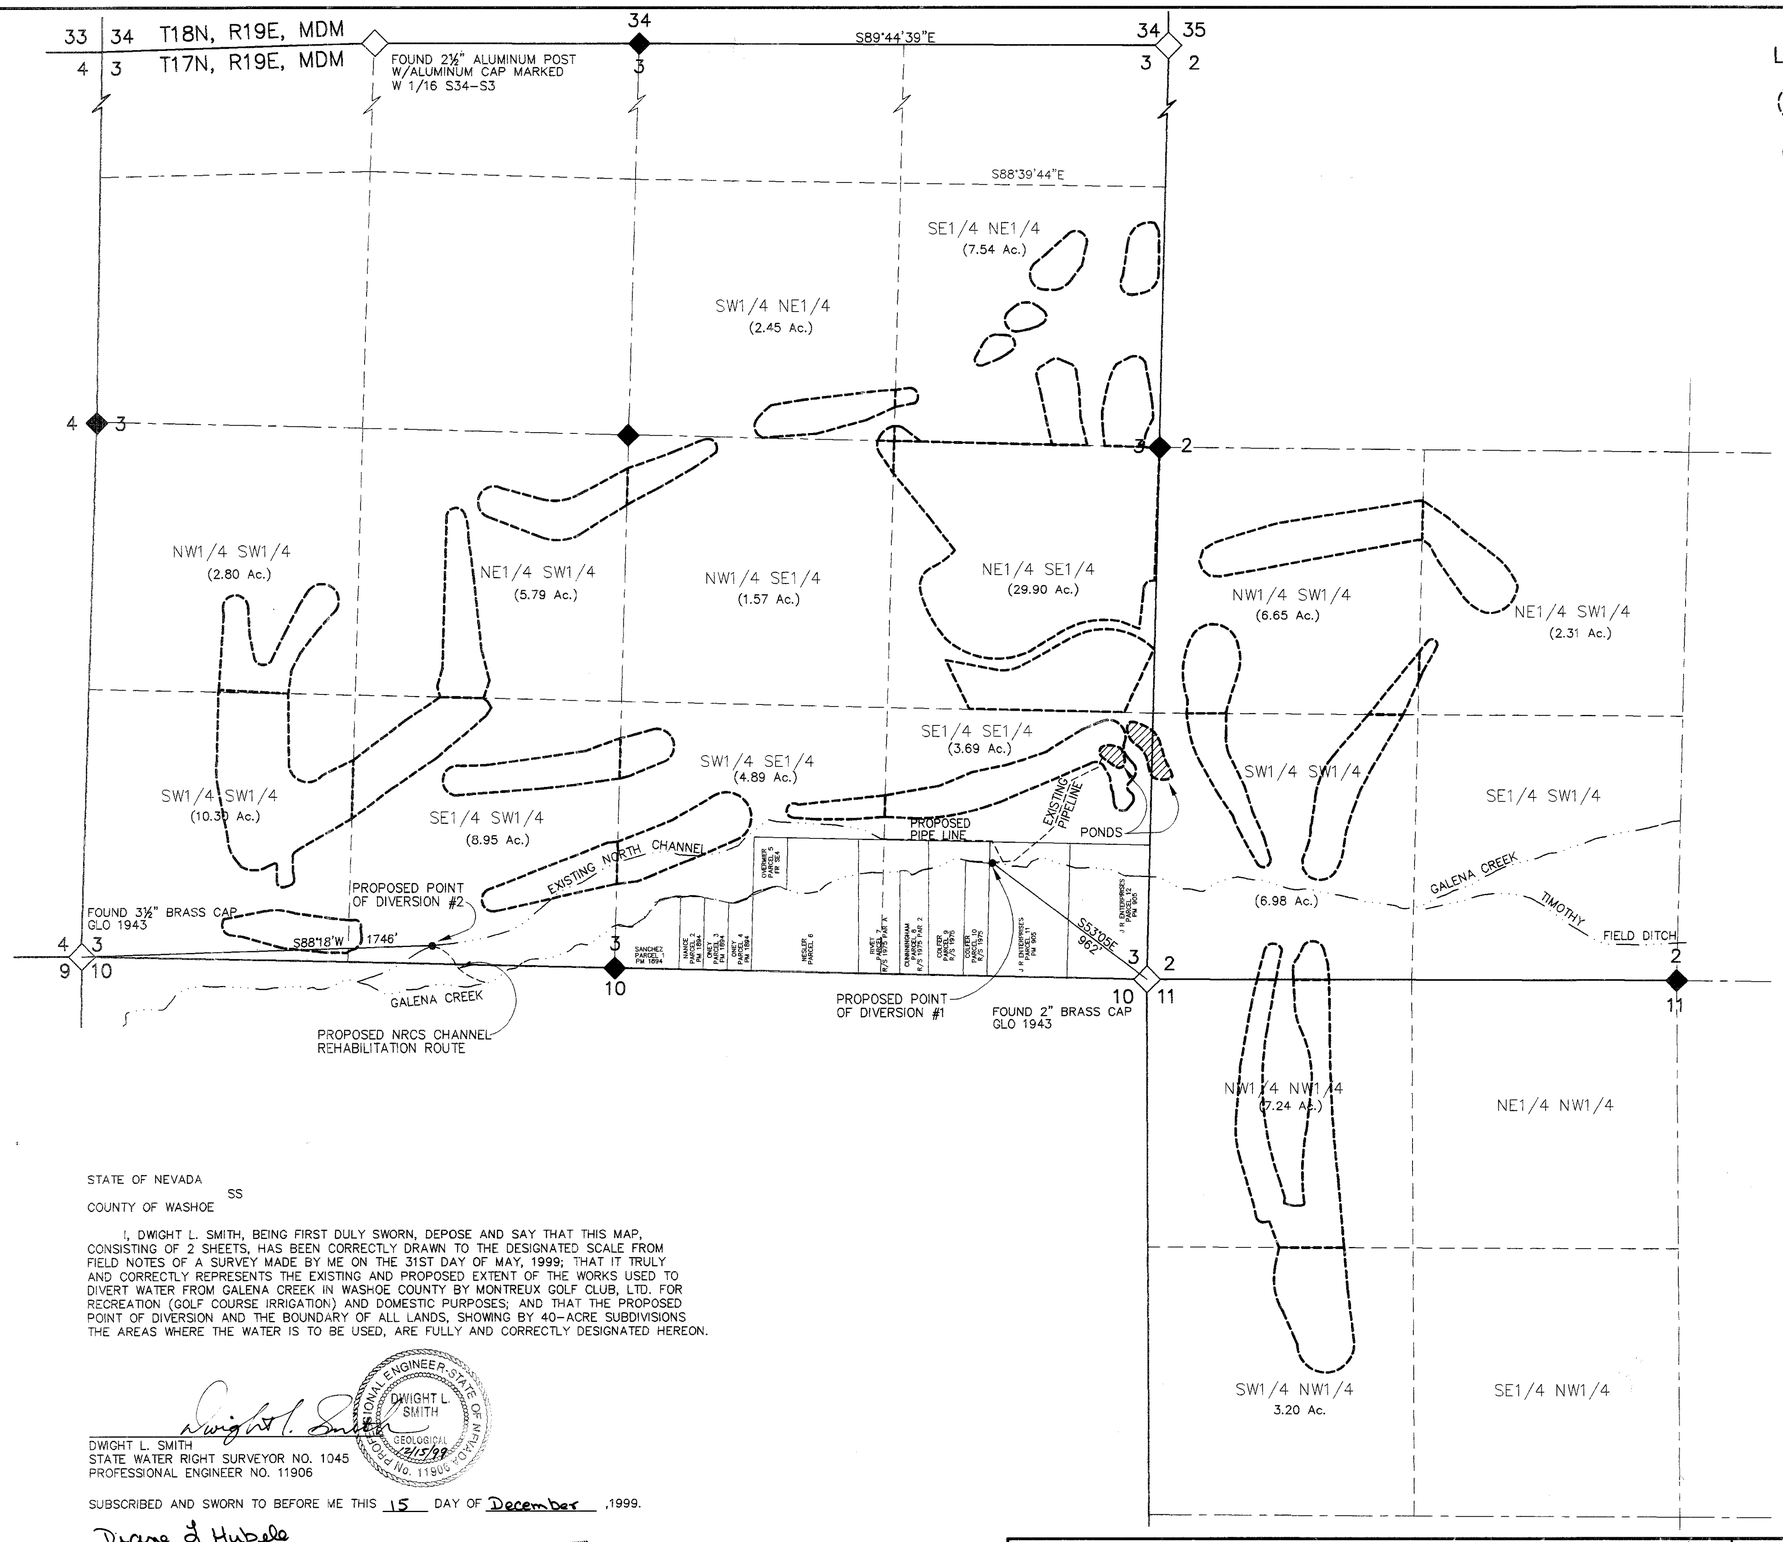

LEGEND

PROPOSED PLACE OF USE

(5.39 Ac.) AREA PER THIS APPLICATION

● PROPOSED POINT OF DIVERSION

BASIS OF BEARINGS

PROPOSED POINT OF DIVERSION #1:
THE NORTH LINE AS SHOWN ON LAND MAP NO. 64, "MAP OF DIVISION INTO LARGE PARCELS FOR HARRY P. & VIOLET CALLAHAN" DOCUMENT NO. 923996, OFFICIAL RECORDS OF WASHOE COUNTY I.E S89°44'39"E

PROPOSED POINT OF DIVERSION #2:
TRUE NORTH BASED ON G.P.S. SURVEY THE PRECISION OF G.P.S. SURVEY IS ONE METER ±

GRAPHIC SCALE

400 0 200 400 800

(IN FEET)
1 inch = 400 ft.

STATE OF NEVADA
SS
COUNTY OF WASHOE

I, DWIGHT L. SMITH, BEING FIRST DULY SWORN, DEPOSE AND SAY THAT THIS MAP, CONSISTING OF 2 SHEETS, HAS BEEN CORRECTLY DRAWN TO THE DESIGNATED SCALE FROM FIELD NOTES OF A SURVEY MADE BY ME ON THE 31ST DAY OF MAY, 1999; THAT IT TRULY AND CORRECTLY REPRESENTS THE EXISTING AND PROPOSED EXTENT OF THE WORKS USED TO DIVERT WATER FROM GALENA CREEK IN WASHOE COUNTY BY MONTREUX GOLF CLUB, LTD. FOR RECREATION (GOLF COURSE IRRIGATION) AND DOMESTIC PURPOSES; AND THAT THE PROPOSED POINT OF DIVERSION AND THE BOUNDARY OF ALL LANDS, SHOWING BY 40-ACRE SUBDIVISIONS THE AREAS WHERE THE WATER IS TO BE USED, ARE FULLY AND CORRECTLY DESIGNATED HEREON.

Dwight L. Smith

DWIGHT L. SMITH
STATE WATER RIGHT SURVEYOR NO. 1045
PROFESSIONAL ENGINEER NO. 11906

PROFESSIONAL ENGINEER - STATE OF NEVADA
DWIGHT L. SMITH
GEOLOGICAL
12/15/99
No. 11906

SUBSCRIBED AND SWORN TO BEFORE ME THIS 15 DAY OF December ,1999.

Diane L Hubele
NOTARY PUBLIC

MY COMMISSION EXPIRES: 1-14-01

DIANE L. HUBELE
Notary Public - State of Nevada
Appointment Recorded in Washoe County
No: 97-0068-2 - Expires January 14, 2001

Existing POD described on map filed under 63165 - FJ 1-7-00 and 61190. KRISS.

STATE ENGINEER'S USE

65729
65730

FILED
DEC 16 1999

MAP TO ACCOMPANY APPLICATION TO CHANGE POINT OF DIVERSION, PLACE OF USE AND MANNER OF USE UNDER ORR DITCH DECREE A PORTION OF CLAIM NUMBERS 647, 647½, 648, AND 649 FOR RECREATION (GOLF COURSE IRRIGATION) AND DOMESTIC PURPOSES BY MONTREUX GOLF CLUB, LTD. FROM GALENA CREEK IN WASHOE COUNTY, NEVADA

69933T 69228 69227 68927T 68926T 67745T 67751T 67750T 67702T 67665T 67664T 65730 65729

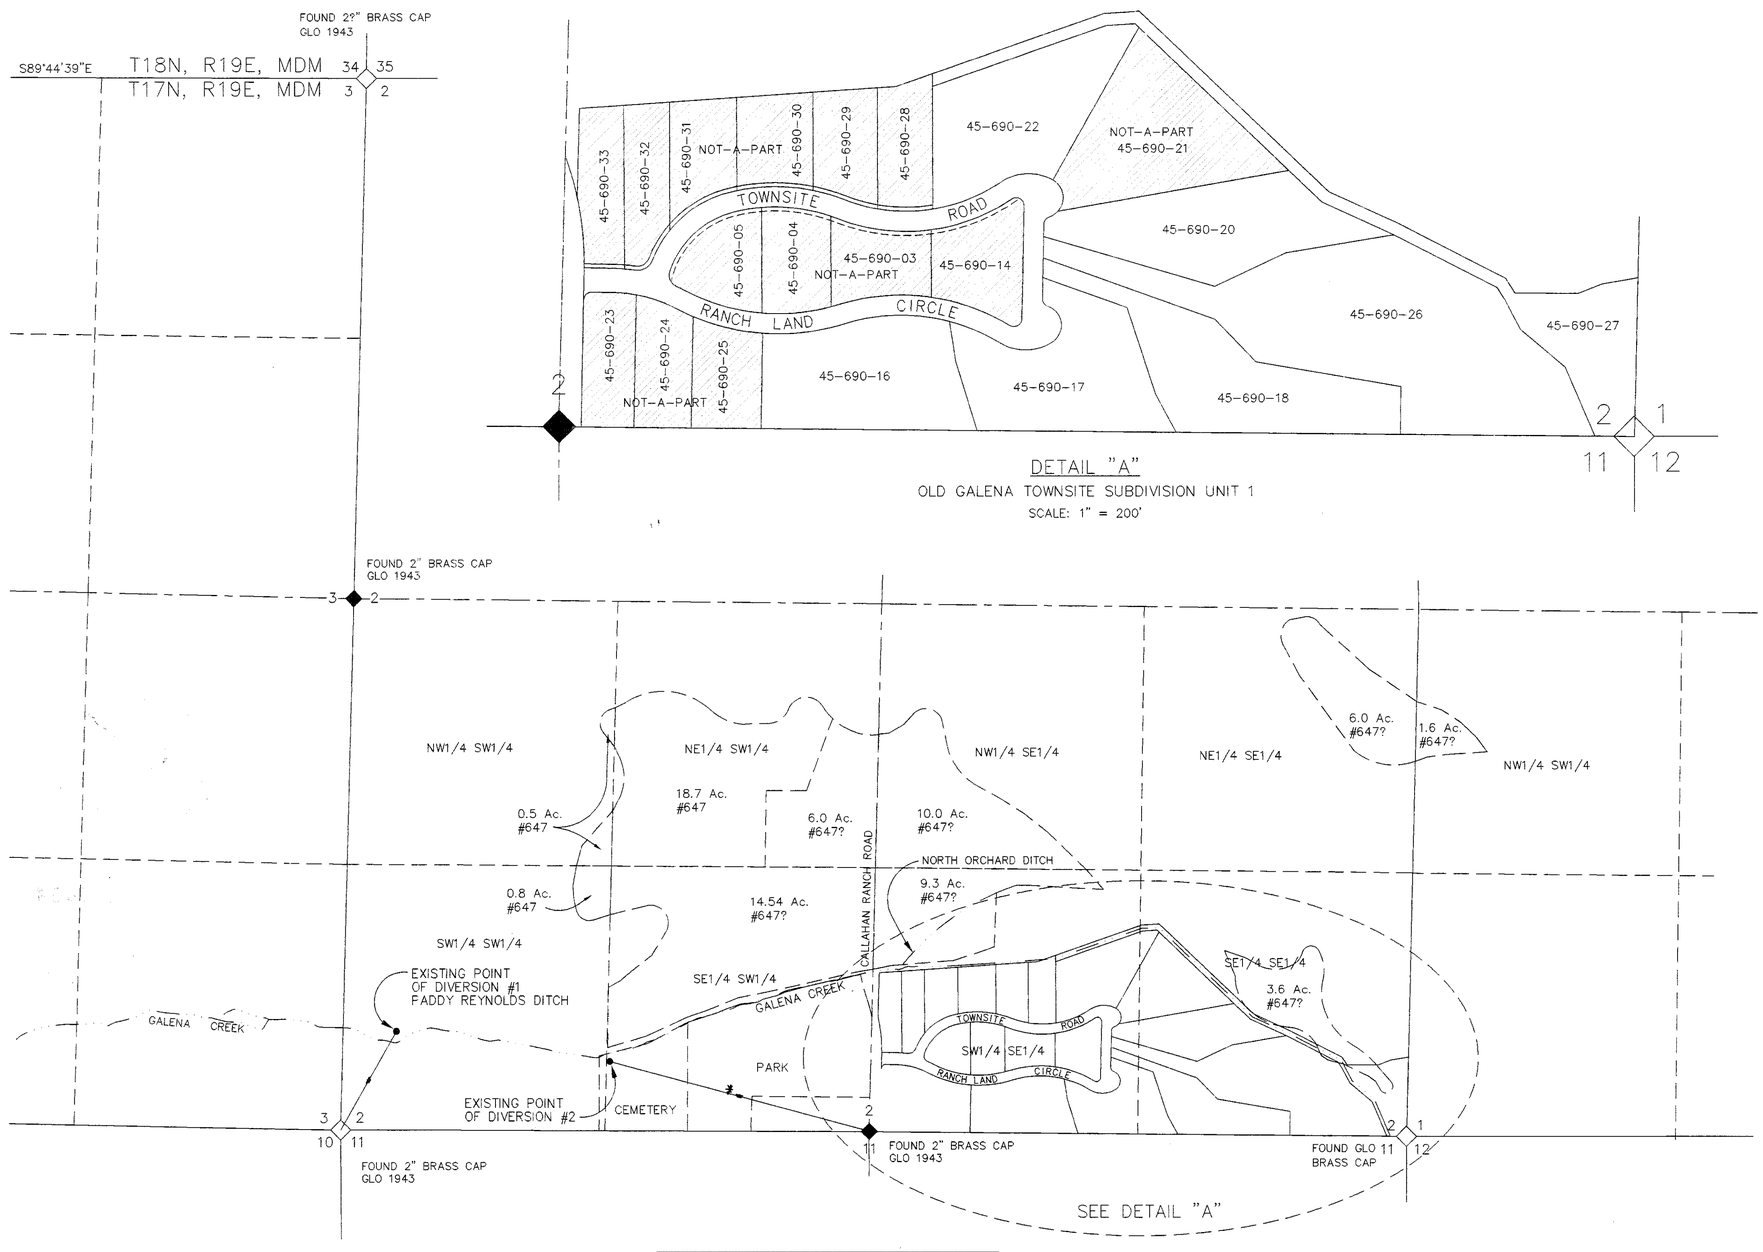

BASIS OF BEARINGS

THE NORTH LINE AS SHOWN ON LAND MAP No. 64, "MAP OF DIVISION INTO LARGE PARCELS FOR HARRY P. & VIOLET CALLAHAN" DOCUMENT No. 923996 OFFICIAL RECORDS OF WASHOE COUNTY i.e. S89°44'39"E

LEGEND

EXISTING PLACE OF USE

#647, #647½, & 648 REFER TO ORR DITCH DECREE CLAIM NUMBERS

● EXISTING POINT OF DIVERSION

NOTE:

FOR EXISTING PLACE OF USE, SEE PERMIT 45374, CERTIFICATE 11252 AND PERMIT 45375, CERTIFICATE 11253 AND SUPPORTING MAP.

GRAPHIC SCALE

400 0 200 400 800

(IN FEET)
1 inch = 400 ft.

EXISTING PLACE OF USE TABLE
FOR DETAIL "A", CLAIMS 648 & 649

PARCEL NO.	ACRES	PARCEL STATUS
45-690-03	0.09	PORTION A PART
45-690-04	0.09	PORTION A PART
45-690-05	0.09	PORTION A PART
45-690-14	0.16	PORTION A PART
45-690-16	3.00	ENTIRE PARCEL
45-690-17	3.00	ENTIRE PARCEL
45-690-18	3.21	ENTIRE PARCEL
45-690-20	3.00	ENTIRE PARCEL
45-690-21	0.74	PORTION A PART
45-690-22	3.00	ENTIRE PARCEL
45-690-23	0	NOT A PART
45-690-24	0	NOT A PART
45-690-25	0	NOT A PART
45-690-26	7.14	ENTIRE PARCEL
45-690-27	2.74	ENTIRE PARCEL
45-690-28	0.08	PORTION A PART
45-690-29	0.09	PORTION A PART
45-690-30	0.08	PORTION A PART
45-690-31	0.08	PORTION A PART
45-690-32	0.09	PORTION A PART
45-690-33	0.08	PORTION A PART
OTHER LANDS AND NO LAND	6.41	

STATE ENGINEER'S USE

65729
65730

10/02/15 *Existing point #2 should have the bearing as S 74°59'00" E., a distance of 1,337.9 ft. (Timothy Ditch). - [illegible]

FILED
DEC 16 1999
STATE ENGINEER'S OFFICE

MAP TO ACCOMPANY APPLICATION
TO CHANGE POINT OF DIVERSION,
PLACE OF USE AND MANNER OF USE
UNDER ORR DITCH DECREE
A PORTION OF CLAIM 647, 647½, 648, & 649
FOR RECREATION (GOLF COURSE IRRIGATION)
AND DOMESTIC PURPOSES
BY MONTREUX GOLF CLUB, LTD.
FROM GALENA CREEK
IN WASHOE COUNTY, NEVADA

Stantec Consulting Inc.
950 Industrial Way
Sparks, Nevada 89431 USA
Tel: (775) 358-6931
Fax: (775) 358-6954
www.stantec.com

DWG: P:\SURVEY\61000000\DWG\WR 7-09-98

JOB No. 261 00000

85927 T 80926 T 85449 85158 T 85053 T 85054 T 78144 T 78143 T 78142 T 78141 T 70091 T 67745 T 65730 65729