NE1/4, SECTION 23, TOWNSHIIP 22 SOUTH, RANGE 60 EAST M.D.B.&M.

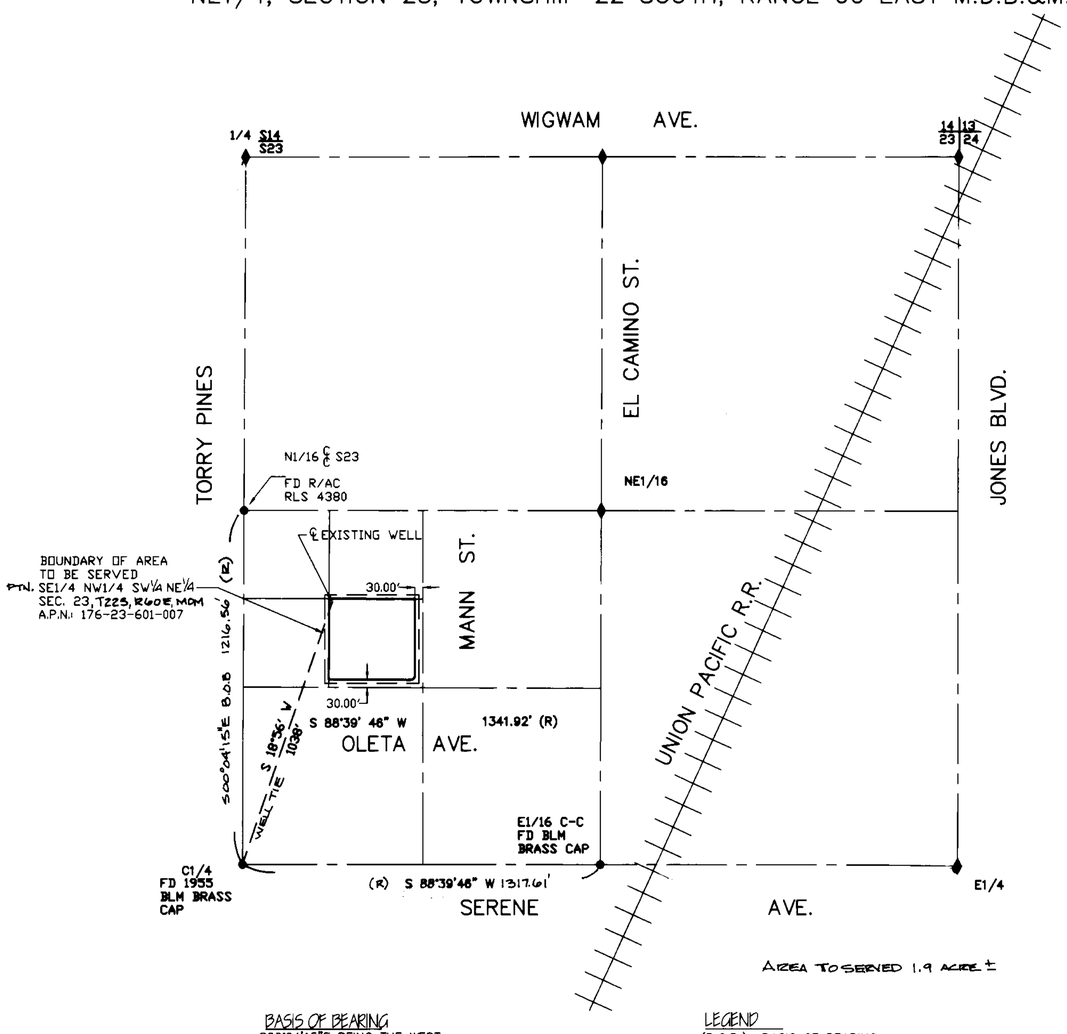

AREA TO SERVED 1.9 ACRE ±

BASIS OF BEARING
S00°04'15"E BEING THE WEST LINE OF THE SOUTHWEST QUARTER(SW1/4) OF THE NORTHEAST QUARTER(NE1/4), SEC.23 T22S,R60E, MDM PER FILE 75, PAGE 43 OF SURVEYS.

LEGEND
(B.O.B.) BASIS OF BEARING
● MONUMENT FOUND AS SHOWN
(R) RECORD DATA

I, ROBERT FULSTONE, BEING FIRST DULY SWORN DEPOSE AND SAY THAT THIS MAP CONSISTING OF ONE SHEET HAS BEEN CORRECTLY DRAWN TO THE DESIGNATED SCALE FROM THE FIELD NOTES OF THE SURVEY MADE UNDER MY SUPERVISION AND DIRECTION ON 12/08/99 AND THAT IS TRUELY AND CORRECTLY REPRESENTS THE PROPOSED LOCATION AND EXTENT OF THE WORKS USED TO DIVERT WATER FROM AN UNDERGROUND SOURCE IN THE LAS VEGAS VALLEY BASIN BY B.M.W. LLC FOR COMMERCIAL USE, THAT THE PROPOSED POINT OF DIVERSION, THE APPROXIMATE LOCATION AND SIZE OF THE DIVERTING CHANNEL OR OTHER CONDUIT, THE PLACE AND MANNER OF USE AND THE LOCATION AND USE OF ALL OTHER STREAMS, WHICH ARE CROSSED OR CONNECTED WITH THE SAID WORKS ARE FULLY AND CORRECTLY DESIGNATED THEREON.

ROBERT FULSTONE
STATE WATER RIGHTS SURVEYOR
NEVADA CERTIFICATE NO. 639

LARA CASTLE
Notary Public - Nevada
No. 99-59915-1
My appt. exp. Dec. 14, 2002

LARA CASTLE
NOTARY PUBLIC IN AND FOR SAID COUNTY AND STATE
MY COMMISION EXPIRES ON DECEMBER 14, 2002

PROFESSIONAL LAND SURVEYOR STATE OF NEVADA
ROBERT FULSTONE
No. 5269
1/26/2000

THIS INSTRUMENT WAS ACKNOWLEDGED BEFORE ME ON 1/26/2000, BY ROBERT FULSTONE.

STATE ENGINEER'S USE 65736

FILED
STATE ENGINEER'S OFFICE

MAP TO ACCOMPANY APPLICATION FOR PERMIT TO APPROPROATE THE PUBLIC WATER OF THE STATE OF NEVADA.

FOR: B.M.W. LLC

PURPOSE: COMMERCIAL PURPOSE
FROM: AN UNDERGROUND SOURCE
CLARK COUNTY, NEVADA

DRAWN BY:	BGK
DATE:	12/08/99
DWG #:	H-H-04
FILE NAME:	F81-2135
SCALE:	1"=300'

FULSTONE ENTERPRISES
940 S. MARTIN LUTHER KING BOULEVARD
LAS VEGAS, NV 89109
PHONE (702) 382-8141 FAX (702) 382-3103
EMAIL: fei@wizard.com

65736