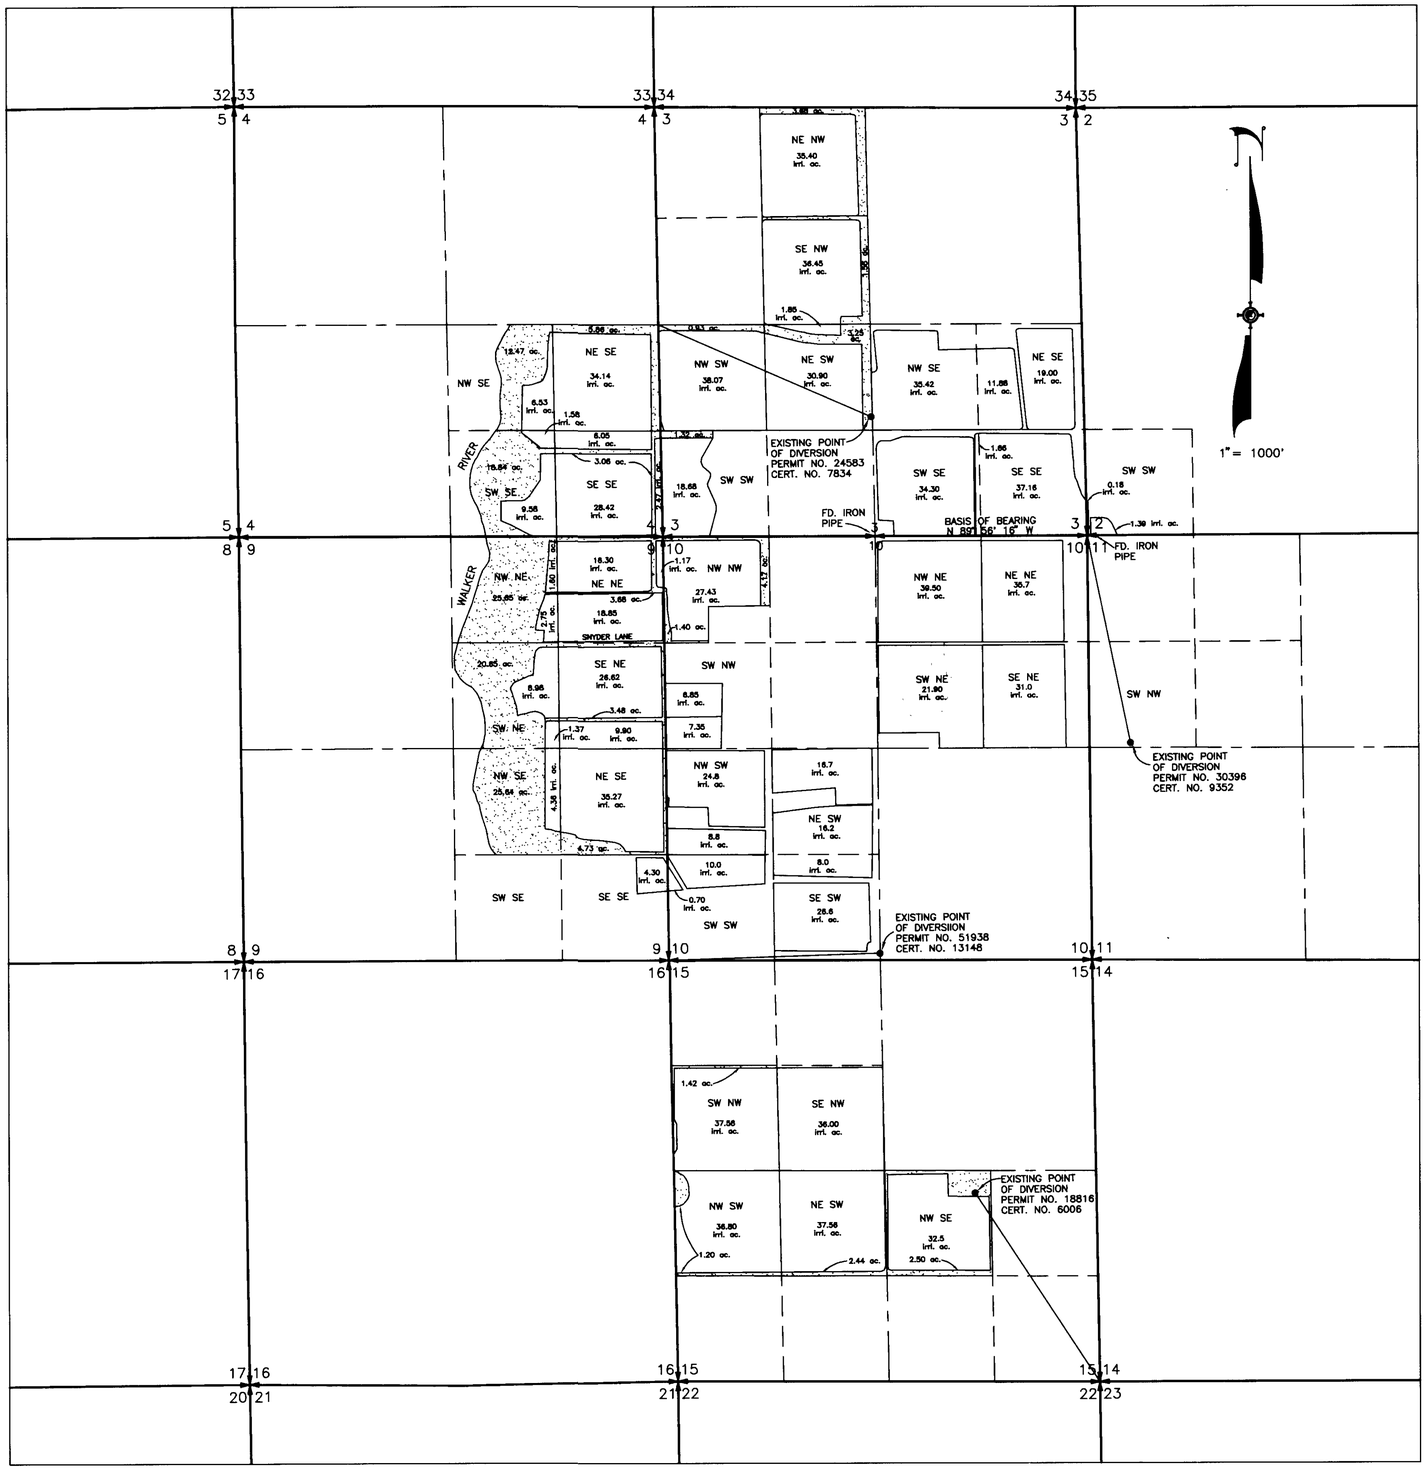

STATE OF NEVADA
SS
COUNTY OF WASHOE

I, THOMAS H. GALLAGHER, BEING FIRST DULY SWORN, DEPOSE AND SAY THAT THIS MAP, CONSISTING OF ONE (1) SHEET, HAS BEEN CORRECTLY DRAWN TO THE DESIGNATED SCALE FROM A FIELD NOTES OF A SURVEY MADE BY ME OR UNDER MY SUPERVISION AND DIRECTION, ON OR BEFORE MAY 6, 1999; THAT IT TRULY AND CORRECTLY REPRESENTS THE EXISTING PLACE OF USE AND THE PROPOSED PLACE OF USE AND MANNER OF USE OF PERMIT 18816 – CERTIFICATE 6006 THE EXISTING PLACE OF USE AND PROPOSED PLACE OF USE OF PERMIT 24583 CERTIFICATE 7834, A PORTION OF PERMIT 30396 – CERTIFICATE 9352 AND PERMIT 51938 – CERTIFICATE 13148 FROM AN UNDERGROUND SOURCE, IN LYON COUNTY, NEVADA, BY SNYDER LIVESTOCK COMPANY FOR IRRIGATION AND DOMESTIC USE.

THOMAS H. GALLAGHER — HYDROGRAPHIC WATER RIGHTS SURVEYOR NO. 509

PROFESSIONAL LAND SURVEYOR – STATE OF NEVADA
THOMAS H. GALLAGHER
NO. 4427

1/17/00

SUBSCRIBED AND SWORN TO BEFORE ME THIS 17th DAY OF January, 2000.

LYNN E. WALTERS
Notary Public - State of Nevada
Appointment Recorded in County of Washoe
My Appointment Expires Apr. 02, 2001
93-0061-2

NOTARY PUBLIC IN AND FOR WASHOE COUNTY, NEVADA

NOTE:

BASIS OF BEARING TAKEN AS N 89° 56' 16" W, AS SHOWN ON SUPPORTING MAP FILED UNDER PERMIT NO. 30396, CERTIFICATE NO. 9352.

FOR EXISTING POINTS OF DIVERSION, PROPOSED POINTS OF DIVERSION AND EXISTING PLACES OF USE REFER TO SUPPORTING MAPS FILED UNDER PERMIT NO. 18816–CERTIFICATE NO. 6006, PERMIT NO. 24583–CERTIFICATE NO. 7834, PERMIT NO. 30396–CERTIFICATE NO. 9352 AND PERMIT NO. 51938–CERTIFICATE NO. 13148, FILED AT THE DIVISION OF WATER RESOURCES.

SECTIONAL BREAKDOWN PROVIDED BY BUREAU OF LAND MANAGEMENT GEOGRAPHIC COORDINATE DATA BASE.
http:\www.nv.blm.gov/cadastral/cadastral_survey/gcdb.htm

USED MAPPING INFORMATION PROVIDED BY THE YERINGTON FARM SERVICE AGENCY PHOTOS FOR IRRIGATED LANDS.

USED UNITED STATES DEPARTMENT OF AGRICULTURE FARM SERVICE AREA AERIAL PHOTOGRAPHY.

IRRIGATED LANDS BEING STRIPPED UNDER PERMIT NO. 18816–CERTIFICATE NO. 6006 IS 7.56 ACRES EQUALING 30.24 ACRE FEET ANNUALLY.

IRRIGATED LANDS BEING STRIPPED UNDER PERMIT NO. 24583–CERTIFICATE NO. 7834 IS 9.33 ACRES EQUALING 37.32 ACRE FEET ANNUALLY.

IRRIGATED LANDS BEING STRIPPED UNDER PERMIT NO. 51938–CERTIFICATE NO. 13148 IS 130.95 ACRES EQUALING 523.80 ACRE FEET ANNUALLY.

TOTAL ACRES BEING MOVED = 147.84 ACRES EQUALING 591.36 ACRE FEET ANNUALLY.

PROPOSED PLACE OF USE

SECTION	SUBDIVISION	TOWNSHIP	RANGE	ACREAGE	CULTURE
2	SW SW	T12N	R25E	1.57	
3	NE NW	T12N	R25E	35.40	
3	SE NW	T12N	R25E	36.45	
3	NW SE	T12N	R25E	35.42	
3	NE SE	T12N	R25E	30.88	
3	SE SE	T12N	R25E	37.16	
3	SW SE	T12N	R25E	35.96	
3	NW SW	T12N	R25E	38.07	
3	NE SW	T12N	R25E	32.75	
3	SW SW	T12N	R25E	18.68	
4	NW SE	T12N	R25E	6.53	
4	NE SE	T12N	R25E	34.14	
4	SE SE	T12N	R25E	36.94	
4	SW SE	T12N	R25E	11.16	
9	NW NE	T12N	R25E	4.35	
9	NE NE	T12N	R25E	36.32	
9	SE NE	T12N	R25E	36.52	
9	SW NE	T12N	R25E	10.35	
9	NW SE	T12N	R25E	4.36	
9	NE SE	T12N	R25E	35.27	
9	SE SE	T12N	R25E	4.30	
10	NW NW	T12N	R25E	27.43	
10	SW NW	T12N	R25E	14.20	
10	NW NE	T12N	R25E	39.5	
10	NE NE	T12N	R25E	35.7	
10	SE NE	T12N	R25E	31.0	
10	SW NE	T12N	R25E	21.9	

SECTION	SUBDIVISION	TOWNSHIP	RANGE	ACREAGE	CULTURE
10	NW SW	T12N	R25E	33.60	
10	NE SW	T12N	R25E	32.9	
10	SE SW	T12N	R25E	34.6	
10	SW SW	T12N	R25E	10.70	
15	SW NW	T12N	R25E	37.58	
15	SE NW	T12N	R25E	36.00	
15	NW SE	T12N	R25E	32.50	
15	NW SW	T12N	R25E	36.80	
15	NE SW	T12N	R25E	37.56	

SCALE 1" = 1000'
0 1000 2000 3000 4000 5000

PROPOSED PLACE OF USE
A PORTION OF SECTIONS 2, 3, 4, 9, 10 & 15
T12N, R25E, MDM.

LEGEND

AREA TO BE STRIPPED

8:22 AM * 17-JAN-2000

N:\DWGS\WATER\Snyder\gtc.DWG

SUMMIT ENGINEERING CORPORATION
CONSULTING ENGINEERS AND SURVEYORS
5405 MAE ANNE AVE. RENO, NEVADA 89523
(702) 747-8550

STATE ENGINEER'S USE
THIS MAP IS NOT ACCEPTABLE AS A P.B.U. MAP. J. Lane 3/22/2000
65752-65755
JAN 20 2000
(S)

AMENDED MAP TO ACCOMPANY APPLICATIONS TO CHANGE THE PLACE OF USE, MANNER OF USE AND PROOF OF BENEFICIAL USE OF
PERMIT 18816–CERTIFICATE 6006,
CHANGE THE PLACE OF USE AND PROOF OF BENEFICIAL USE OF
PERMIT 24583 – CERTIFICATE 7834
A PORTION OF PERMIT 30396 – CERTIFICATE 9352
AND PERMIT 51938 – CERTIFICATE 13148
FOR IRRIGATION AND DOMESTIC USE
BY SNYDER LIVESTOCK COMPANY
FROM AN UNDERGROUND SOURCE
IN
YERINGTON LYON COUNTY NEVADA

82329 66832 66831 65755 65754 65753 65752