T.37N., R.39E.
M.D.B. & M.

	WELL NO. 1			
65823	PERMIT NO. 29258	CERT. 9130	(PORTION)	1.00 C.F.S.
65824	PERMIT NO. 28025	CERT. 9124		3.12 C.F.S.
	WELL NO. 2			
65825	PERMIT NO. 31082	CERT. 9141		2.00 C.F.S.
65826	PERMIT NO. 27448	CERT. 9148	(PORTION)	1.114C.F.S.
65827	PERMIT NO. 30344	CERT. 9135	(PORTION)	1.00 C.F.S.
	WELL NO. 3			
[illegible]	PERMIT NO. 55111	CERT. 13848	(PORTION)	1.23 C.F.S.
[illegible]	PERMIT NO. 26748	CERT. 9121		2.70 C.F.S.
65830	PERMIT NO. 30596	CERT. 9593		.214C.F.S.
	WELL NO. 4			
65831	PERMIT NO. 25655	CERT. 8751	(PORTION)	2.00 C.F.S
65832	PERMIT NO. 25656	CERT. 8684	(PORTION)	2.10 C.F.S.
	WELL NO. 5			
65833	PERMIT NO. 31141	CERT. 9145		1.098C.F.S.
65834	PERMIT NO. 34008	CERT. 9610	(PORTION)	1.00 C.F.S
65835	WELL NO. 6			
65836	PERMIT NO. 33998	CERT. 9597		1.406C.F.S.
	PERMIT NO. 30590	CERT. 9588		.726C.F.S.
	WELL NO. 7			
65837	PERMIT NO. 30593	CERT. 9590		.593C.F.S.
65838	PERMIT NO. 25652	CERT. 8681	(PORTION)	1.50 C.F.S.
	WELL NO. 8.			
65839	PERMIT NO. 25658	CERT. 8685	(PORTION)	2.00 C.F.S
65840	PERMIT NO. 25927	CERT. 9103	(PORTION)	2.00 C.F.S.
65841	PERMIT NO. 30594	CERT. 9591		0.172C.F.S.
	WELL NO. 9			
65842	PERMIT NO. 25654	CERT. 8683	(PORTION)	3.00 C.F.S.
65843	PERMIT NO. 30595	CERT. 9592		1.13 C.F.S.
65844	WELL NO. 10			
	PERMIT NO. 25657	CERT. 8752	(PORTION)	2.50 C.F.S.
65845	PERMIT NO. 25659	CERT. 8686	(PORTION)	1.00 C.F.S.
65846	PERMIT NO. 31142	CERT. 9146		0.653C.F.S.
65847	WELL NO. 11			
	PERMIT NO. 31140	CERT. 9144		.880C.F.S.
65848	PERMIT NO. 30591	CERT 9589		.284C.F.S.
65849	PERMIT NO. 26845	CERT. 9120	(PORTION)	3.00 C.F.S.
65850	WELL NO. 12			
	PERMIT NO. 29663	CERT. 8923	(PORTION)	2.50 C.F.S.
65851	PERMIT NO. 25950	CERT. 9111	(PORTION)	1.00 C.F.S.
65852	PERMIT NO. 39589	CERT.10360	(PORTION)	.66 C.F.S.
	WELL NO. 13			
65853	PERMIT NO. 25652	CERT. 8681	(PORTION)	1.00 C.F.S.
65854	PERMIT NO. 39590	CERT.10361	(PORTION)	1.08 C.F.S.
	WELL NO. 14			
65855	PERMIT NO. 39589	CERT.10360	(PORTION)	.34 C.F.S.
65856	PERMIT NO. 30592	CERT. 9615		.379C.F.S.
	PERMIT NO. 31138	CERT. 9142		.475C.F.S.
65857	PERMIT NO. 35432	CERT. 9612		3.00 C.F.S.
65858				
	WELL NO. 15			
65859	PERMIT NO. 39590	CERT.10361	(PORTION)	.92 C.F.S.
[illegible]	PERMIT NO. 25926	CERT. 9102	(PORTION)	2.50 C.F.S.
65861	PERMIT NO. 26947	CERT. 8825	(PORTION)	.74 C.F.S.
	WELL NO. 16			
65862	PERMIT NO. 26947	CERT. 8825	(PORTION)	.26 C.F.S.
65863	PERMIT NO. 34002	CERT. 9600	(PORTION)	2.00 C.F.S.
65864	PERMIT NO. 34001	CERT. 9599	(PORTION)	2.00 C.F.S.

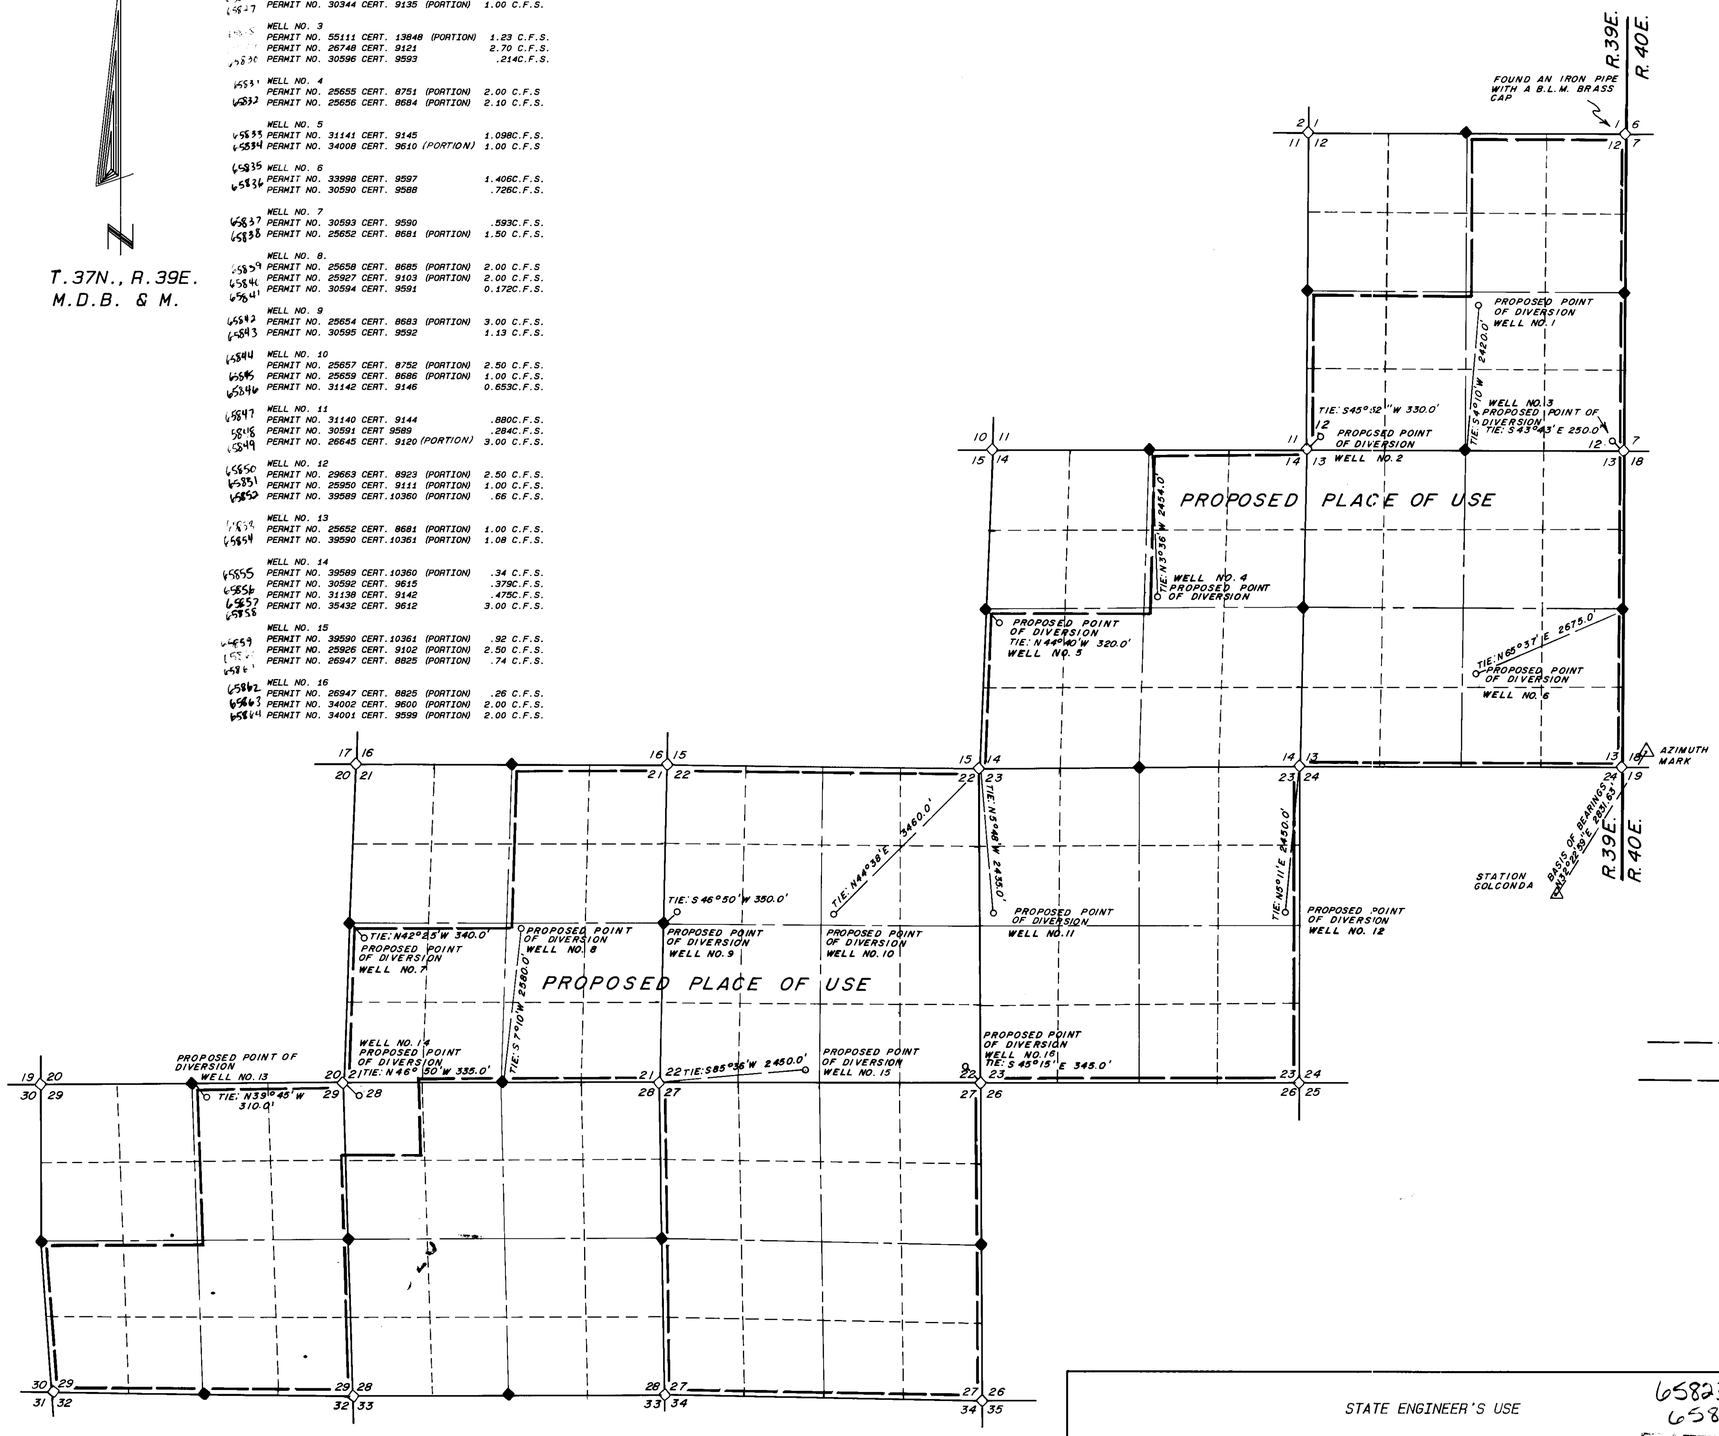

STATE OF NEVADA
COUNTY OF HUMBOLDT

I, JOHN H. MILTON III, being first duly sworn, depose and say that this map, consisting of four sheets, numbered from 1 to 4, inclusive, has been correctly drawn to the designated scale from field notes of a survey made by me, or under my supervision and direction, between the 2nd day of November, and the 3rd day of November, 1999; that it truly and correctly represents the proposed location and extent of the works used to divert water from underground in Humboldt County, Nevada by WINNEMUCCA FARMS, INC., for irrigation purposes under Permit Numbers 25652, 25654-25659, 25926, 25927, 25950, 26645, 26748, 26947, 27448, 28025, 29663, 30344, 30590-30596, 31082, 31138, 31140-31142, 33998, 34001, 34002, 34008, 35432, 39589, 29258, 39590 & 55111.
That the proposed point of diversion, the approximate location and size of the diverting channel or other conduit, all reservoirs or basins, the location and names of all other works which will cross or connect with the proposed works, and the boundary of lands, showing by 40-acre subdivisions the areas proposed to be served, are fully and correctly designated thereon.

JOHN H. MILTON III
No. 5271
LAND SURVEYOR

State Water Right Surveyor No. 573

Subscribed and sworn to before me this 27th day of December 1999. 12-27-99

Doris A. Twichell
DORIS A. TWICHELL
Notary Public in and for Humboldt County, State of Nevada.
My commission expires on: May 28th, 2001.

DORIS A. TWICHELL
Notary Public - State of Nevada
Appointment Recorded in Humboldt County
My appointment expires: May 28, 2001
493 - 3552 - 5

NOTES:

◇ Indicates a found section corner, a 5/8" iron pin with a plastic cap marked P.L.S. 5271 & a metal fence post alongside, unless otherwise noted.

Basis of Bearings is N 32°22'59"E being the bearing between USC&GS Station Golconda and its corresponding Azimuth Mark as calculated from Grid information published by NGS.

◆ Indicates a found 1/4 section corner, a 5/8" iron pin with a plastic cap marked P.L.S. 5271, unless otherwise noted.

— — — Indicates the boundary of the proposed place of use.

— — — Indicates the boundary of the existing place of use.

SCALE 1" = 1320'

1320 0 1320 2640 3960 5280

SHEET 1 OF 4

Desert Mountain Surveying
Land and Water Right Surveyors
146 West Second Street
WINNEMUCCA, NEVADA 89445 (775) 623-4414

STATE ENGINEER'S USE

65823-65864

FILED
FEB 02 2000
STATE ENGINEER'S OFFICE

MAP TO ACCOMPANY APPLICATION TO CHANGE THE POINT OF DIVERSION & THE PLACE OF USE OF A PORTION OF AND/OR ALL OF PERMIT NOS. 25652, 25654-25659, 25926, 25927, 25950, 26645, 26748, 26947, 27448, 28025, 29663, 30344, 30590-30596, 31082, 31138, 31140-31142, 33998, 34001, 34002, 34008, 35432, 39589, 29258, 39590 & 55111 BY WINNEMUCCA FARMS, INC. FROM UNDERGROUND FOR IRRIGATION IN HUMBOLDT COUNTY, NEVADA

85300 85299 85298 85297 85296 85295 83282 83281 83280 83279 83278 83277 83276 83275 83274 83273 83272 83271 83270 83269 83268 83267 83266 83265

~~83282~~ THRU 83264 80486T 80225T 80224T 80209T 80208T 80127T 78987T 69423 69422 65864 THRU 65823