SHEET 1 OF 1

STATE OF NEVADA )
) ss.
COUNTY OF WASHOE )

I, CHARLES D. CHURCH, A PROFESSIONAL LAND SURVEYOR, IN THE STATE OF NEVADA, BEING FIRST DULY SWORN, DEPOSE AND SAY THAT THIS MAP, CONSISTING OF 1 SHEET.
HAS BEEN CORRECTLY DRAWN TO THE DESIGNATED SCALE FROM RECORD DATA AND FIELD NOTES OF A SURVEY MADE BY ME, OR UNDER MY SUPERVISION AND DIRECTION, ON THE 9TH DAY OF APRIL, 1999; THAT IS TRULY AND CORRECTLY REPRESENTS THE THE LOCATIONS AND EXTENT OF THE WORKS USED TO DIVERT WATER FROM RECLAIMED WATER SOURCES, IN LYON COUNTY, NEVADA, BY SILVER SPRINGS GENERAL IMPROVEMENT DISTRICT FOR IRRIGATION USE; THAT THE POINT OF DIVERSION, THE LOCATION, SIZE OF THE DIVERTING CHANNEL OR OTHER CONDUIT, THE PLACE AND MANNER OF USE, AND THE LOCATION AND NAMES OF ALL OTHER WORKS OR STREAMS WHICH ARE CROSSED BY OR CONNECTED WITH THE SAID WORKS, ARE FULLY AND CORRECTLY DESIGNATED HEREON.

CHARLES D. CHURCH P.L.S. #6886
STATE WATER RIGHTS SURVEYOR #891

SUBSCRIBED AND SWORN TO BEFORE ME
THIS 10th DAY OF December, 1999.
NOTARY PUBLIC IN AND FOR
WASHOE COUNTY, NEVADA.

MY COMMISSION EXPIRES July 1, 2001.

LUCY N. McGUIRE
NOTARY PUBLIC
STATE OF NEVADA
WASHOE COUNTY
93-3663-2 My Appmt. Expires July 1, 2001

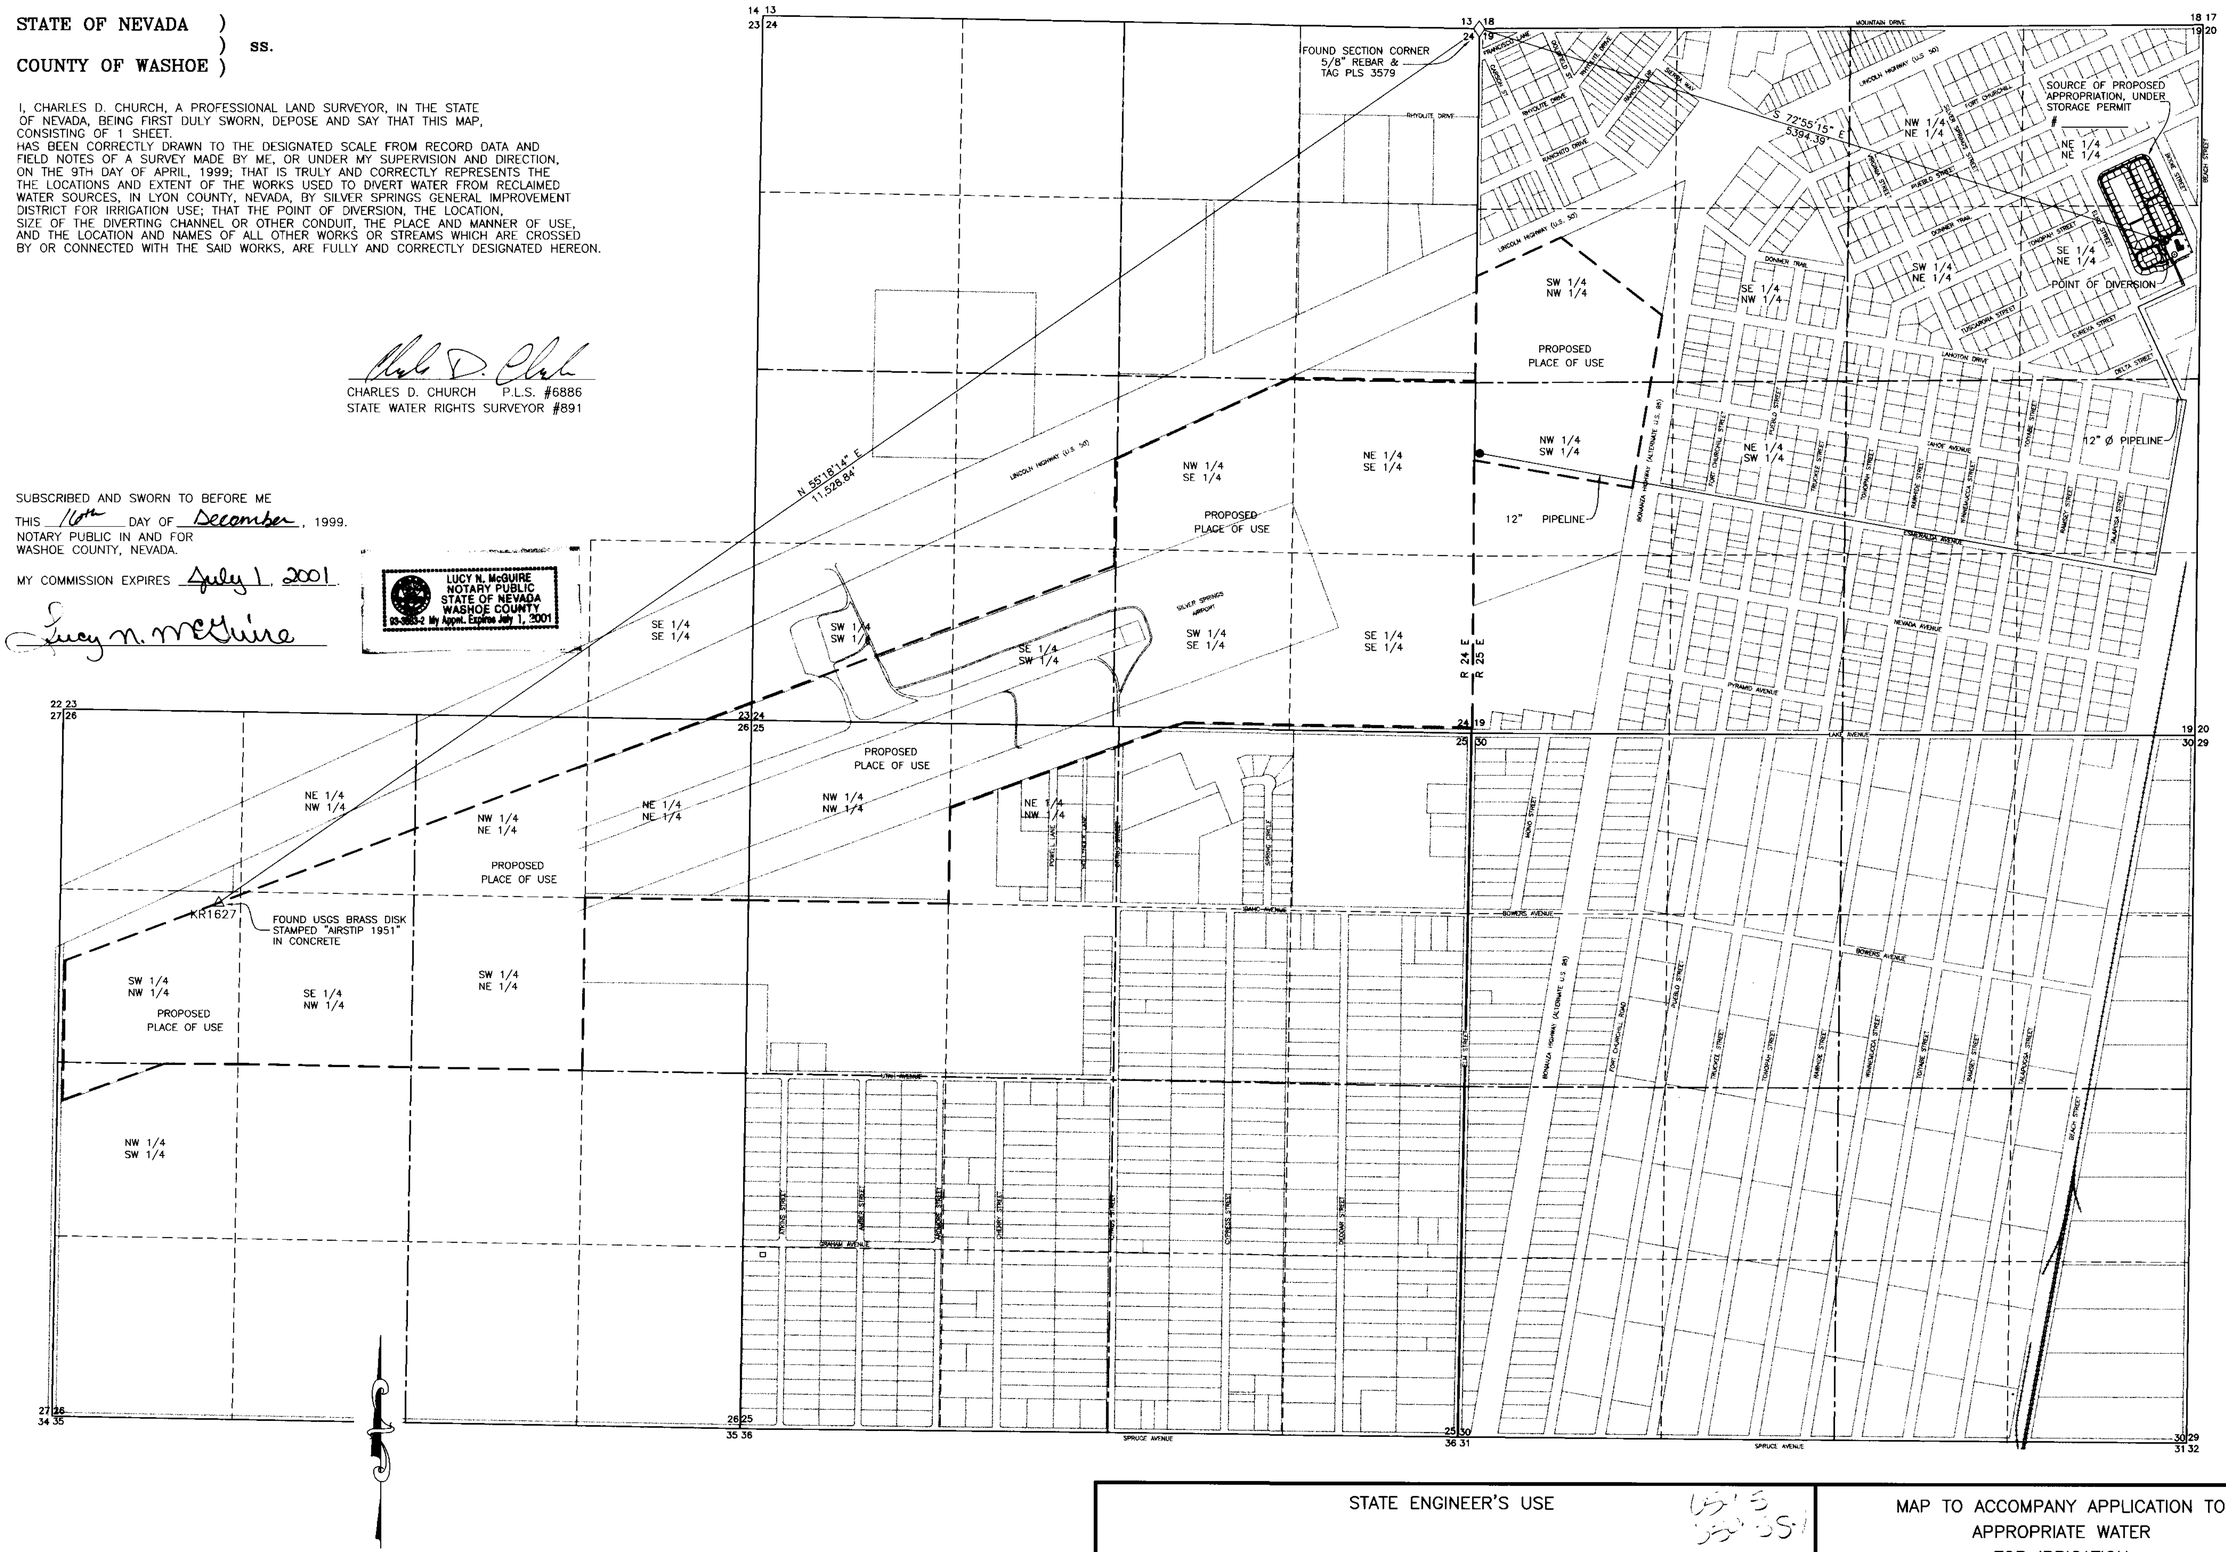


## BASIS OF BEARING

THE BASIS OF BEARING FOR THIS MAP IS USGS KR1627
A USGS BRASS DISK STAMPED " AIRSTIP 1951 " NAD 83

600 300 0 600 1200

SCALE: 1" = 600'


SIERRA SURVEYING, INC.
5301 LONGLEY LANE D-148
RENO, NEVADA 89511
(775) 828-5004


STATE ENGINEER'S USE

FILED
APR 10 2000
STATE ENGINEER'S OFFICE

MAP TO ACCOMPANY APPLICATION TO
APPROPRIATE WATER
FOR IRRIGATION
BY
SILVER SPRINGS GENERAL IMPROVEMENT DISTRICT
FROM RECLAIMED WATER SOURCES
IN
LYON COUNTY, NEVADA
TOWNSHIP 18 NORTH, RANGE 24&25 EAST

65915 S1 65915


E:\97107\WATER.dwg Tue Dec 14 09:33:31 1999 [acc] Sierra Surveying, Inc. (775) 828-5004