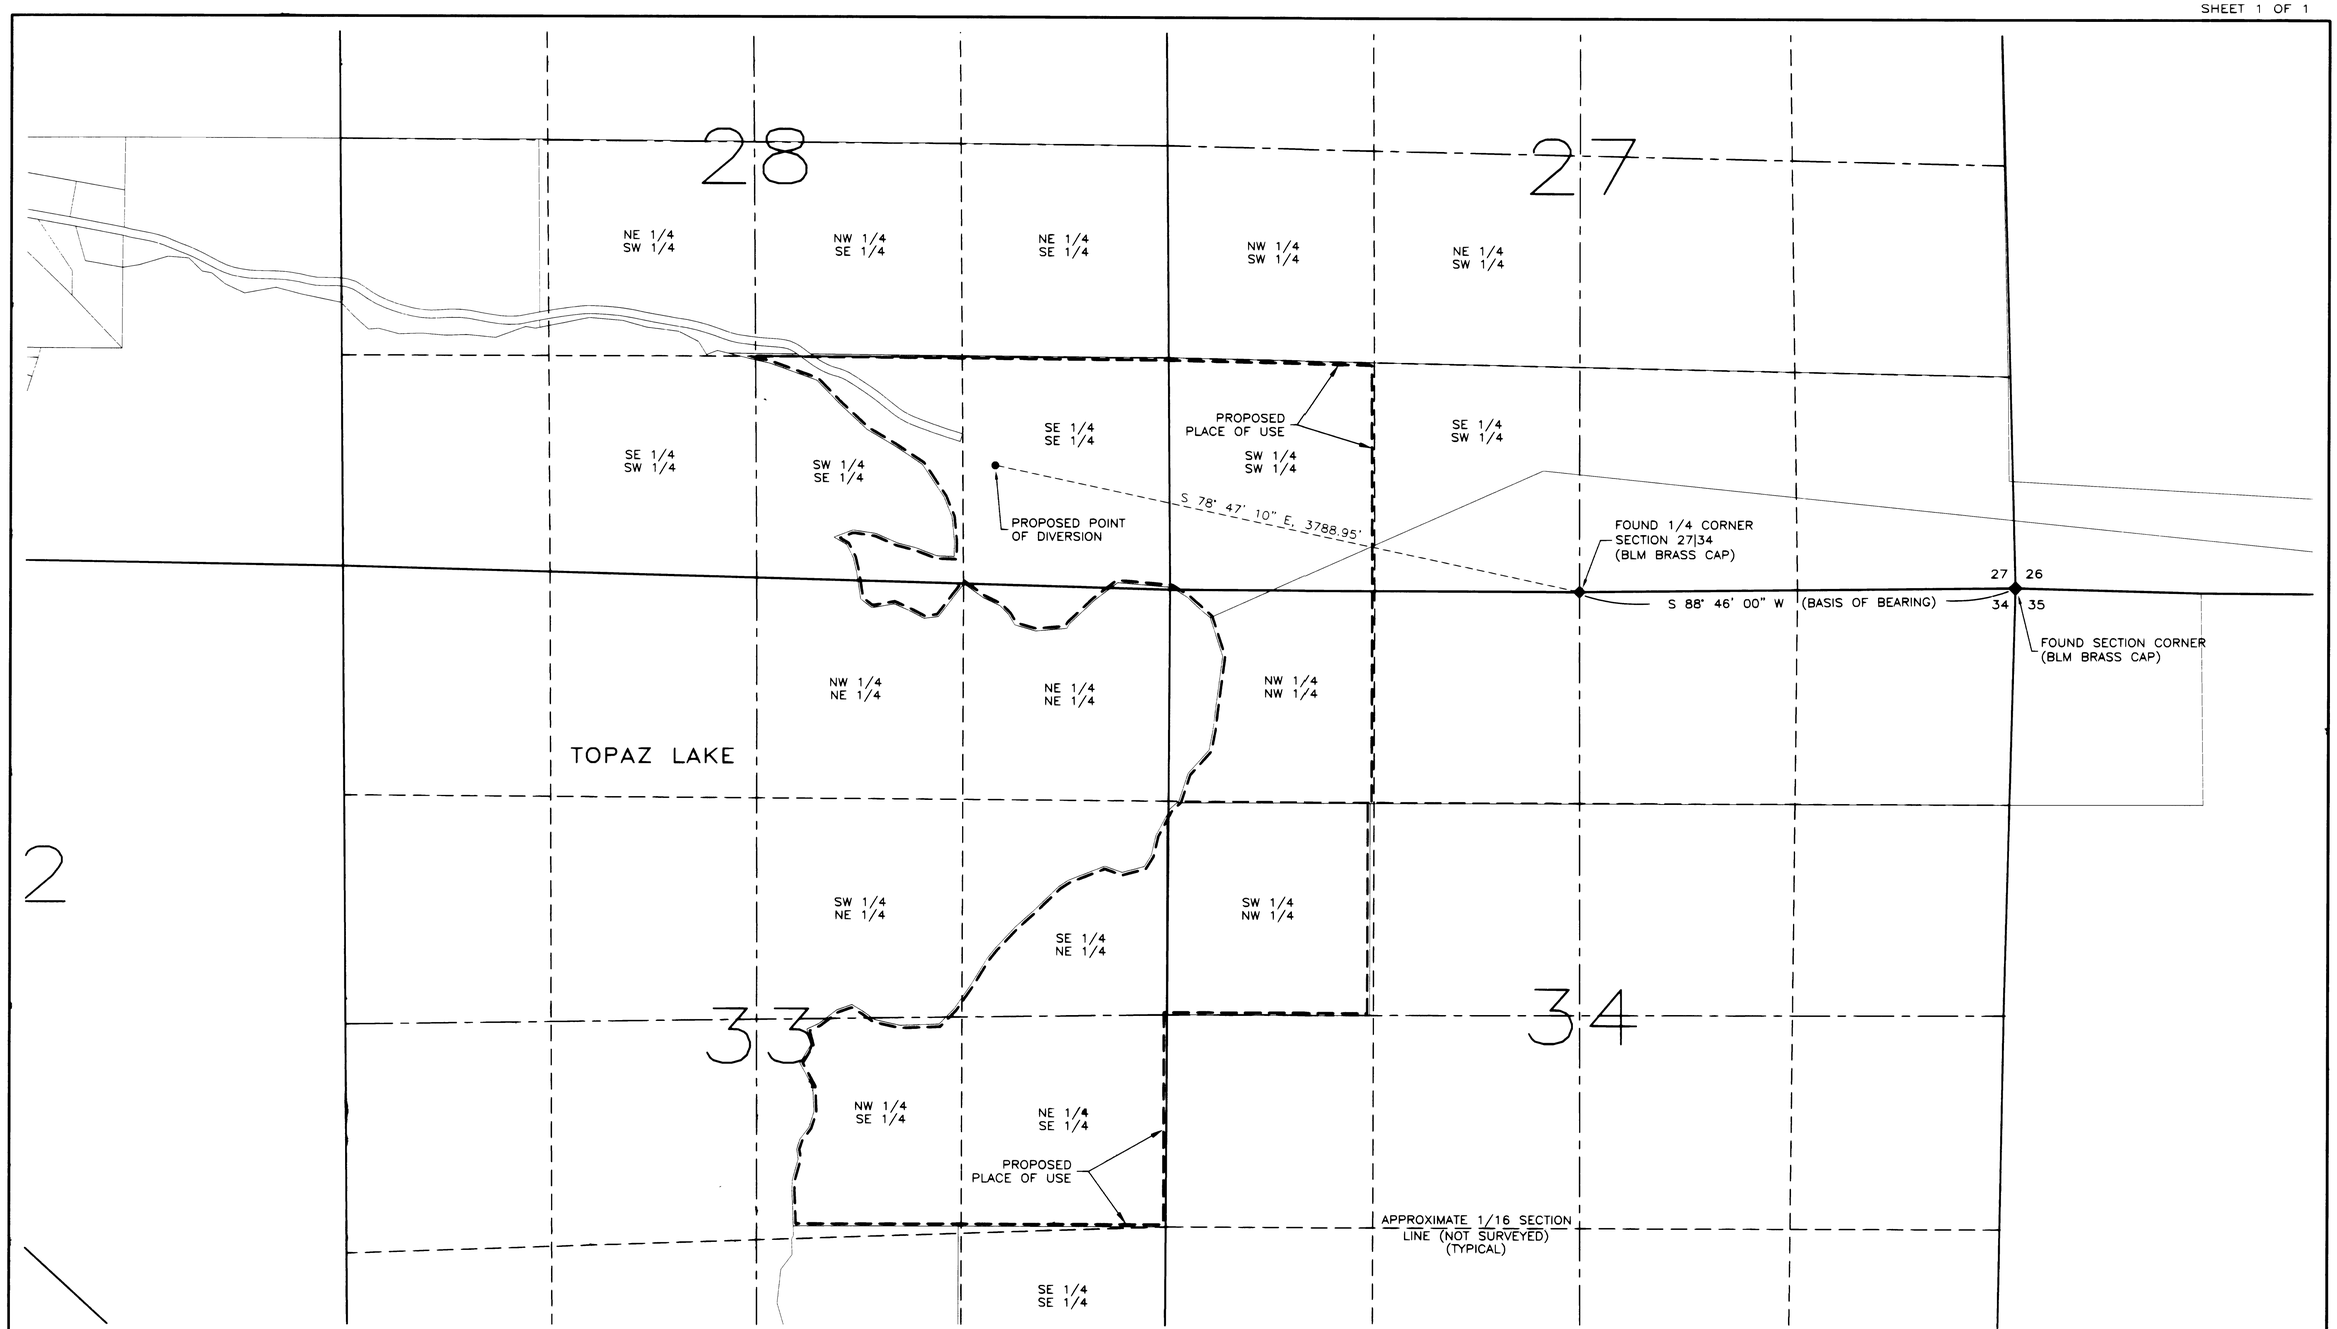

Township 10 North,
Range 22 East,
M. D. B. & M.

500 0 500 1000

1" = 500'

STATE OF NEVADA
COUNTY OF DOUGLAS } SS

I, Carl Ruschmeyer, being first duly sworn, depose and say that site inspections have been made by me, ~~or under my supervision and direction, between 23~~ September, 1999 and 30 September, 1999; that the location of each reference monument has been verified by site inspection; that the point of diversion and place of use sites have been inspected; that this map, consisting of one sheet, has been correctly drawn to the designated scale from surveying calculation notes prepared by ~~me, or~~ under my supervision and direction, relying upon analysis of recorded survey maps and other recorded surveying documents in the office of the Douglas County Recorder; that this map truly and correctly represents the proposed location and extent of the works used to divert water from an underground source in Douglas County, Nevada, by Douglas County; that the map truly and correctly represents the location and extent of works proposed to divert water from an underground source in Douglas County, Nevada, by Douglas County.

Carl Ruschmeyer
State Water Right Surveyor No. 996

PROFESSIONAL ENGINEER - STATE OF NEVADA
CARL RUSCHMEYER
1/20/00
CIVIL
No. 10705

C:\DRAWINGS\WATER RIGHTS\WTRMAP12

Subscribed and sworn to before me this 20 day of January, 2000, Notary Public in and for Douglas County, Nevada.

Lynda K. Teglia
Notary Public

LYNDA K. TEGLIA
Notary Public State of Nevada
Appointment Recorded in Douglas County
93-4683-5 No. Appointment Expires Oct. 1, 2001

BASIS-OF-BEARING:
The North line of the Northeast quarter of Section 34, T10N, R22E, M.D.B.&M., Per U.S. Dept. of Interior BLM Dependent Resurvey, T10N, R22E, M.D.B.&M., December 14, 1949. (S 88° 46' 00" W)

STATE ENGINEER'S USE

65918

JAN 21 2000

RECEIVED
00 JAN 21 PM 3:00

MAP TO ACCOMPANY
AN APPLICATION TO CHANGE
POINT OF DIVERSION AND PLACE OF USE
UNDER PERMIT 41205
FOR RECREATION AND DOMESTIC USE
BY DOUGLAS COUNTY
FROM AN UNDERGROUND SOURCE
IN DOUGLAS COUNTY, NEVADA

65918