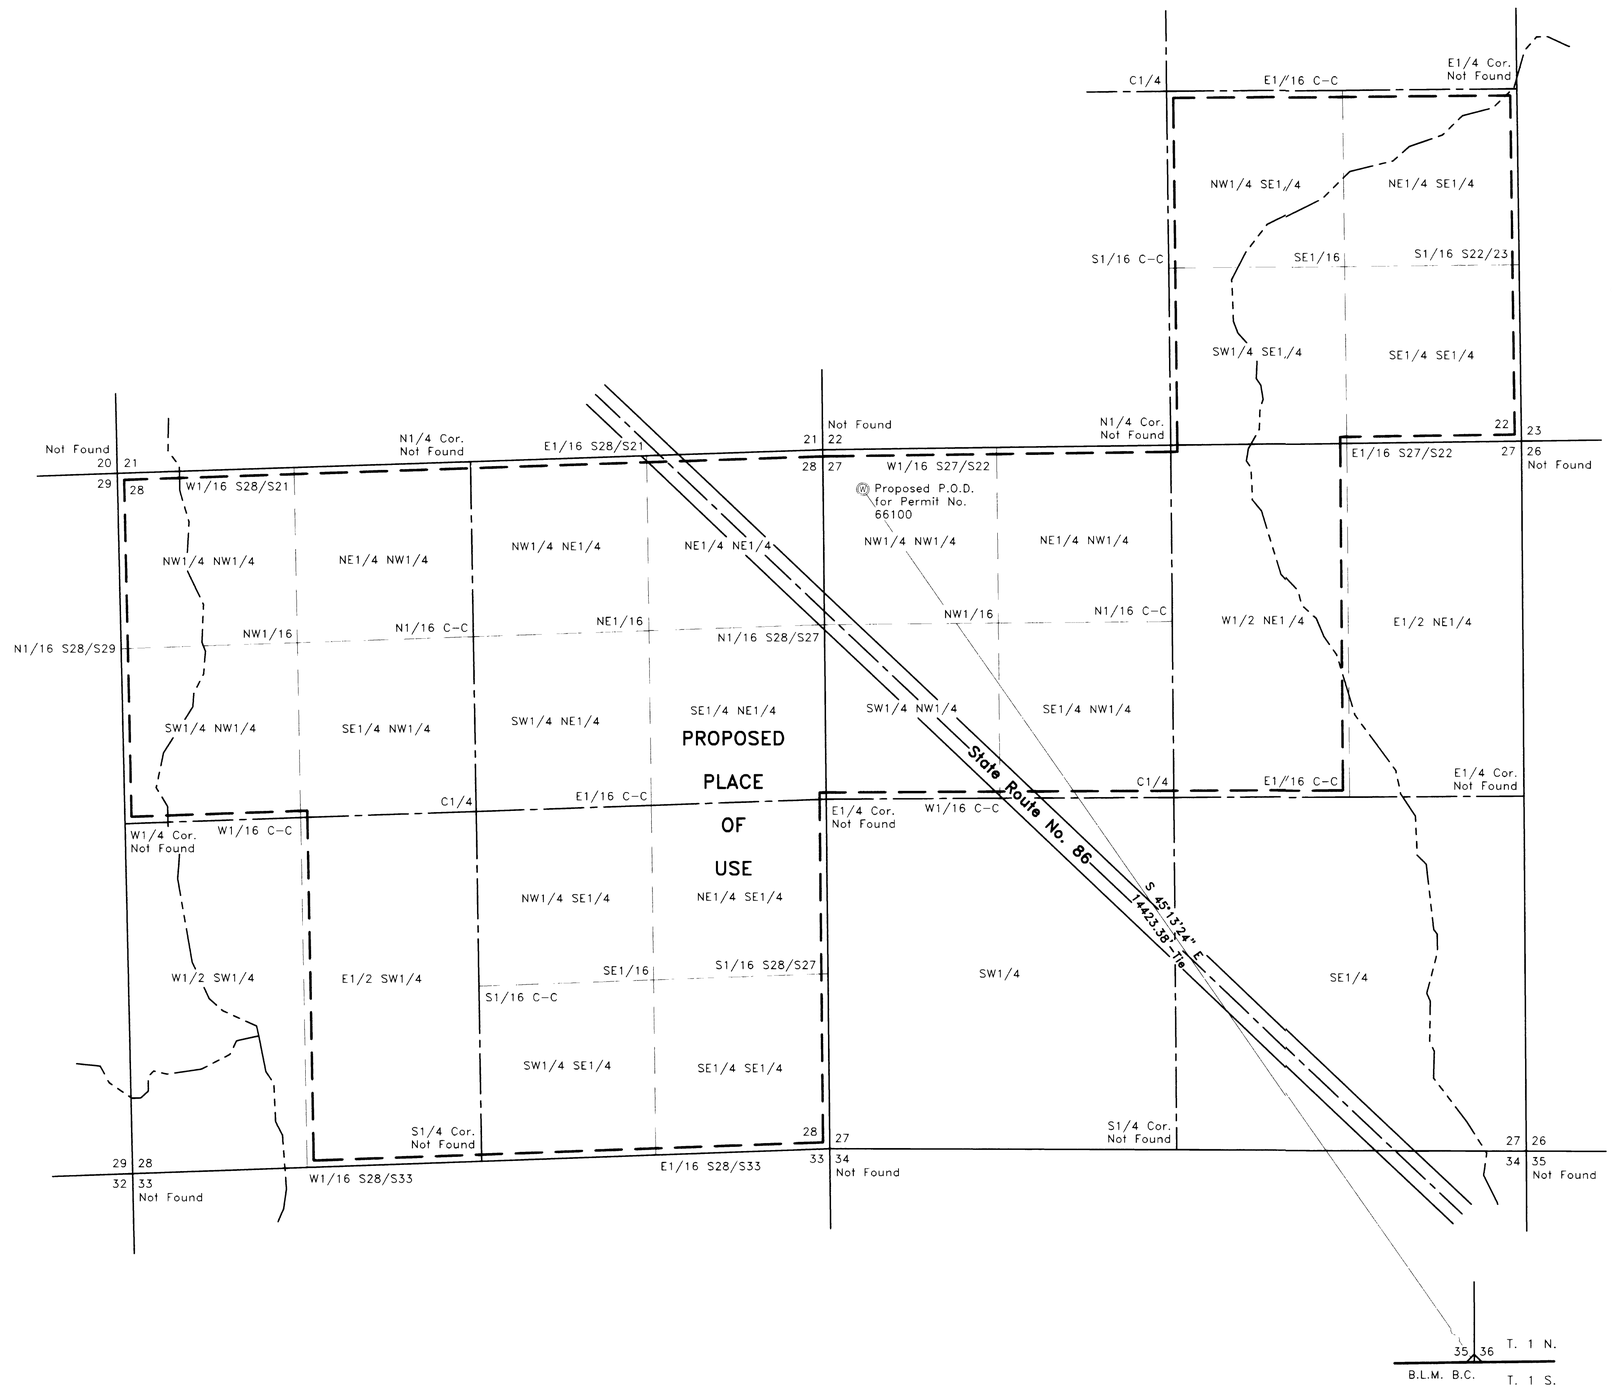

SURVEYOR'S CERTIFICATE

STATE OF NEVADA)
) SS
COUNTY OF LINCOLN)

I, Frank C. Hulse, being first duly sworn, depose and say that this map, consisting of 1 sheet, numbered from 1 to 1, inclusive, has been correctly drawn to the designated scale from field notes of a survey made by me, or under my supervision and direction, between the 13th of April, 2000, and the 20th of April, 2000; that it truly and correctly represents the proposed location and extent of the works used to divert water from an underground source, in Lincoln County, Nevada, by Dan Frehner, for irrigation purposes. That the proposed point of diversion, the approximate location and size of the diverting channel or other conduit, all reservoirs or basins, the location and names of all other works which will cross or connect with the proposed works, and the boundary of all lands, showing by 40-acre subdivisions the areas proposed to be served, are fully and correctly designated thereon.

PROFESSIONAL LAND SURVEYOR – STATE OF NEVADA
FRANK C. HULSE
4/20/2000
No. 6498

4/20/2000
Frank C. Hulse
State Water Right Surveyor No. 722
Professional Land Surveyor
Nevada Certificate No. 6498

Subscribed and sworn to before me this 20th day of April, 2000.

Spencer W. Hafen
Notary Public in and for Lincoln County, State of Nevada.
My Commission Expires on the 2 day of April, 2002.

OFFICIAL SEAL
SPENCER W HAFEN
NOTARY PUBLIC – STATE OF NEVADA
98-1588-11 My Appt. Expires April 02, 2002

BASIS OF BEARING

The Basis of Bearing was established by G.P.S., using a known NAD83 Nevada East Zone Coordinate on a U.S.G.S. Control Station descirbed as 'DEVILS'.

LEGEND

Found G.L.O. B.C. – Sec. Cor.

THE OWENS SURVEYING OUTFIT, INC.
Water Right, Mineral & Land Surveying throughout the West
P.O. Box 540
99 W. Hollywood
Pioche, Nevada 89043
Tel : 775-962-5115
Fax : 775-962-5116

Nev-7
S. Hafen

STATE ENGINEER'S USE

JS 4-26-2000 R6BE omitted. Letter to file to verify R6BE.

FILED
APR 24 2000
STATE ENGINEER'S OFFICE

Map to Accompany Application to Appropriate Water

For : Irrigation
By : Dan Frehner
From : Underground
In : Lincoln County, Nevada

66100