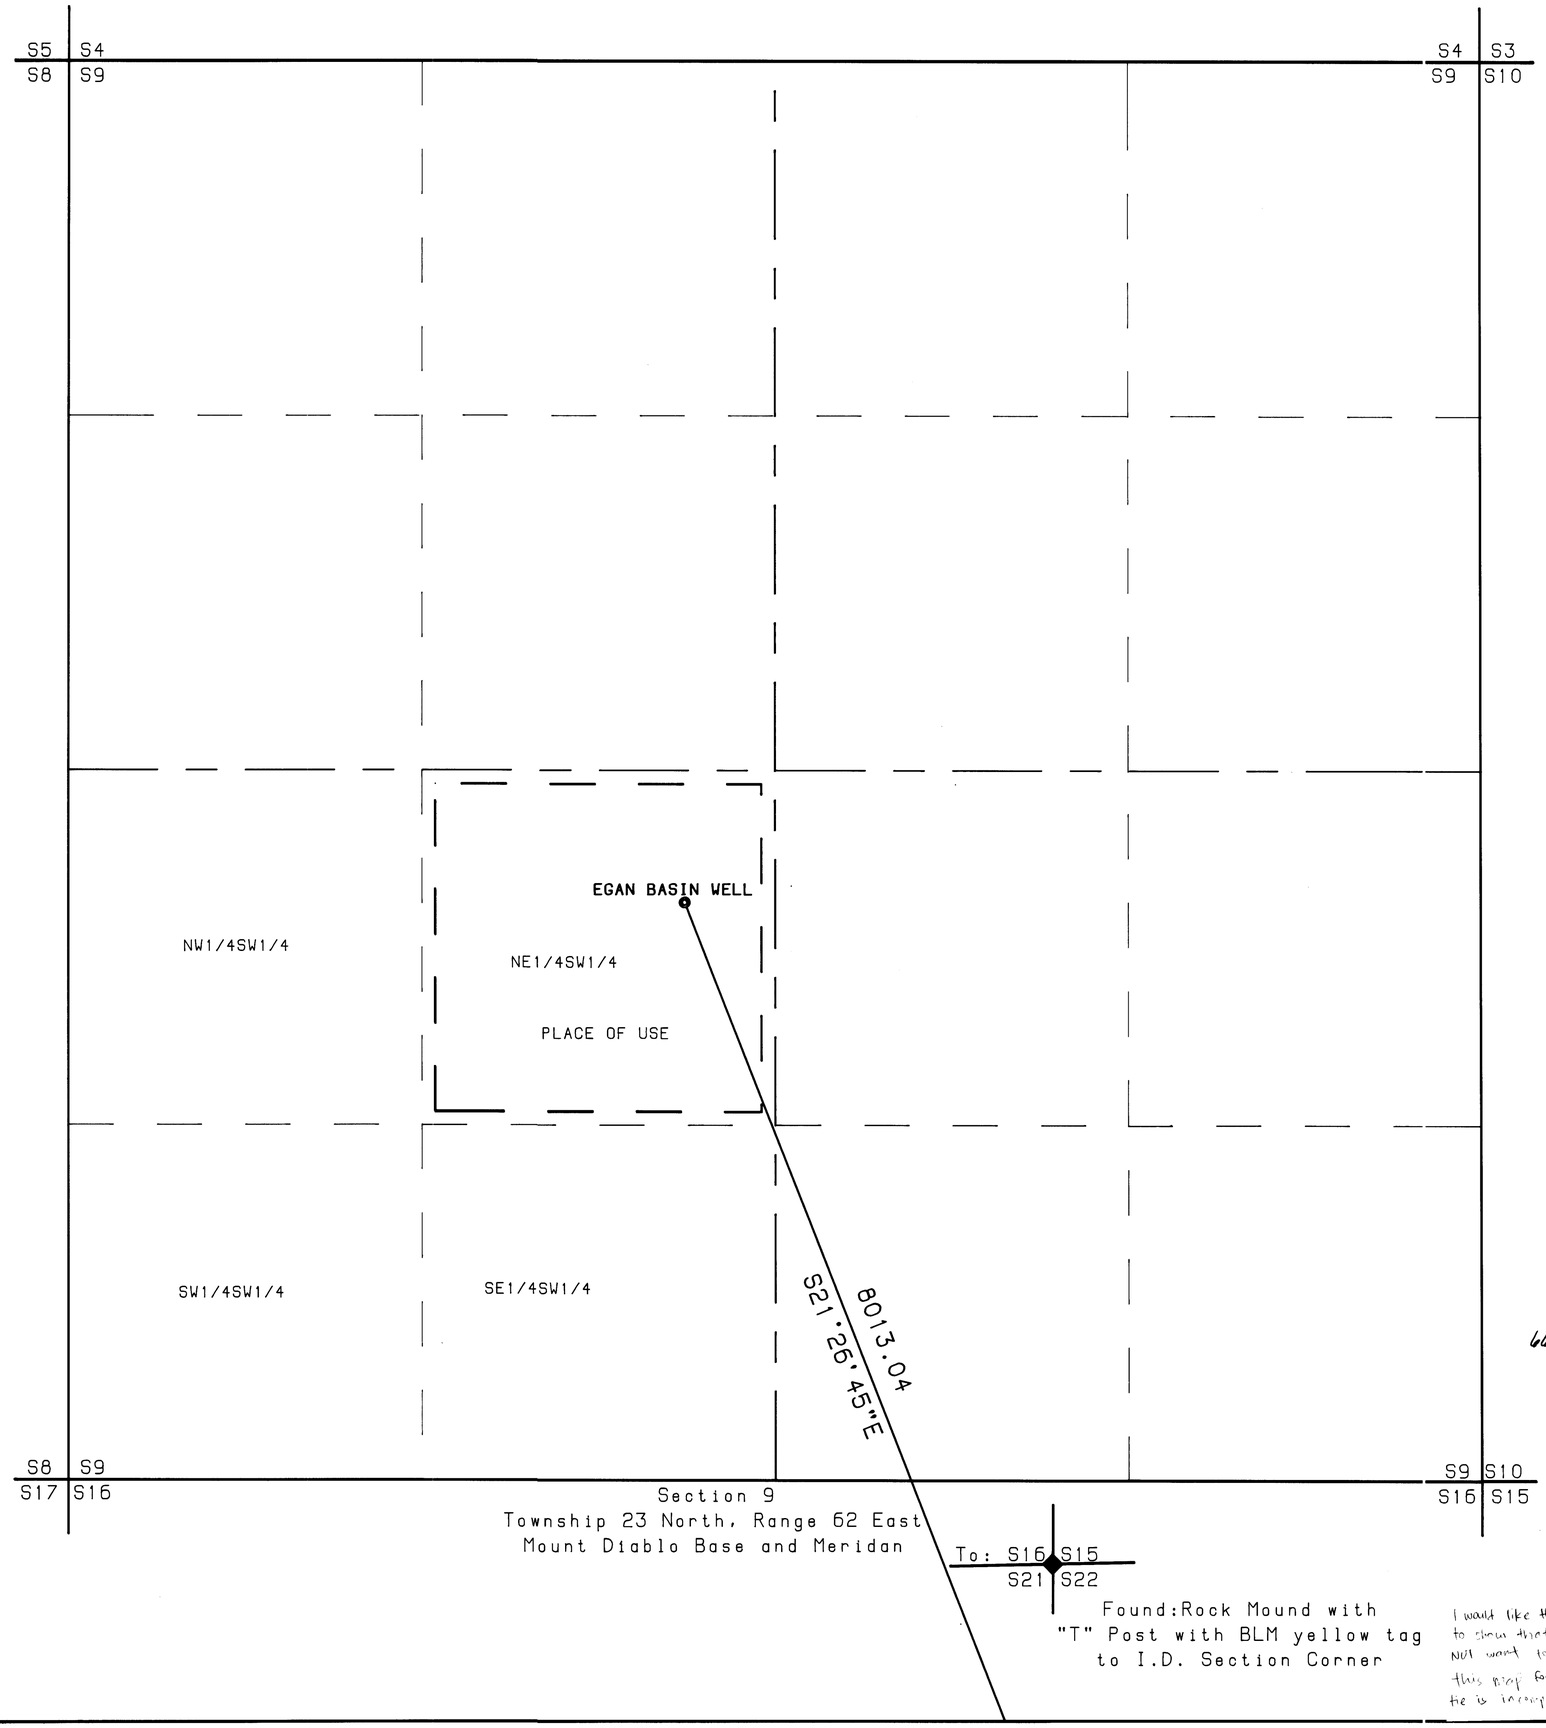

STATE OF NEVADA)
) S.S.
County of WHITE PINE)

I, Richard E. Fonger, being first duly sworn depose and say that this map consisting of one sheet has been correctly drawn to the designated scale from field notes of a survey made by me on September 22, 1999
This map truly and correctly represents the proposed location and extent of works used to divert water from Egan Basin Well, in White Pine County, Nevada by United States Department of Interior, Bureau of Land Management for watering of Livestock and Wildlife puropses.

Richard E. Fonger
State Water Right Surveyor

PROFESSIONAL LAND SURVEYOR - STATE OF NEVADA
RICHARD E. FONGER
No. 4235

Subscribed and Sworn to before me .....
this day 29..... day of September, 1999.
Notary Public in and for White Pine County, Nevada.

KARL N. LEE
NOTARY PUBLIC • STATE of NEVADA
White Pine County • Nevada
CERTIFICATE # 96-4641-17
APPT. EXP. OCT 10, 2000

PLACE OF USE

Scale: 1"= 300'

0' 300' 900' 1,500'

66107 CERTIFICATE NO. 16485 ISSUED 3-10-05

N

SOLAR BEARING BASE

FILED
APR 25 2000
STATE ENGINEER'S OFFICE

I would like the record to show that I did NOT want to accept this map for PPOD... tie is incomplete to [illegible]

MAP

To Accompany Application to Appropriate Water for watering of Livestock and Wildlife Use

By: United State Department of Interior, Bureau of Land Management

From: Egan Basin Well an Underground Source

82103 81842 66107