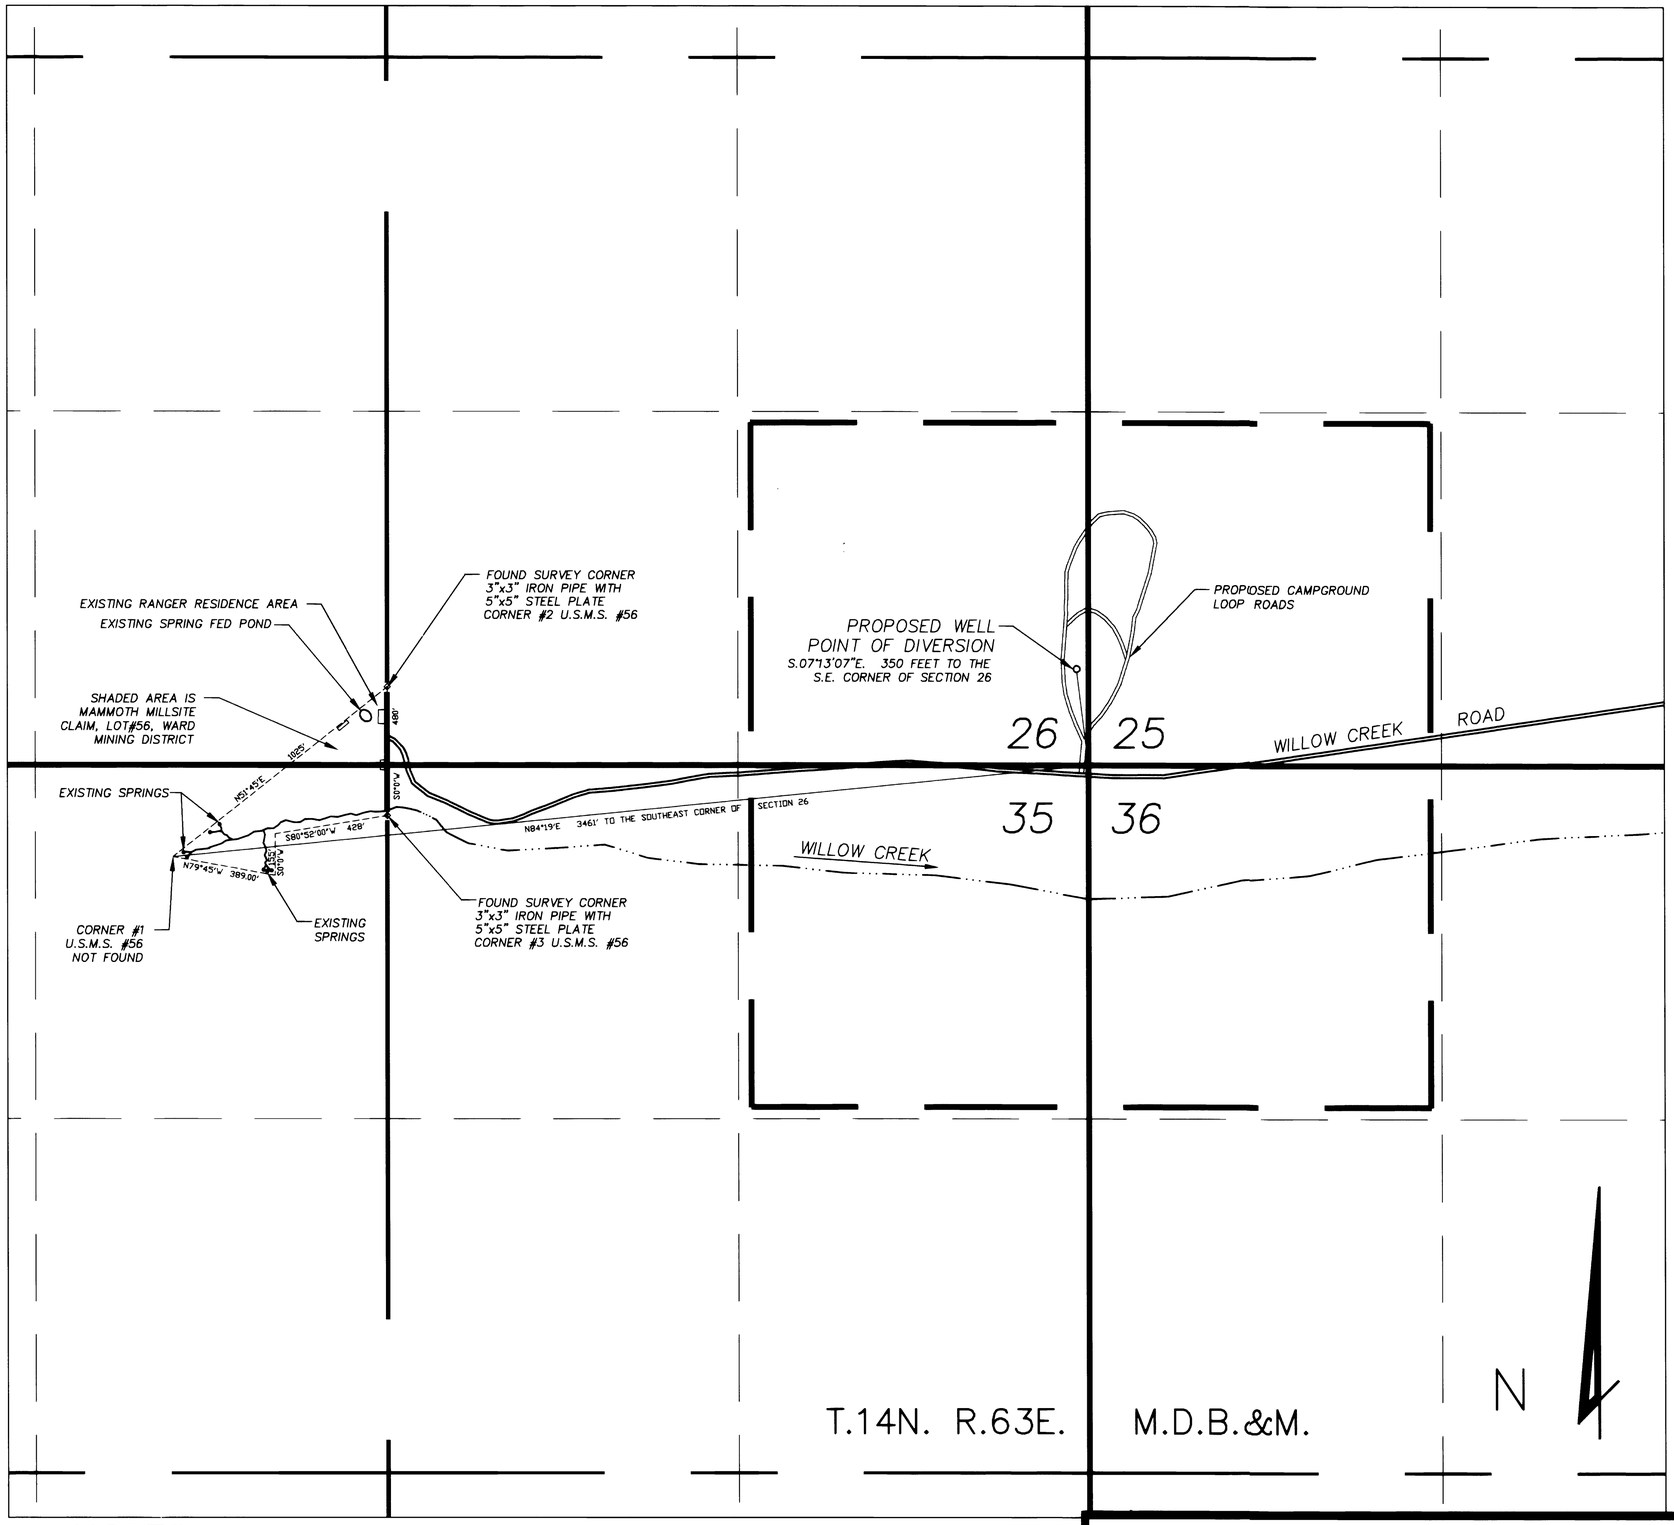

STATE OF NEVADA)
) ss
COUNTY OF CARSON CITY)

I, JOSEPH L. CYPHERS, BEING FIRST DULY SWORN, DEPOSE AND SAY THAT THIS MAP, CONSISTING OF ONE SHEET, NUMBERED FROM 1 TO 1, INCLUSIVE, HAS BEEN CORRECTLY DRAWN TO THE DESIGNATED SCALE FROM FIELD NOTES OF A SURVEY MADE BY ME, OR UNDER MY SUPERVISION AND DIRECTION, BETWEEN THE 12TH OF SEPTEMBER, 1995 AND THE 29TH OF OCTOBER, 1997 AND FROM MAPS OF PREVIOUS U.S. MINING SURVEYS; THAT IT TRULY AND CORRECTLY REPRESENTS THE PROPOSED LOCATION AND EXTENT OF THE WORKS USED TO DIVERT WATER FROM AN UNDERGROUND SOURCE IN WHITE PINE COUNTY, NEVADA, BY THE STATE OF NEVADA, DEPARTMENT OF CONSERVATION, DIVISION OF STATE PARKS, FOR RECREATION AND DOMESTIC PURPOSES; THAT THE PROPOSED POINTS OF DIVERSION, THE LOCATIONS AND SIZE OF THE DIVERTING CHANNELS OR CONDUITS, THE PLACES AND MANNER OF USE, AND THE LOCATIONS AND NAMES OF ALL OTHER WORKS OR STREAMS WHICH ARE CROSSED BY, OR CONNECTED WITH THE SAID WORKS, ARE FULLY AND CORRECTLY DESIGNATED THEREON.

Joseph L. Cyphers
(STATE WATER RIGHTS SURVEYOR 797)

SUBSCRIBED AND SWORN TO BEFORE ME

THIS 9th DAY OF February, 2000.

Joy G. Elwood
NOTARY PUBLIC IN AND FOR CARSON CITY, NEVADA

MY COMMISSION EXPIRES 8/12/2001

JOY G. ELWOOD
NOTARY PUBLIC - NEVADA

REGISTERED PROFESSIONAL ENGINEER
JOSEPH L. CYPHERS
CIVIL
2/9/00

SCALE 1" = 300'

300 0 300 600 900 1200 1500 1800

NOTES:

1. BASIS OF BEARINGS – EAST LINE OF U.S. MINING SURVEY #56, BEARING SOUTH
2. TIE TO SOUTHEAST CORNER OF SECTION 26 IS BASED UPON INFORMATION FROM U.S. MINING SURVEY #56. SOUTHEAST CORNER OF SECTION 26 WAS NOT FOUND
3. LOCATIONS OF STREAMS, SPRINGS AND ROADS ARE APPROXIMATE

STATE ENGINEER'S USE

FILED
MAR 0 1 2000
STATE ENGINEER'S OFFICE

MAP TO ACCOMPANY
APPLICATION TO CHANGE
POINT OF DIVERSION, PLACE OF USE
FOR PERMIT #63851
BY THE STATE OF NEVADA,
DEPARTMENT OF CONSERVATION
DIVISION OF STATE PARKS
FROM AN UNDERGROUND SOURCE
IN WHITE PINE COUNTY, NEVADA

SHEET 1 OF 1

APPLICATION 66113