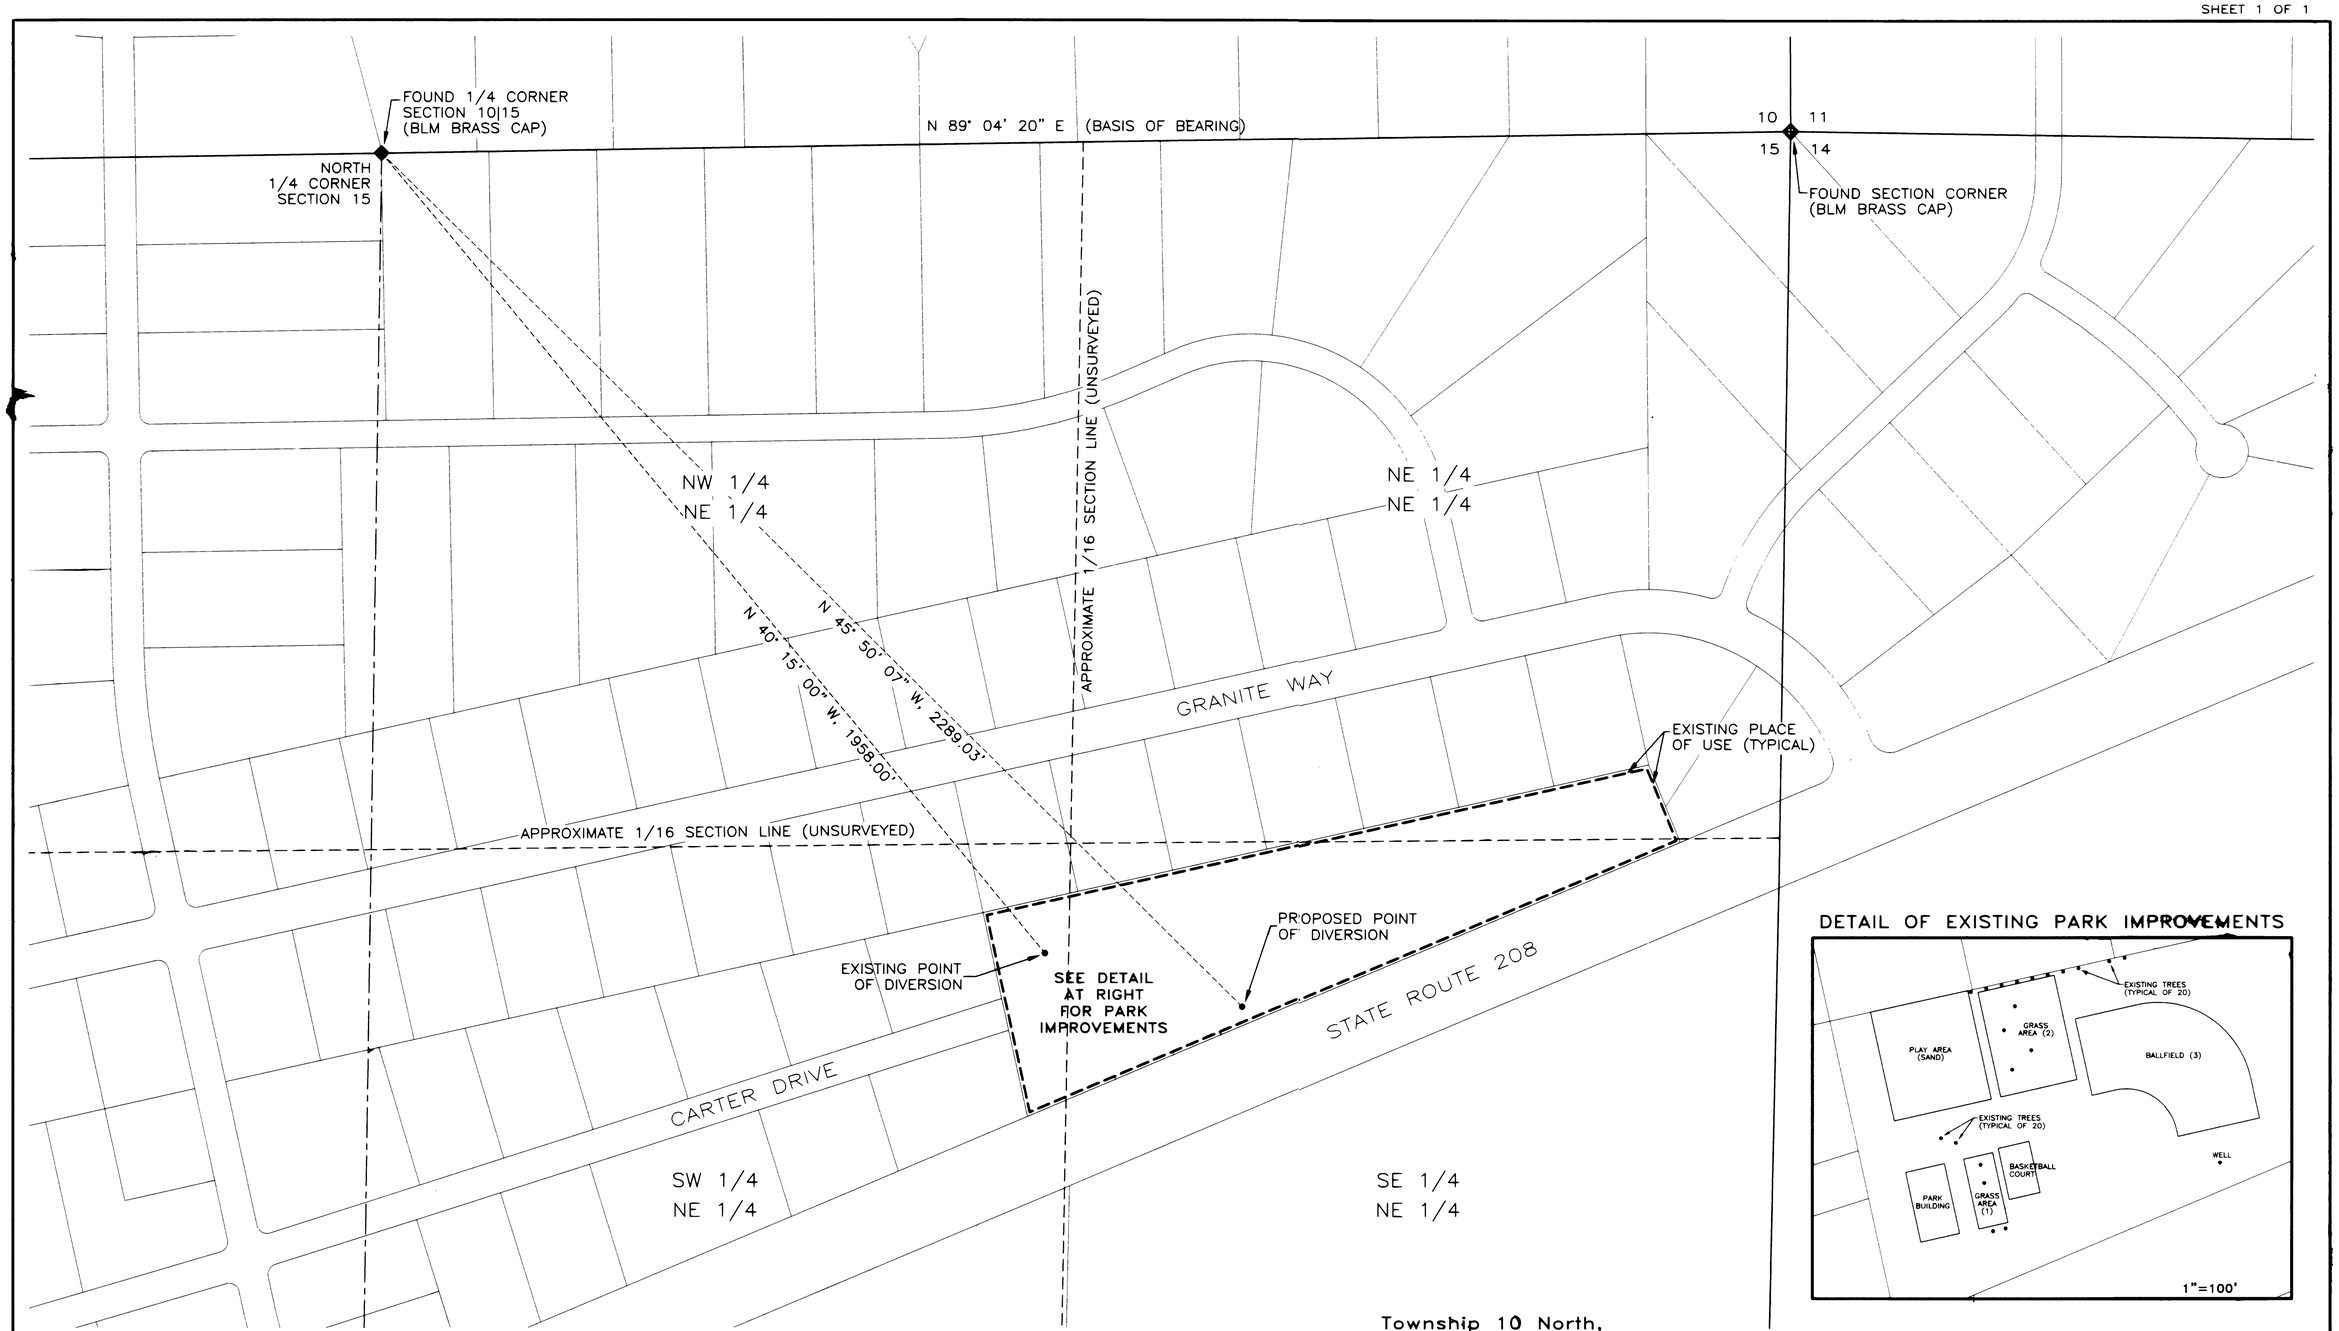

DETAIL OF EXISTING PARK IMPROVEMENTS

Township 10 North,
Range 22 East,
M. D. B. & M.

150 0 150 300

1" = 150'

	SQ. FT.	ACRES
GRASS AREA (1)	3,351	.076
GRASS AREA (2)	13,250	.304
BALLFIELD (3)	25,232	.579
TOTAL:	41,833	.960

STATE OF NEVADA
COUNTY OF DOUGLAS } SS

I, Carl Ruschmeyer, being first duly sworn, depose and say that site inspections have been made by me, or under my supervision and direction, on 5 January, 2000; that the location of each reference monument has been verified by site inspection; that the point of diversion and place of use sites have been inspected; that this map, consisting of one sheet, has been correctly drawn to the designated scale from surveying calculation notes prepared by me, or under my supervision and direction, relying upon analysis of recorded survey maps and other recorded surveying documents in the office of the Douglas County Recorder; that this map truly and correctly represents the proposed location and extent of the works used to divert water from an underground source in Douglas County, Nevada, by Douglas County; that the map truly and correctly represents the location and extent of works proposed to divert water from an underground source in Douglas County, Nevada, by Douglas County.

Carl Ruschmeyer
State Water Right Surveyor No. 996

PROFESSIONAL ENGINEER STATE OF NEVADA
CARL RUSCHMEYER
2/28/2000
CIVIL
No. 10775

Subscribed and sworn to before me this 28 day of February, 2000, Notary Public in and for Douglas County, Nevada.

Lynda K Teglia
Notary Public

LYNDA K TEGLIA
Notary Public State of Nevada
Appointment Recorded in Council of Douglas
My Appointment Expires
93-4683-5

BASIS-OF-BEARING:
The North Line of the Northeast quarter of Section 15, T10N, R22E, M.D.B.&M., per Map on file with the State Division of Water Resources under Permit 41205. (N 89° 04' 20" E)

C:\DRAWINGS\WATER RIGHTS\STATE MAPS\TRE PARK

STATE ENGINEER'S USE

FILED
MAR 03 2000
STATE ENGINEER'S OFFICE

MAP TO ACCOMPANY
AN APPLICATION TO CHANGE
THE POINT OF DIVERSION OF A PORTION
UNDER PERMIT 41205
FOR RECREATION AND DOMESTIC USE
BY DOUGLAS COUNTY
FROM AN UNDERGROUND SOURCE
IN DOUGLAS COUNTY, NEVADA

66116