QUINN RIVER MAINTENANCE STATION

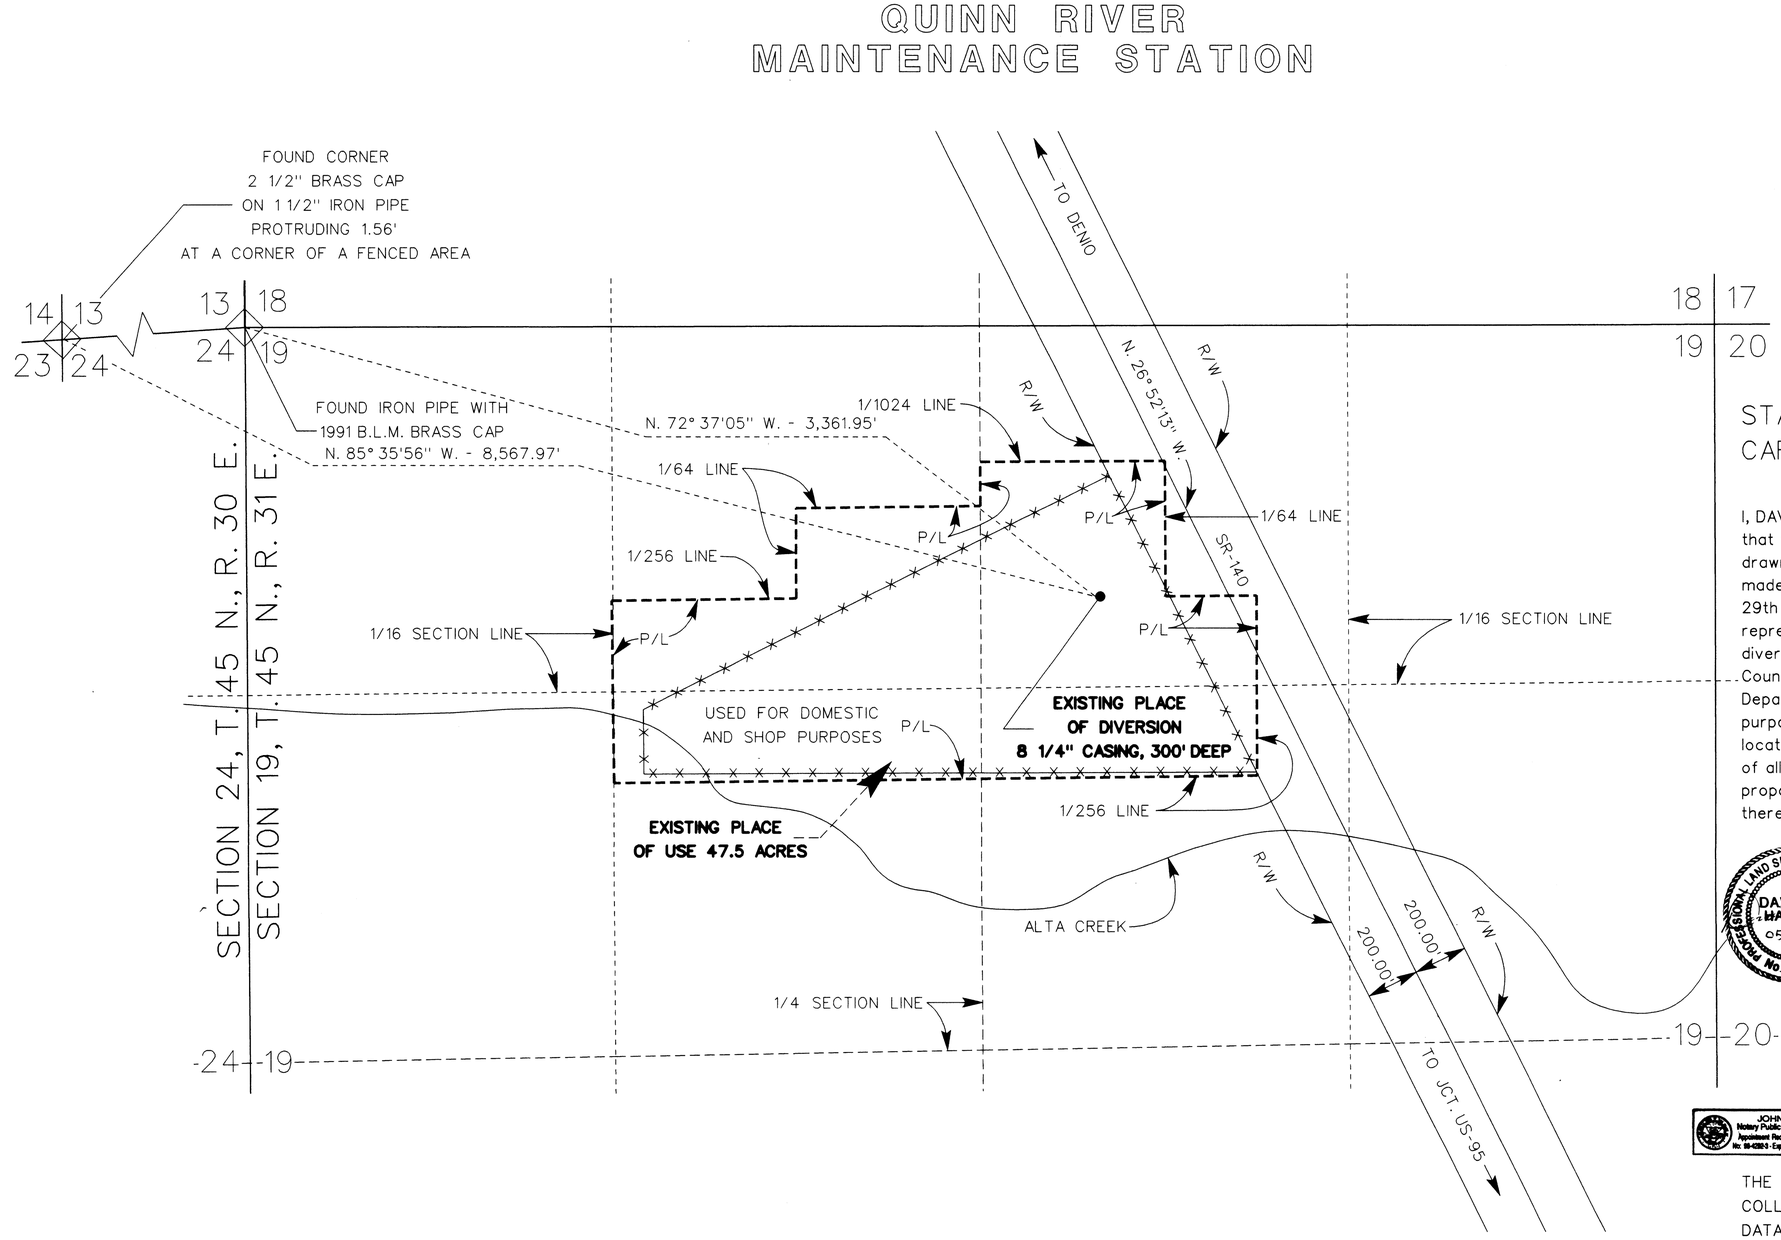

STATE OF NEVADA
CARSON CITY

I, DAVID R. HAMLIN, being first duly sworn, depose and say that this map, consisting of one sheet, has been correctly drawn to the designated scale from field notes of a survey made by me, or under my supervision and direction, on 29th day of October, 1999; that it truly and correctly represents the existing location of the well used to divert water from an underground source in Humboldt County, by the State of Nevada, acting by and through its Department of Transportation, for domestic and public highway purposes. That the point of diversion, the approximate location and size of existing drilled well, and the boundary of all lands, showing by 40 acre subdivisions the areas proposed to be served, are fully and correctly designated thereon.

PROFESSIONAL LAND SURVEYOR - STATE OF NEVADA
DAVID R. HAMLIN
05-01-00
No. 12458

State Water Right Surveyor No. 1028

SUBSCRIBED AND SWORN BEFORE ME
THIS ____ DAY OF _____, 20__,
NOTARY PUBLIC IN AND FOR CARSON CITY,
NEVADA.

JOHN BIANE
Notary Public - State of Nevada
Appointment Recorded in Carson City
No. 98-0282-3 - Expires September 8, 20__

THE DATA ON THE POINT OF DIVERSION (WELL) WAS COLLECTED USING A TRIMBLE GEOEXPLORER G.P.S. DATA COLLECTOR. OCCUPATIONS INCLUDED THE WELL, HIGHWAY REFERENCE MONUMENTS AND THE SECTION CORNERS (KNOWN POSITIONS). DATA WAS THEN PROCESSED WITH DECIMETER PROCESSING SOFTWARE. THE POSITION OF THE WELL HAS A PRECISIONAL TOLERANCE NOT GREATER THAN ONE METER.

BEARING SOURCE: THE CENTERLINE OF SR-140 BETWEEN HIGHWAY ENGINEER'S STATION "A" 659+79.24 P.O.T. AND "A' 693+33.31 P.O.T., N. 26° 52'13" W.

EXISTING FENCE LINE

PLACE OF USE

N 1/2 N 1/2 SE 1/4 NW 1/4
S 1/2 SW 1/4 NE 1/4 NW 1/4
SE 1/4 NE 1/4 NW 1/4
N 1/2 NW 1/4 SW 1/4 NE 1/4
SW 1/4 NW 1/4 NE 1/4
S 1/2 S 1/2 NW 1/4 NW 1/4 NE 1/4
NW 1/4 NE 1/4 SW 1/4 NE 1/4
SW 1/4 SE 1/4 NW 1/4 NE 1/4
ALL IN SECTION 19, T. 45 N., R. 31 E., M.D.M.

66261 CERTIFICATE NO. 16818 ISSUED 6-25-07

300 150 0 300 600 900 1200
SCALE: 1" = 300'

TRACED:
M. McCALL
CHECKED:

STATE ENGINEER'S USE

FILED
MAY 03 2000
STATE ENGINEER'S OFFICE

MAP

MAP TO ACCOMPANY APPLICATION
TO APPROPRIATE WATER
FOR: MAINTENANCE STATION USE
BY: NEVADA DEPARTMENT OF TRANSPORTATION
FROM: WELL (UNDERGROUND)
IN: HUMBOLDT COUNTY
DATE: APRIL, 2000 SERIAL NO.:

85549 66261