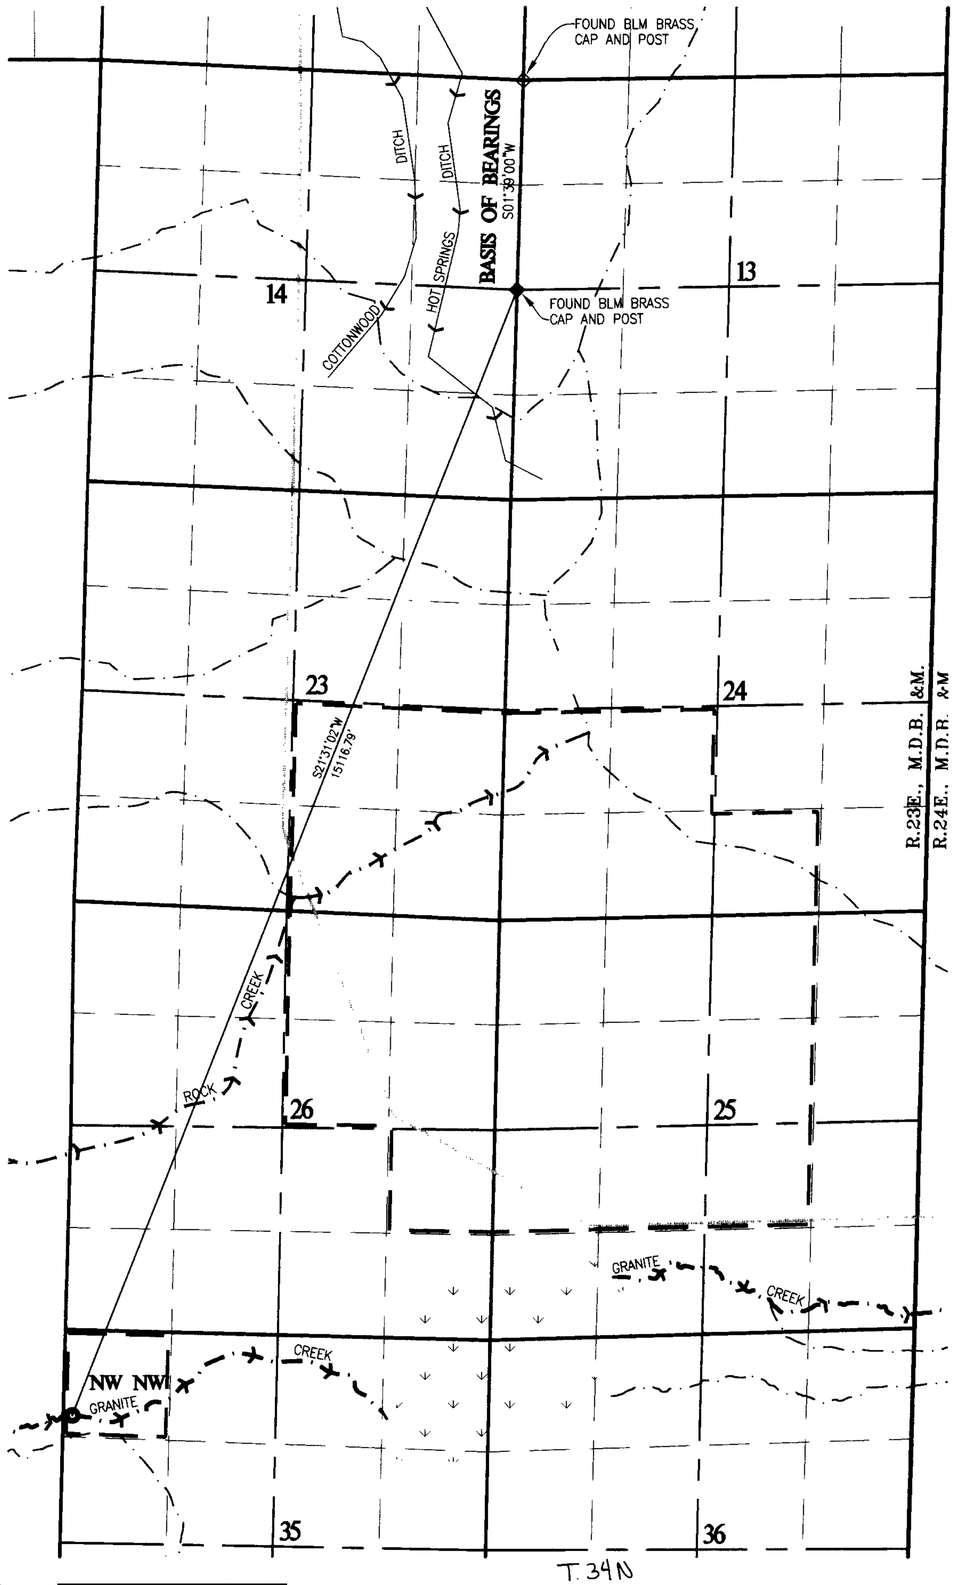

NORTH

STATE OF NEVADA
COUNTY OF WASHOE } SS

I, GEORGE M. THIEL, BEING FIRST DULY SWORN, DEPOSE AND SAY THAT THIS MAP, CONSISTING OF ONE SHEET, NUMBERED FROM 1 TO 1, INCLUSIVE, HAS BEEN CORRECTLY DRAWN TO THE DESIGNATED SCALE FROM FIELD NOTES OF A SURVEY MADE BY ME, OR UNDER MY SUPERVISION AND DIRECTION, BETWEEN THE 3rd & 4th DAY OF SEPTEMBER, 1999; THAT IT TRULY AND CORRECTLY REPRESENTS THE PROPOSED LOCATION AND EXTENT OF THE WORKS USED TO DIVERT WATER FROM GRANITE CREEK, IN COUNTY, NEVADA, BY BRIGHT-HOLLAND CORPORATION, A NEVADA CORPORATION, FOR IRRIGATION PURPOSES. THAT THE PROPOSED POINT OF DIVERSION, THE APPROXIMATE LOCATION AND SIZE OF THE DIVERTING CHANNEL OR OTHER CONDUIT, ALL RESERVOIRS OR BASINS, THE LOCATION AND NAMES OF ALL OTHER WORKS WHICH WILL CROSS OR CONNECT WITH THE PROPOSED WORKS, AND THE BOUNDARY OF ALL LANDS, SHOWING BY 40-ACRE SUBDIVISIONS THE AREAS PROPOSED TO BE SERVED, ARE FULLY AND CORRECTLY DESIGNATED THEREON.

7-12-00

GEORGE M. THIEL, SWRS # 696

SUBSCRIBED AND SWORN TO BEFORE ME
THIS 12th DAY OF July, 2000.

NOTARY PUBLIC IN AND FOR WASHOE COUNTY, NEVADA.
MY COMMISSION EXPIRES October 1, 2003.

BASIS OF BEARINGS

THE EAST LINE OF SECTION 14 BEARING N 01°39'00" E, PER THE DEPENDENT RESURVEY ON FILE WITH THE BUREAU ON LAND MANAGEMENT, NEVADA STATE OFFICE, DATED MAY 25, 1977.

LEGEND

- PROPOSED PLACE OF USE
- FOUND SECTION CORNERS AS NOTED
- FOUND QUARTER CORNERS AS NOTED
- PROPOSED POINT OF DIVERSION

GRAPHIC SCALE

1000 0 500 1000 2000 4000

(IN FEET)
1 inch = 1000 ft.

SHEET 1 OF 1 JANUARY 4, 2000

THIEL ENGINEERING CONSULTANTS
TEC
P.O Box 70458 Reno, Nevada 89570-0458
(775)352-7800 Fax(775)352-7929

STATE ENGINEER'S USE

E 7/12/00
JUL 2 9 2000

MAP TO ACCOMPANY APPLICATION TO APPROPRIATE

FOR IRRIGATION PURPOSES BY BRIGHT-HOLLAND CORPORATION, A NEVADA CORPORATION FROM GRANITE CREEK

WASHOE COUNTY NEVADA

66306

C:\SGS\X\96\U\96719.dwg\96719.dwg Thu, Jul 06 14:49:49 2000 TAC