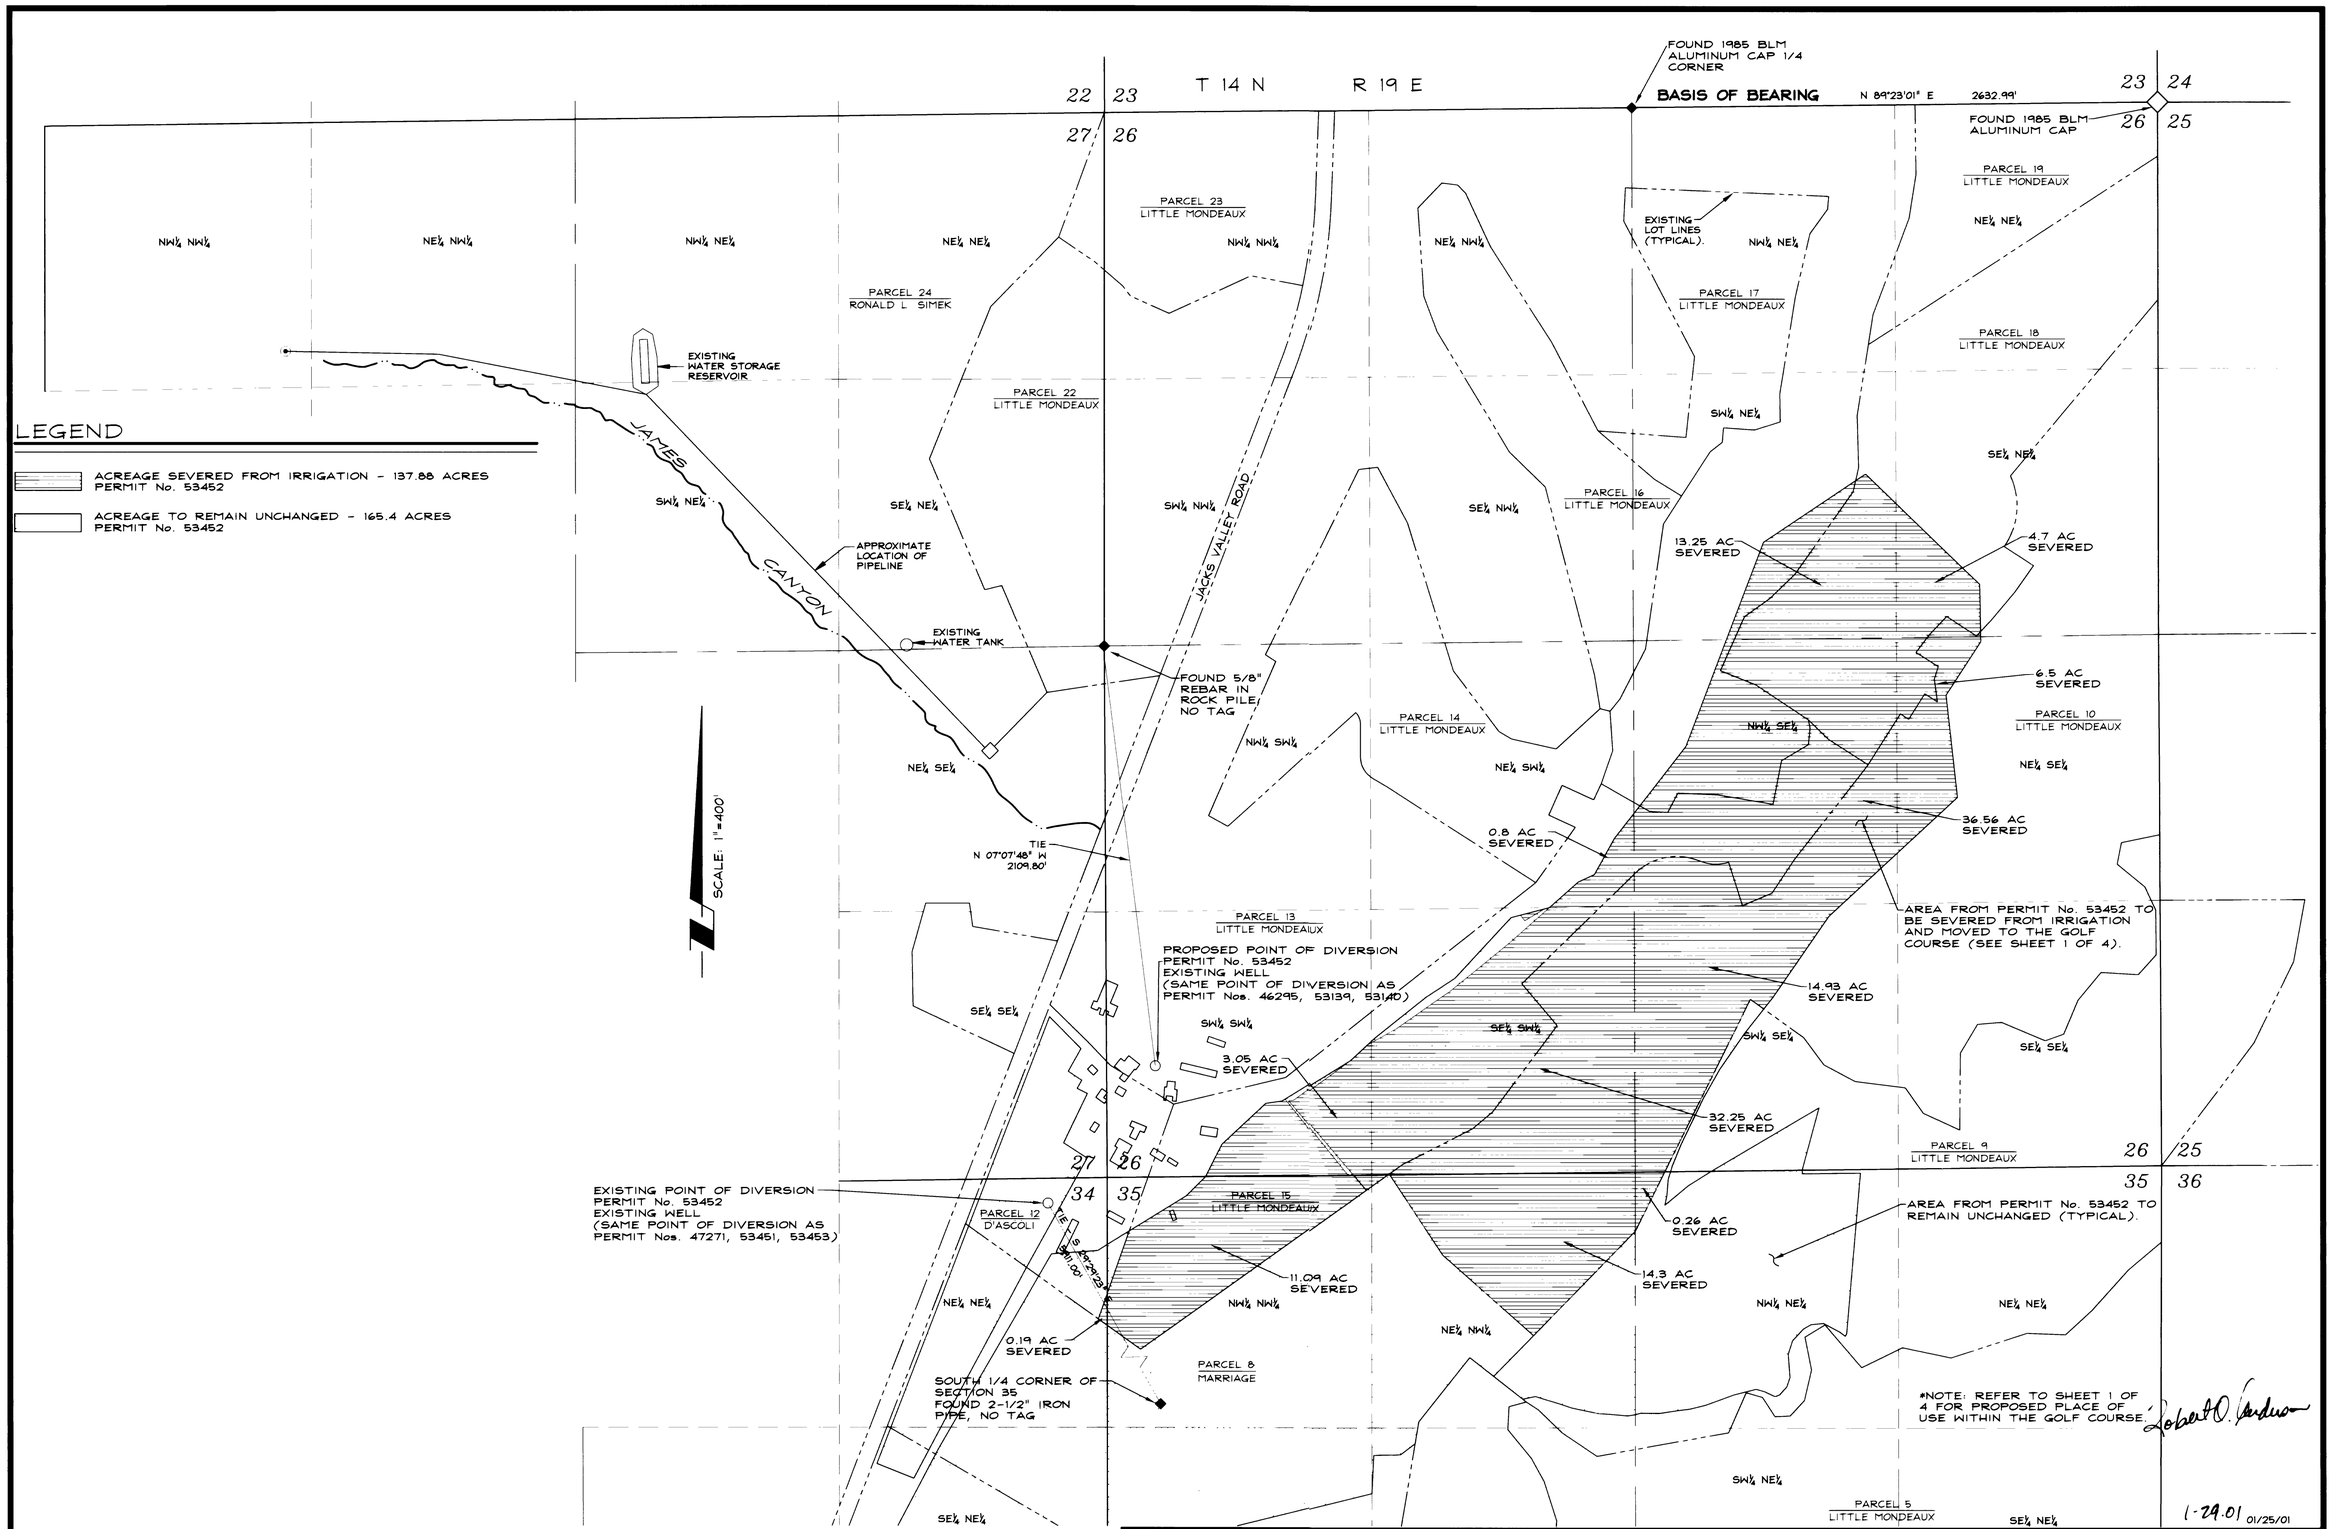

R O Anderson ENGINEERING INC
1624 10th STREET · P.O. BOX 2294 · MINDEN, NV 89423
PH (775) 782-2322 FAX (775) 782-7084
WEBSITE: WWW.ROANDERSON.COM

STATE ENGINEER'S USE

FILED FEB 05 2001 STATE ENGINEER

MAP
TO ACCOMPANY APPLICATIONS TO CHANGE THE PLACE OF USE OF A PORTION OF CLAIM FOR VESTED RIGHT NUMBER 09250 FROM JAMES CANYON & ITS TRIBUTARIES; TO CHANGE THE POINT OF DIVERSION & PLACE OF USE OF A PORTION OF PERMIT NUMBERS 8771 & 53452
FROM UNDERGROUND SOURCES FOR IRRIGATION PURPOSES
BY
RONALD SIMEK & LITTLE MONDEAUX LIMOUSIN CORP.
IN
DOUGLAS COUNTY, NEVADA

212-32-00 SHEET 4 OF 4

66972 66436 T