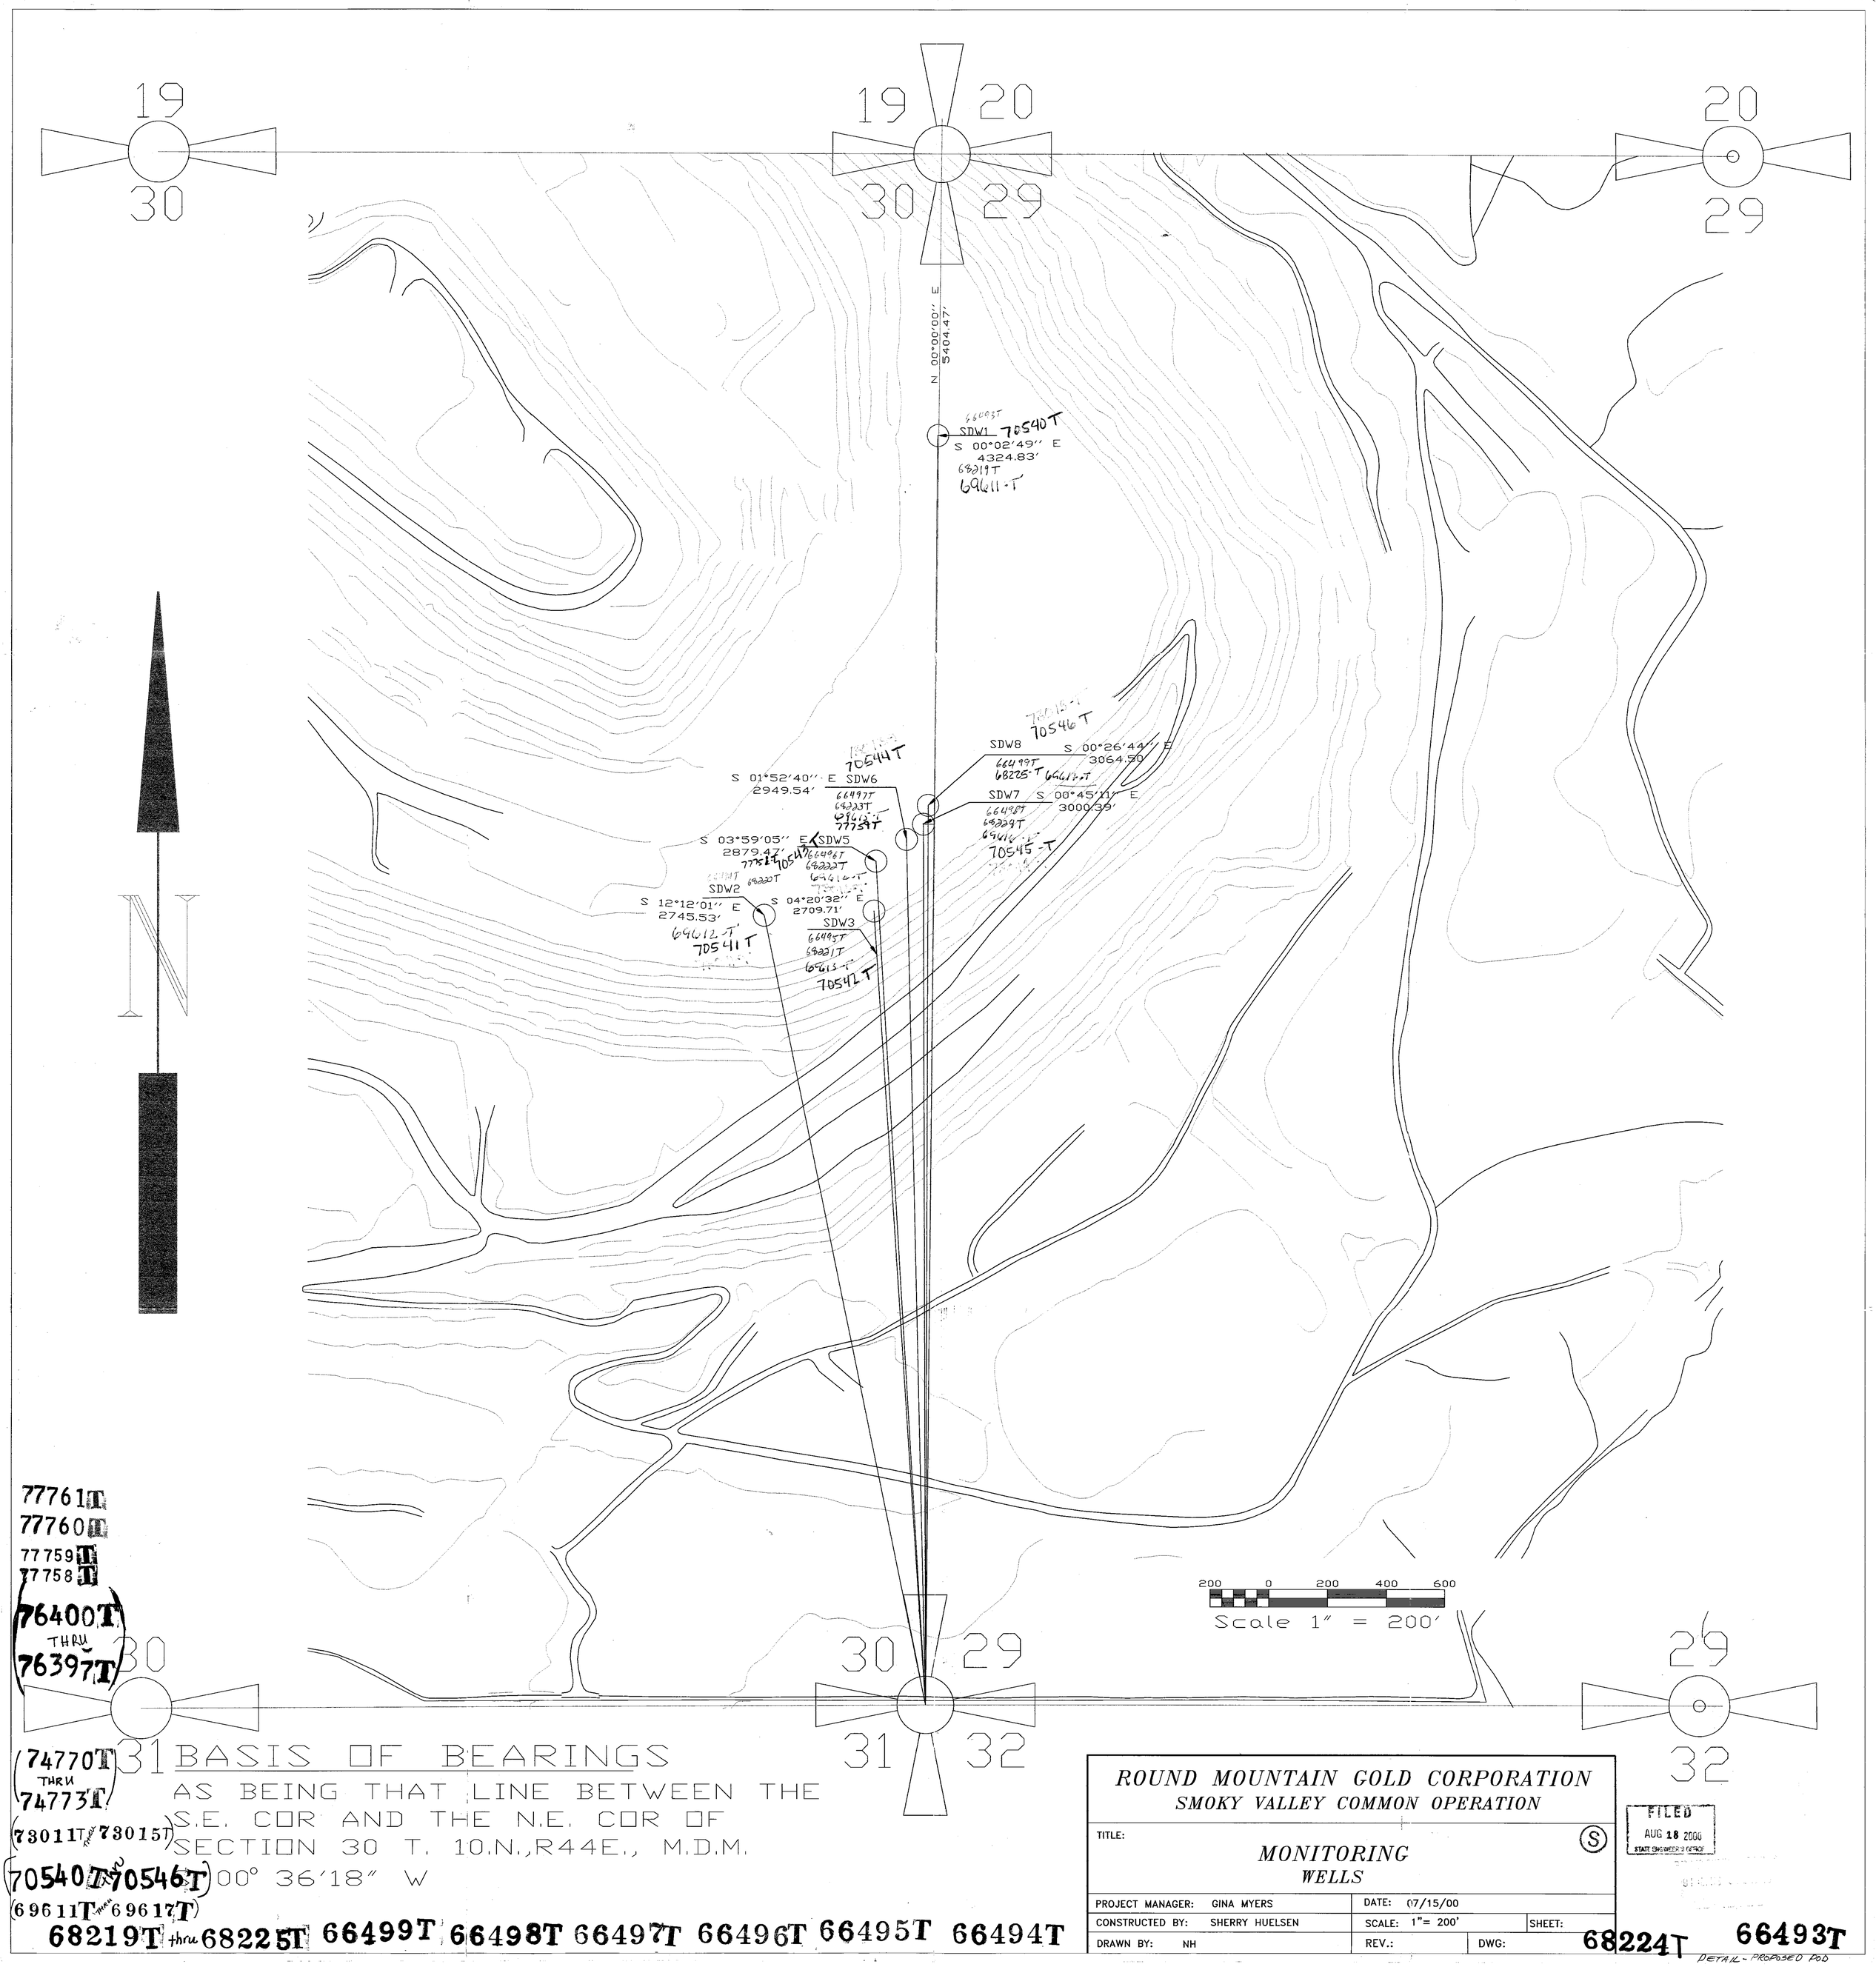

BASIS OF BEARINGS
AS BEING THAT LINE BETWEEN THE
S.E. COR AND THE N.E. COR OF
SECTION 30 T. 10.N., R44E., M.D.M.
00° 36'18" W

ROUND MOUNTAIN GOLD CORPORATION
SMOKY VALLEY COMMON OPERATION

TITLE: MONITORING WELLS

PROJECT MANAGER: GINA MYERS	DATE: 07/15/00		
CONSTRUCTED BY: SHERRY HUELSEN	SCALE: 1"= 200'	SHEET:	
DRAWN BY: NH	REV.:	DWG:	

FILED
AUG 18 2000
STATE ENGINEER'S OFFICE