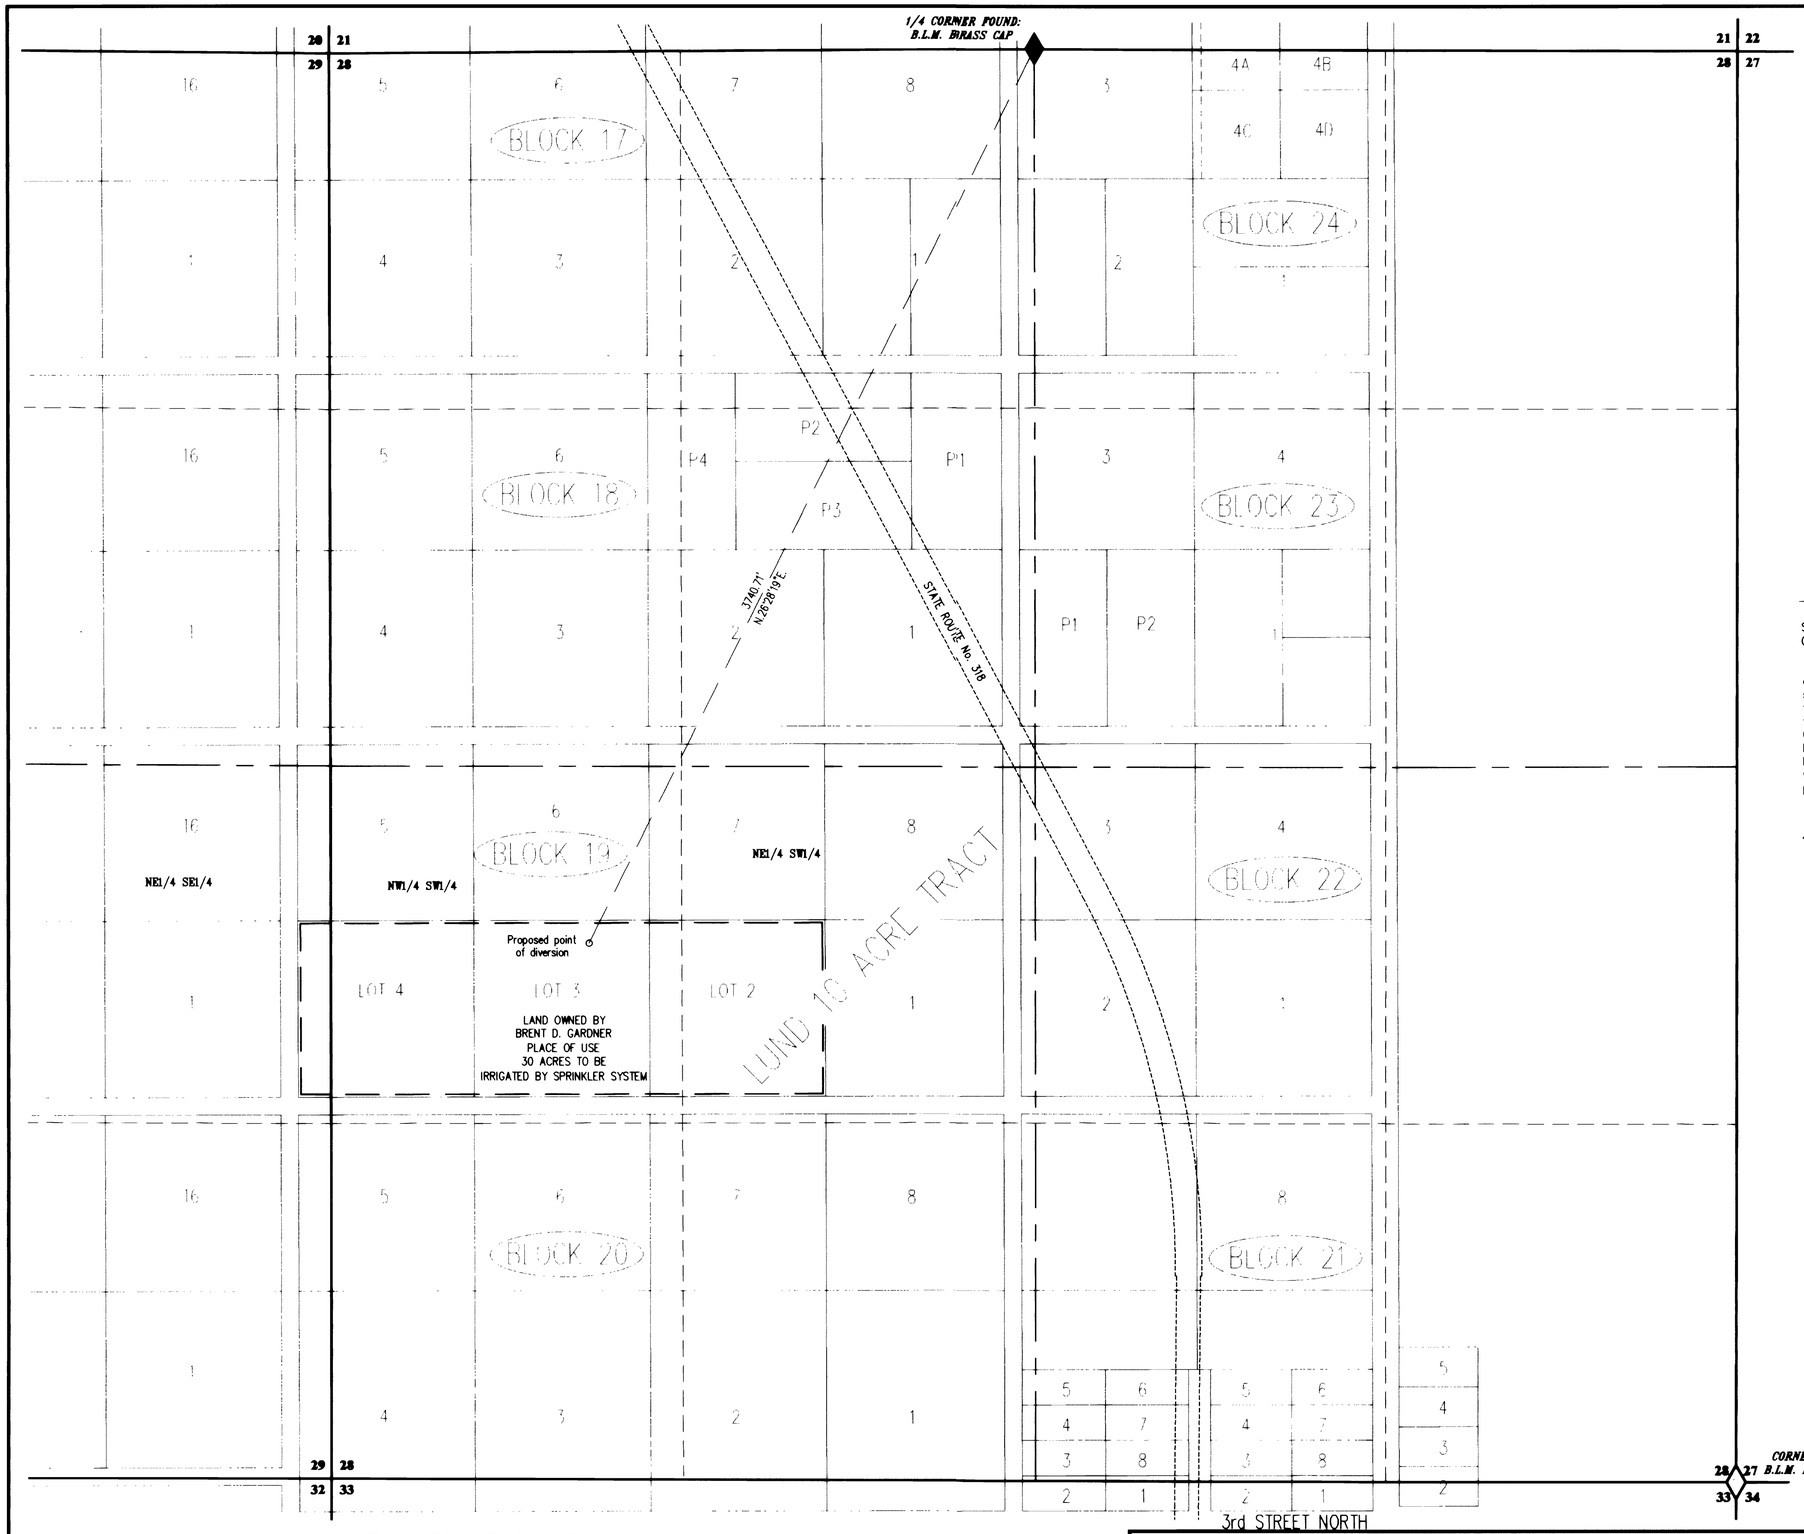

T.12 N., R.62 E., M.D.B. & M.

GRAPHIC SCALE

-300 0 150 300 600 1200

(IN FEET)
1 inch = 300 ft.

The basis of bearing for this map is N.00°12'W. along the East line of the Northeast 1/4 of Section 33, T.12 N., R.62 E., M.D.B. & M., as shown on the Dependent Resurvey Plat of above said Township by the B.L.M. and approved December 4, 1974.

Both the Northeast Corner and the East 1/4 Corner of Section 33, T.12 N., R.62 E., M.D.B. & M., are Found BLM Brass Caps.

SURVEYOR'S CERTIFICATE

STATE OF NEVADA
County of White Pine } ss.

I, Dean Neubauer, being first duly sworn, depose and say that this map, consisting of one sheet, has been correctly drawn to the designated scale from field notes of a survey made by me between the 5th day of July, 2000 and the 7th day of July, 2000; that it truly and correctly represents the proposed location and extent of the works used to divert water from underground source, in White Pine County, Nevada by Brent D. Gardner for Irrigation purposes. That the proposed point of diversion, the approximate location and size of the diverting channel or other conduit, all reservoirs or basins, the location and names of all other works which will cross or connect with the proposed works, and the boundary of all lands, showing by 40-acre subdivisions the areas proposed to be served, are fully and correctly designated thereon.

Dean Neubauer
State Water Right Surveyor No. 917

PROFESSIONAL LAND SURVEYOR
DEAN NEUBAUER
7-19-00
No. 9397
STATE OF NEVADA

Subscribed and sworn to before me this 19th day of July, 2000.

Carol R. Fielding
Notary Public in and for White Pine County, Nevada.

CAROL R. FIELDING
Notary Public - State of Nevada
White Pine County - Nevada
CERTIFICATE # : 93-4443-17
APPT. EXP. SEPT. 16, 2001

STATE ENGINEER'S USE 66603

FILED
AUG 3 0 2000

SUMMIT JOB #10036

SUMMIT ENGINEERING CORPORATION
CONSULTING ENGINEERS AND SURVEYORS
824 East Aultman Street, Ely, Nevada, 89301
PHONE (775) 289-4445 FAX (775) 289-4043

MAP TO ACCOMPANY
APPLICATION TO APPROPRIATE WATER

FOR *IRRIGATION*
BY **BRENT D. GARDNER**
FROM *UNDERGROUND*
IN WHITE PINE COUNTY, NEVADA

66603