T. 28 N., R. 34 E.

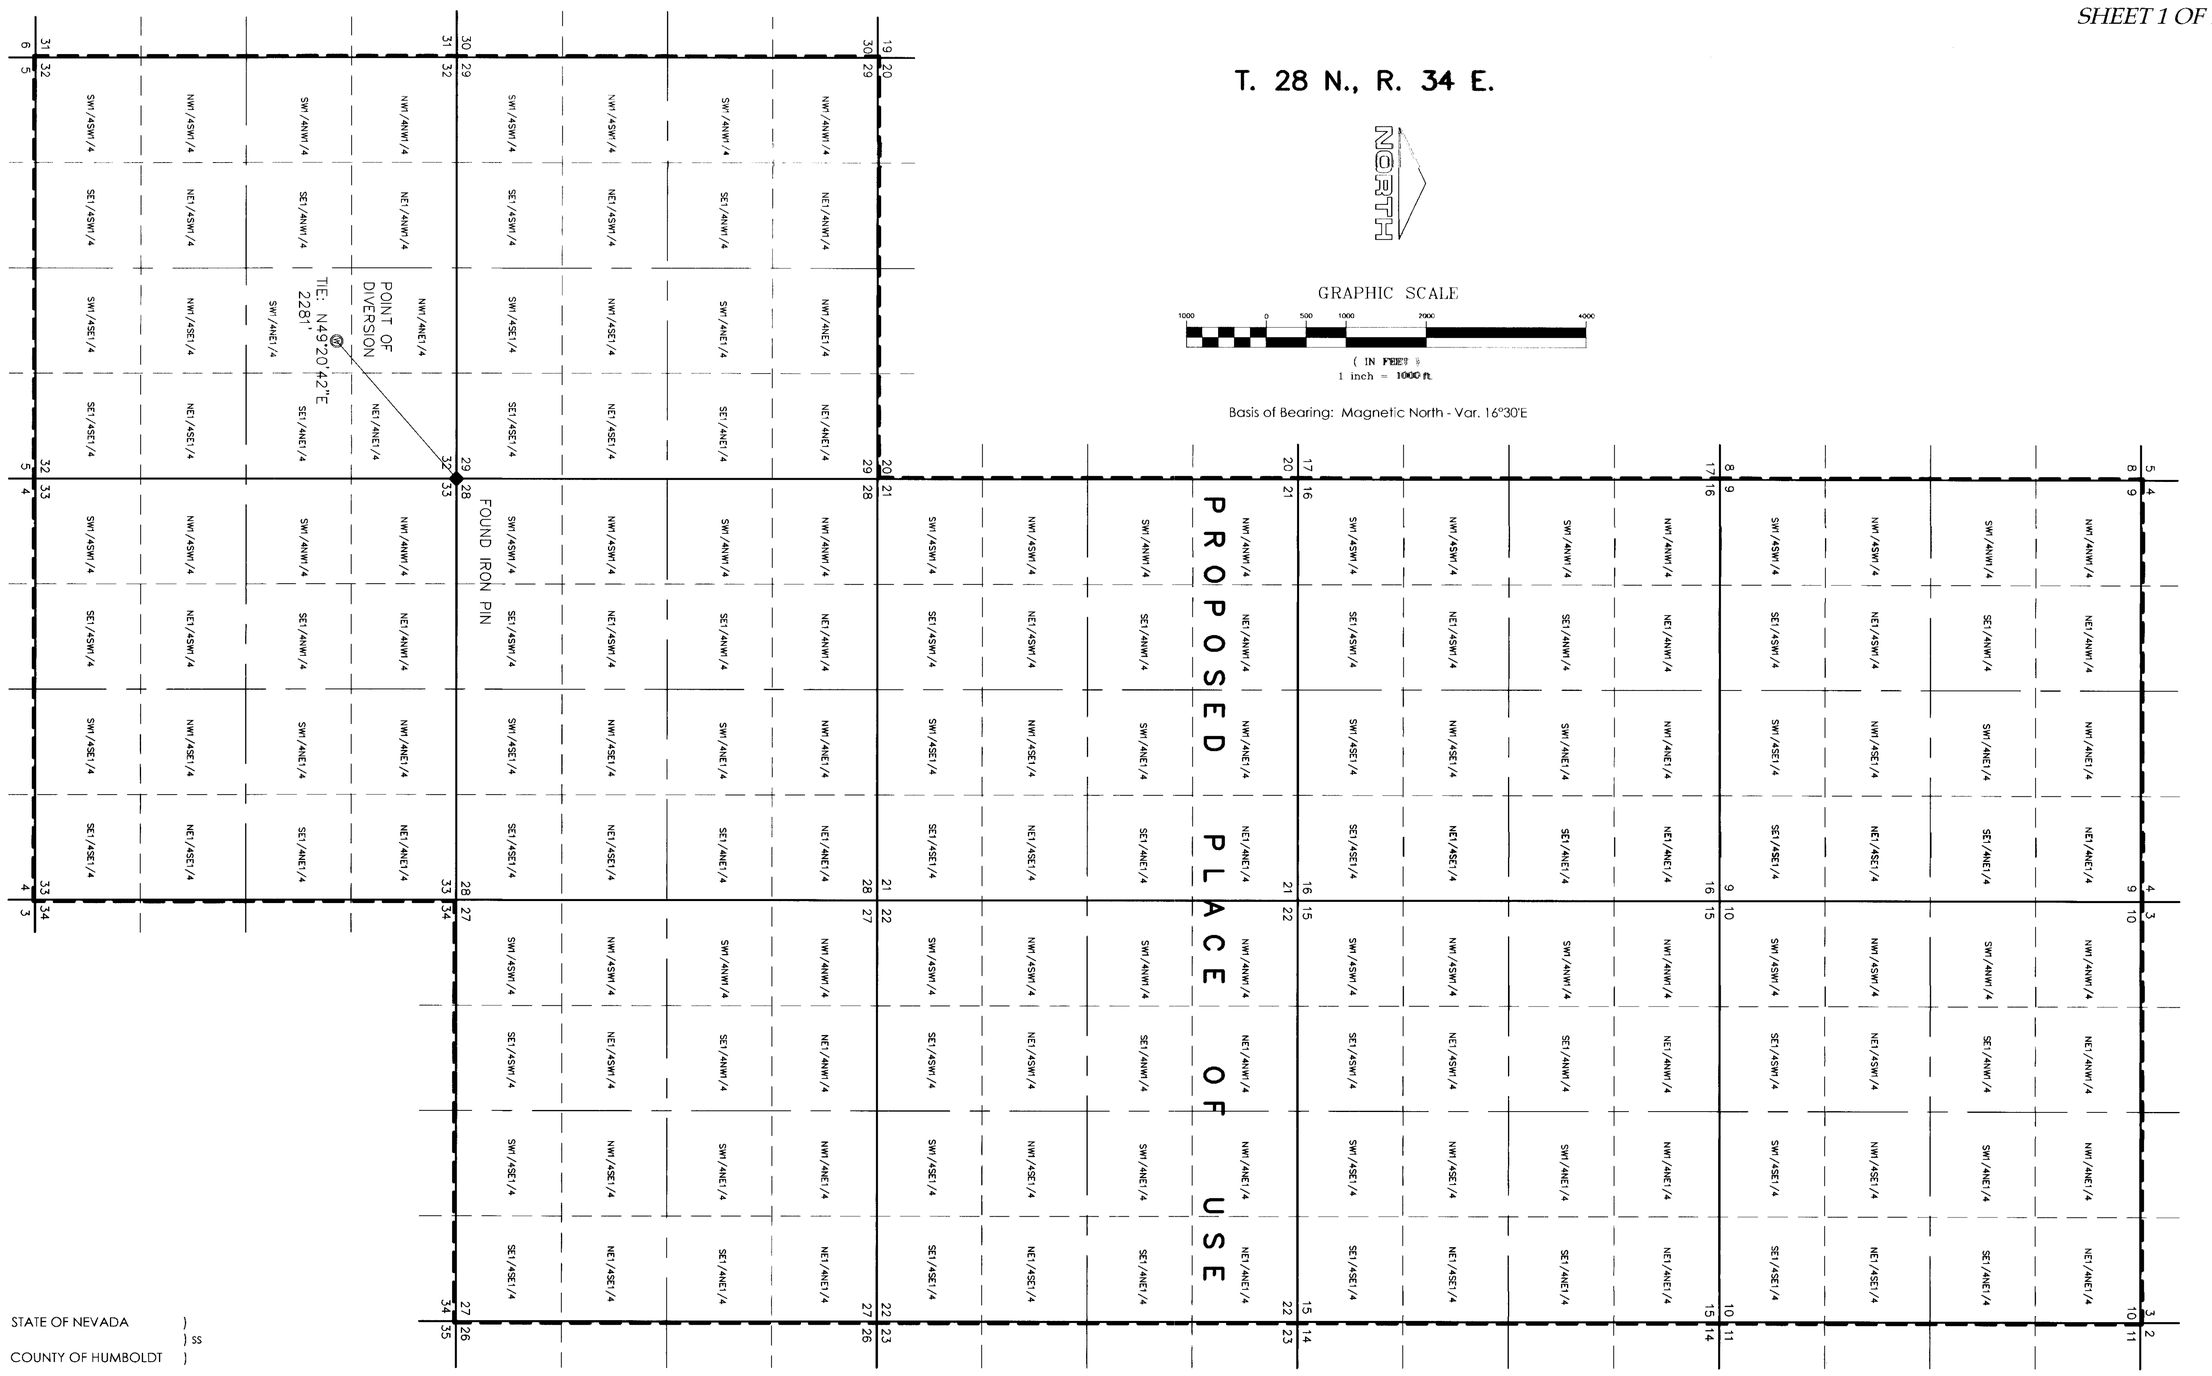

STATE OF NEVADA)
) ss
COUNTY OF HUMBOLDT)

I, Bruce L. Rice, being first duly sworn, depose and say that this map, consisting of 1 sheet, numbered 1 of 1, inclusive, has been correctly drawn to the designated scale from field notes of a survey made by me, or under my supervision and direction, on November 20, 2000; that it truly and correctly represent the proposed location and extent of the works used to divert water from an underground source in Pershing County, Nevada, by Coeur Rochester, Inc. for mining, milling and domestic purposes. That al other works or streams which are crossed by, or connected with, said works; the profile and cross-sections of the diverting channel and the description and size of the turbine, are correctly shown and designated hereon.

PROFESSIONAL LAND SURVEYOR
BRUCE L. RICE
No. 4248
STATE OF NEVADA

EXP. 12-31-01

Subscribed and sworn to before me on this 1 day of Dec., 2000.
Cathy Mowery
Notary Public in and for Humboldt County, Nevada. My Commission Expires July 1, 2001.

CATHY MOWERY
Notary Public State of Nevada
Appointment No. 97-2324-9
My Appt Expires July 1, 2001

RICE ENGINEERING, INC.
CIVIL ENGINEERING AND SURVEYING
4000 B WATER CANYON ROAD, WINNEMUCCA, NV.
(775) 623-5303

STATE ENGINEER'S USE

FILED
DEC 4 2000
STATE ENGINEER'S OFFICE

MAP TO ACCOMPANY
APPLICATION TO APPROPRIATE WATER

BY: COEUR ROCHESTER, INC.
FOR: MINING, MILLING AND DOMESTIC PURPOSES
FROM: AN UNDERGROUND SOURCE
IN: PERSHING COUNTY, NEVADA

81235 66921